


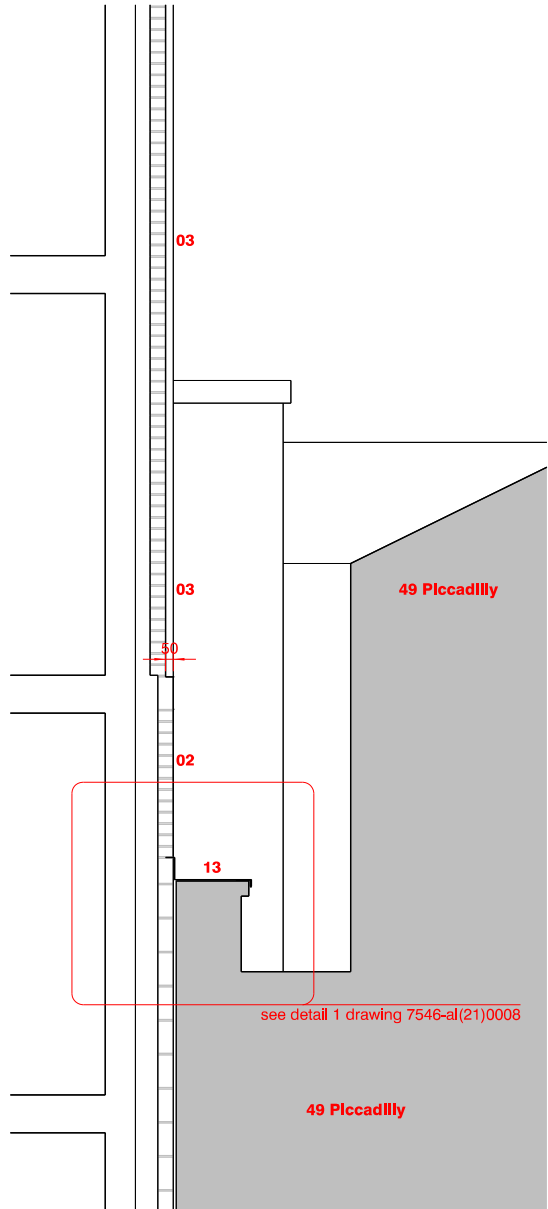


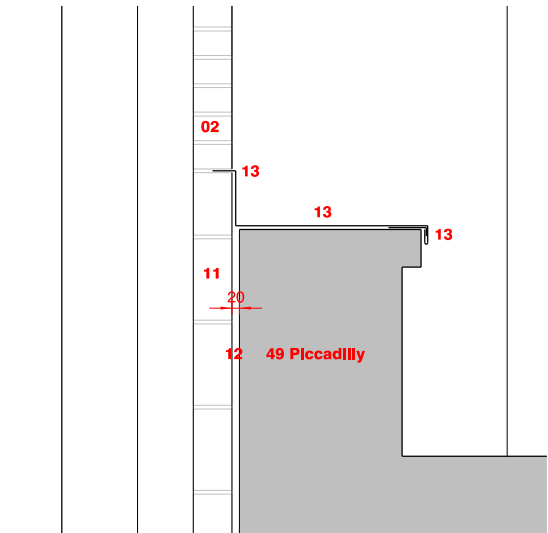


section 1

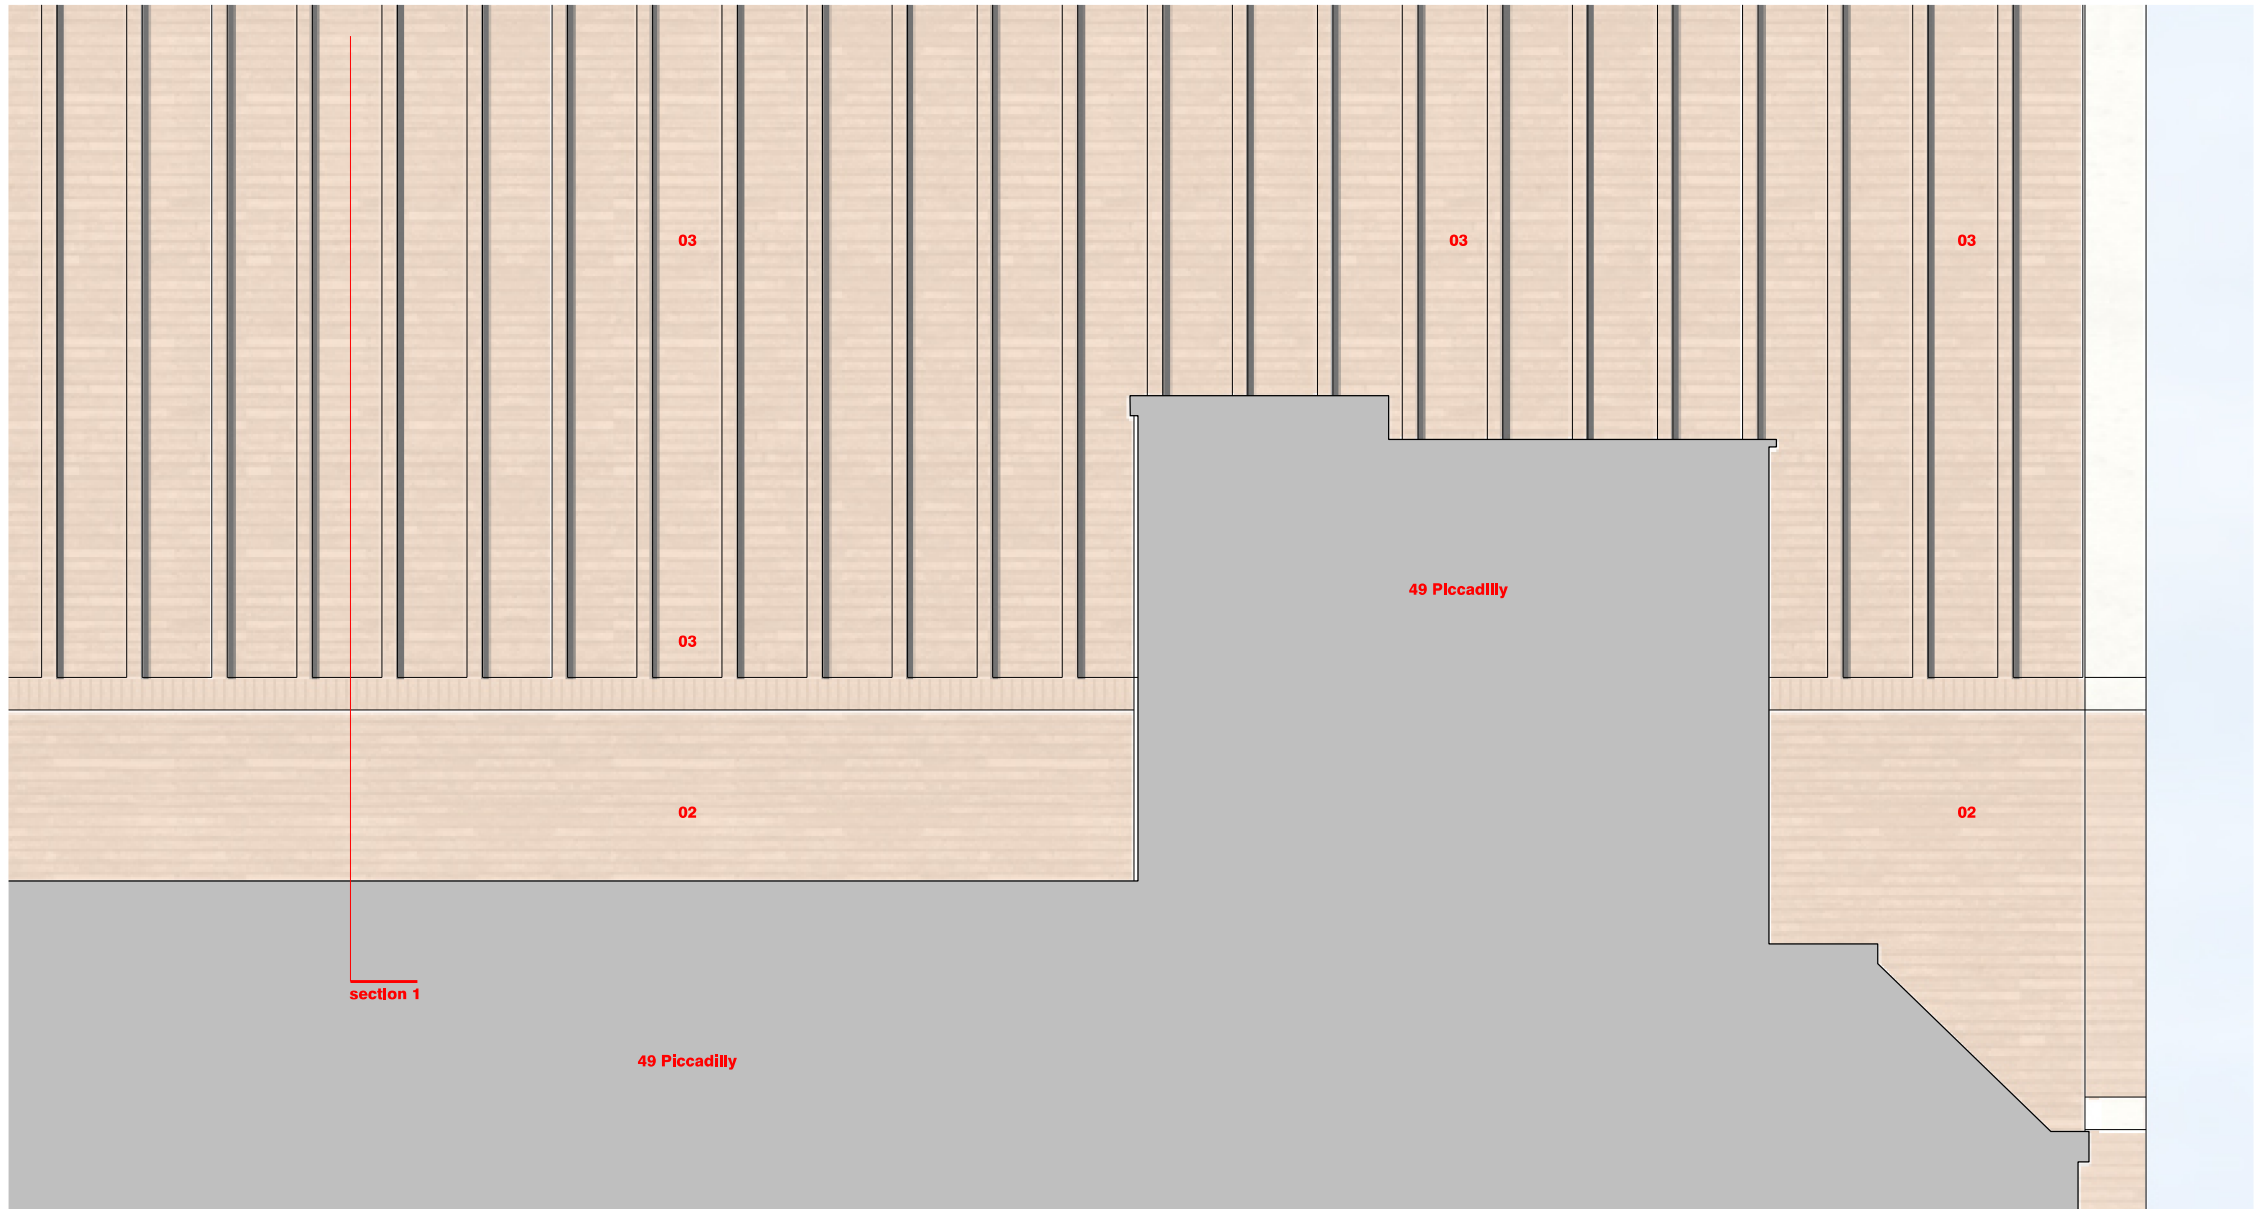

detail 1 (1:20 scale)

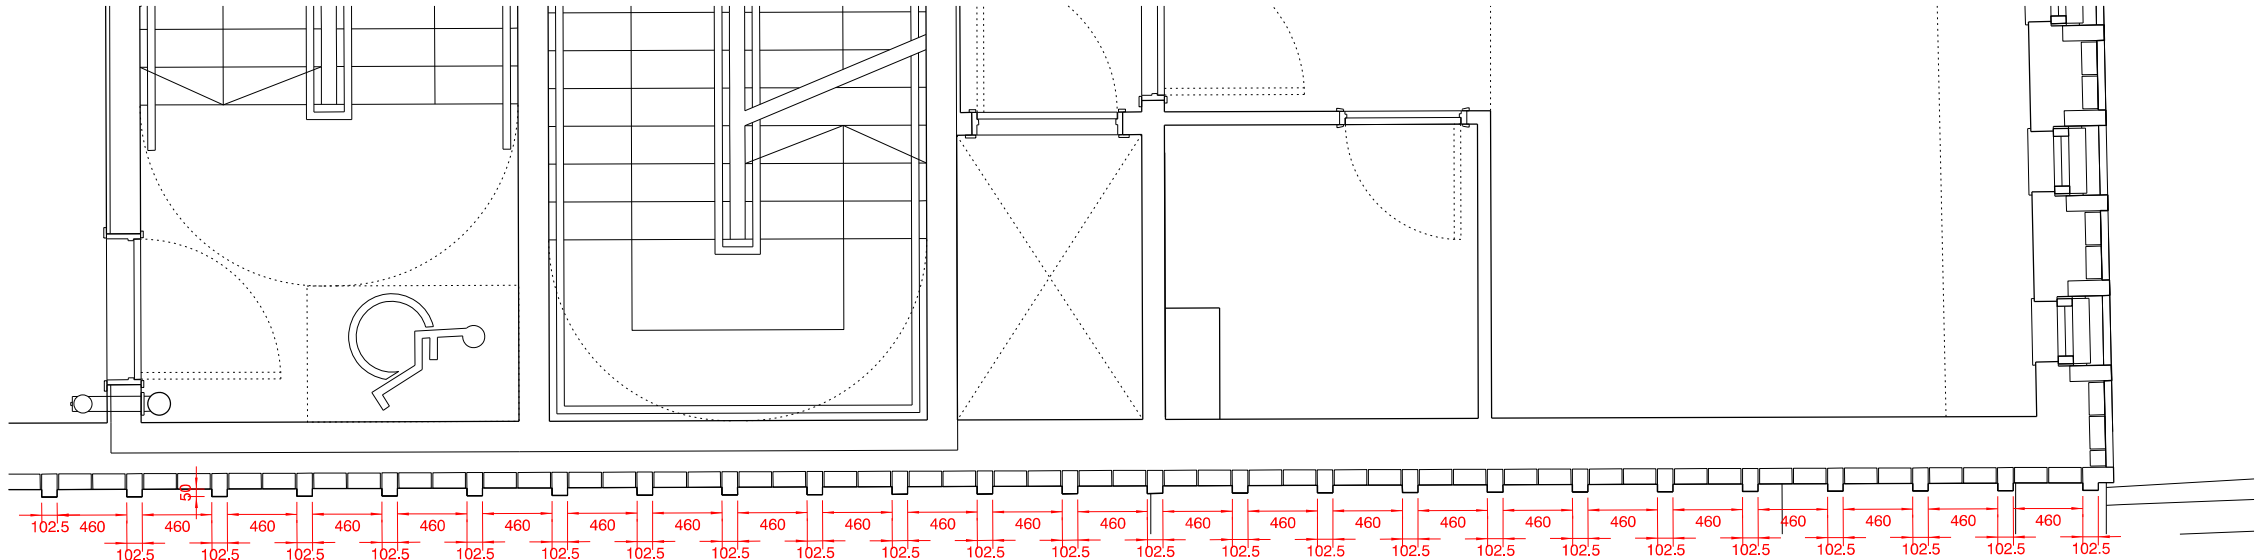

revision: date: note:
P01 2021.01.08 preliminary first issue

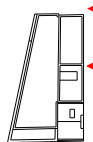

material legend

- 01 brickwork in stretcher bond with flush mortar
- 02 brickwork in stretcher bond with flush mortar and soldier course banding to each floor
- 03 brickwork in stretcher bond with flush mortar with protruding headers
- 04 GRC cornice and associated soffit
- 05 GRC over-panel
- 06 GRC panels
- 07 windows with mix of clear glass and blanking glass and micro-louvre at head
- 08 shop front glazing with micro-louvre at head and associated doors
- 09 louvres and associated flush louvre doors
- 10 retained facade restored and made good
- 11 new blockwork
- 12 20mm joint between new building and 49 Piccadilly
- 13 new lead coping providing weathertight seal between new building and 49 Piccadilly

note: all brickwork is to be constructed from traditionally load-bearing (a brick slip system will NOT be used)

project
43-47 piccadilly, manchester

job no.
7422

title
bay study 08

scale
1:50 / 1:20 @ A3

drawing no.
7546-al(21)0008

stephenson hamilton risley
STUDIO

3 riverside mews
4 commercial street
manchester, M15 4RQ
www.shr.studio
mail@shr.studio
0161 832 0244