


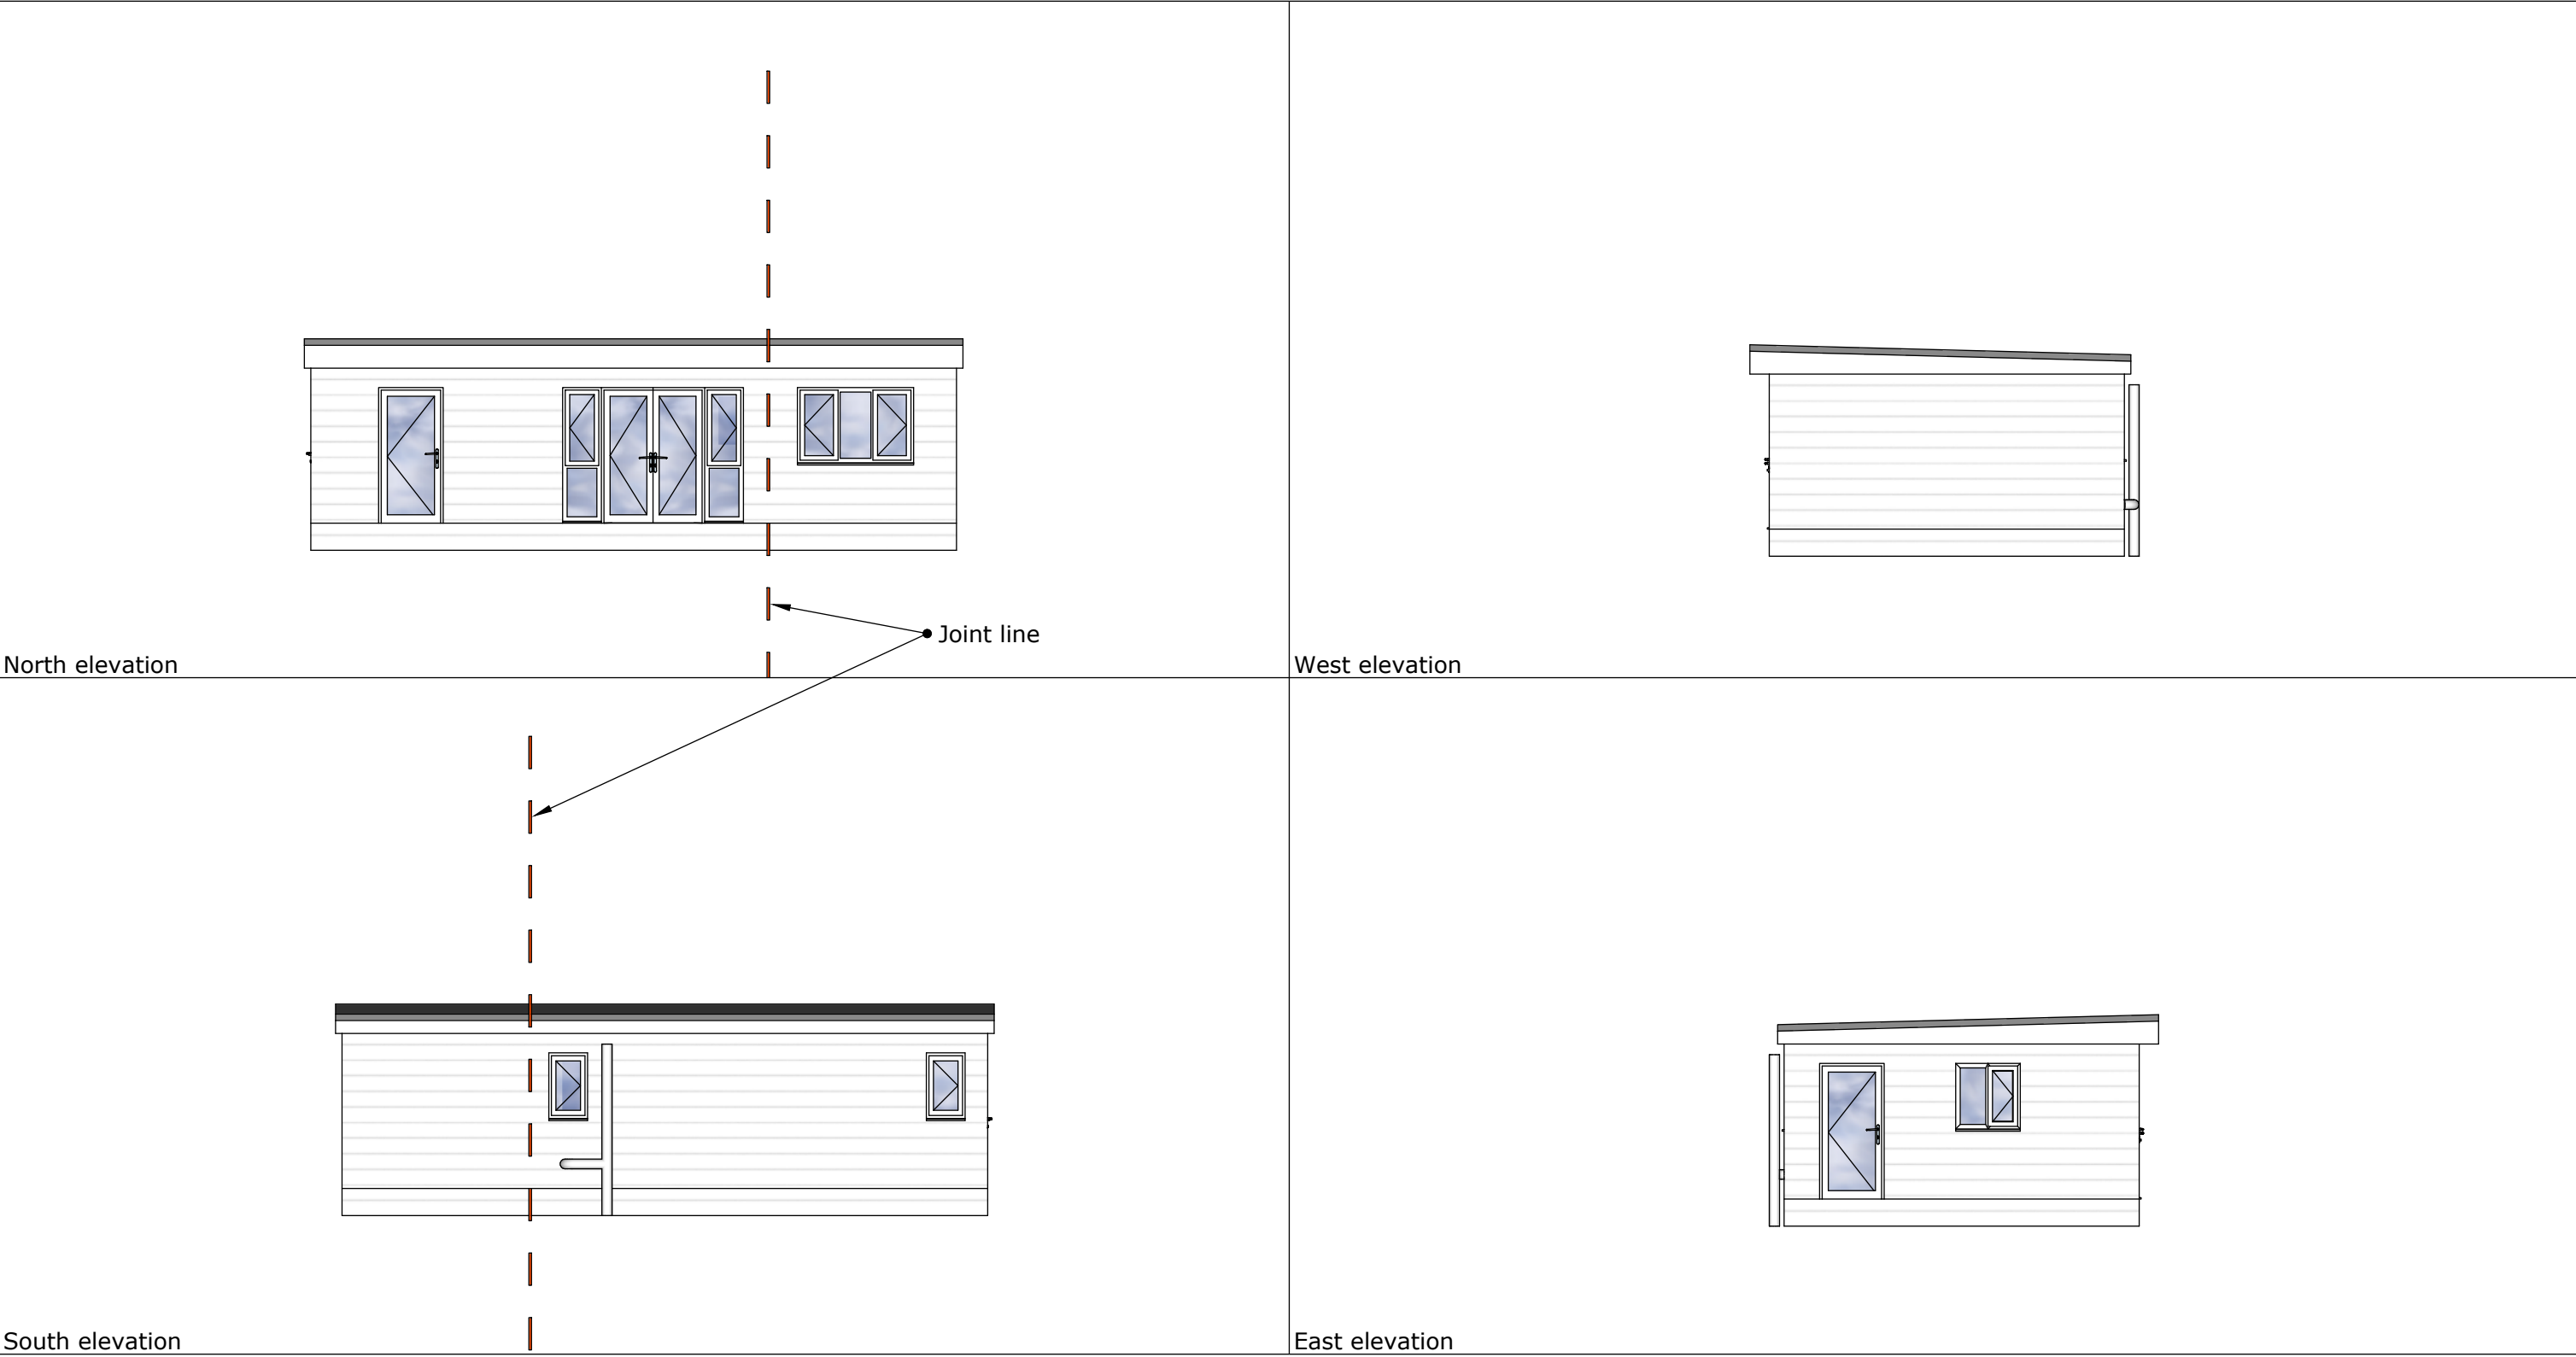

Contemporary Log Living

Client	Julie Wingfield	Project details	Project: Proposed new mobile home				contemporary log living
	64 Shawbury Road, Newall Green, Wythenshawe, M23 2ZQ		Drawing:	Elevations			
Address			number	CLL.0022	version	1	
			date	20.04.2021	revision	0	
			scale	1:100@A3	2m	4m	