

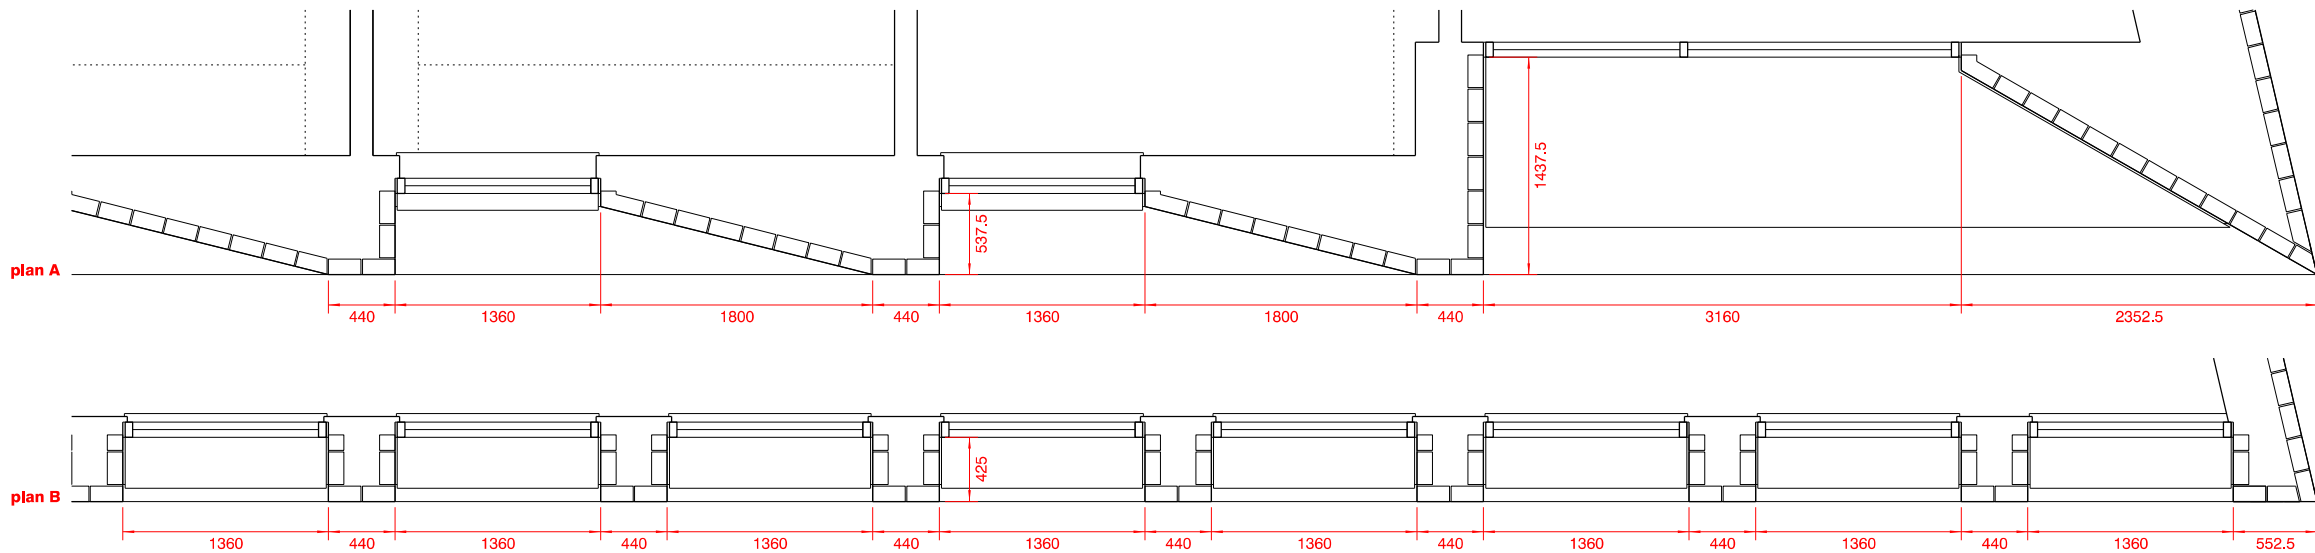


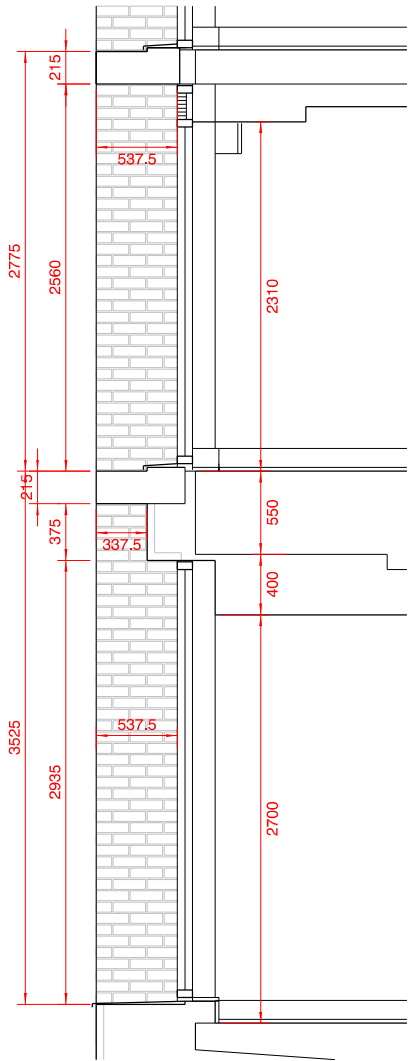

| revision: | date:      | note:                                                                  |
|-----------|------------|------------------------------------------------------------------------|
| P01       | 2020.08.10 | preliminary first issue                                                |
| P02       | 2021.01.08 | micro-louvres added to elevation and note added to legend about bricks |
| P03       | 2021.04.29 | amended following pre-app with MCC on 10th March                       |

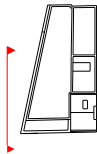

- material legend
- 01 brickwork in stretcher bond with flush mortar
  - 02 brickwork in stretcher bond with flush mortar and soldier course banding to each floor
  - 03 brickwork in stretcher bond with flush mortar with protruding headers
  - 04 GRC cornice and associated soffit
  - 05 GRC over-panel
  - 06 GRC panels
  - 07 windows with mix of clear glass and blanking glass and micro-louvre at head
  - 08 shop front glazing with micro-louvre at head and associated doors
  - 09 louvres and associated flush louvered doors
  - 10 retained facade restored and made good
  - 11 existing timber windows / doors restored and re-glazed
  - 12 new stone coping to retained facade
  - 13 restored slate roof
- note: all brickwork is to be constructed from traditionally load-bearing (a brick slip system will NOT be used)

**project**  
43-47 piccadilly, manchester

**job no.**  
7422

**title**  
bay study 03

**scale**  
1:50 @ A3

**drawing no.**  
**7546-al(21)0003**

stephenson hamilton risley  
**STUDIO**

3 riverside mews  
4 commercial street  
manchester, M15 4RQ  
www.shr.studio  
mail@shr.studio  
0161 832 0244