


NOTE: DO NOT SCALE FROM THIS DRAWING

REV	DESCRIPTION	DATE	DRAWN
A	Minor updates	12-04-21	SI
B	Minor updates	13-04-21	SI
C	Minor updates	15-04-21	SI

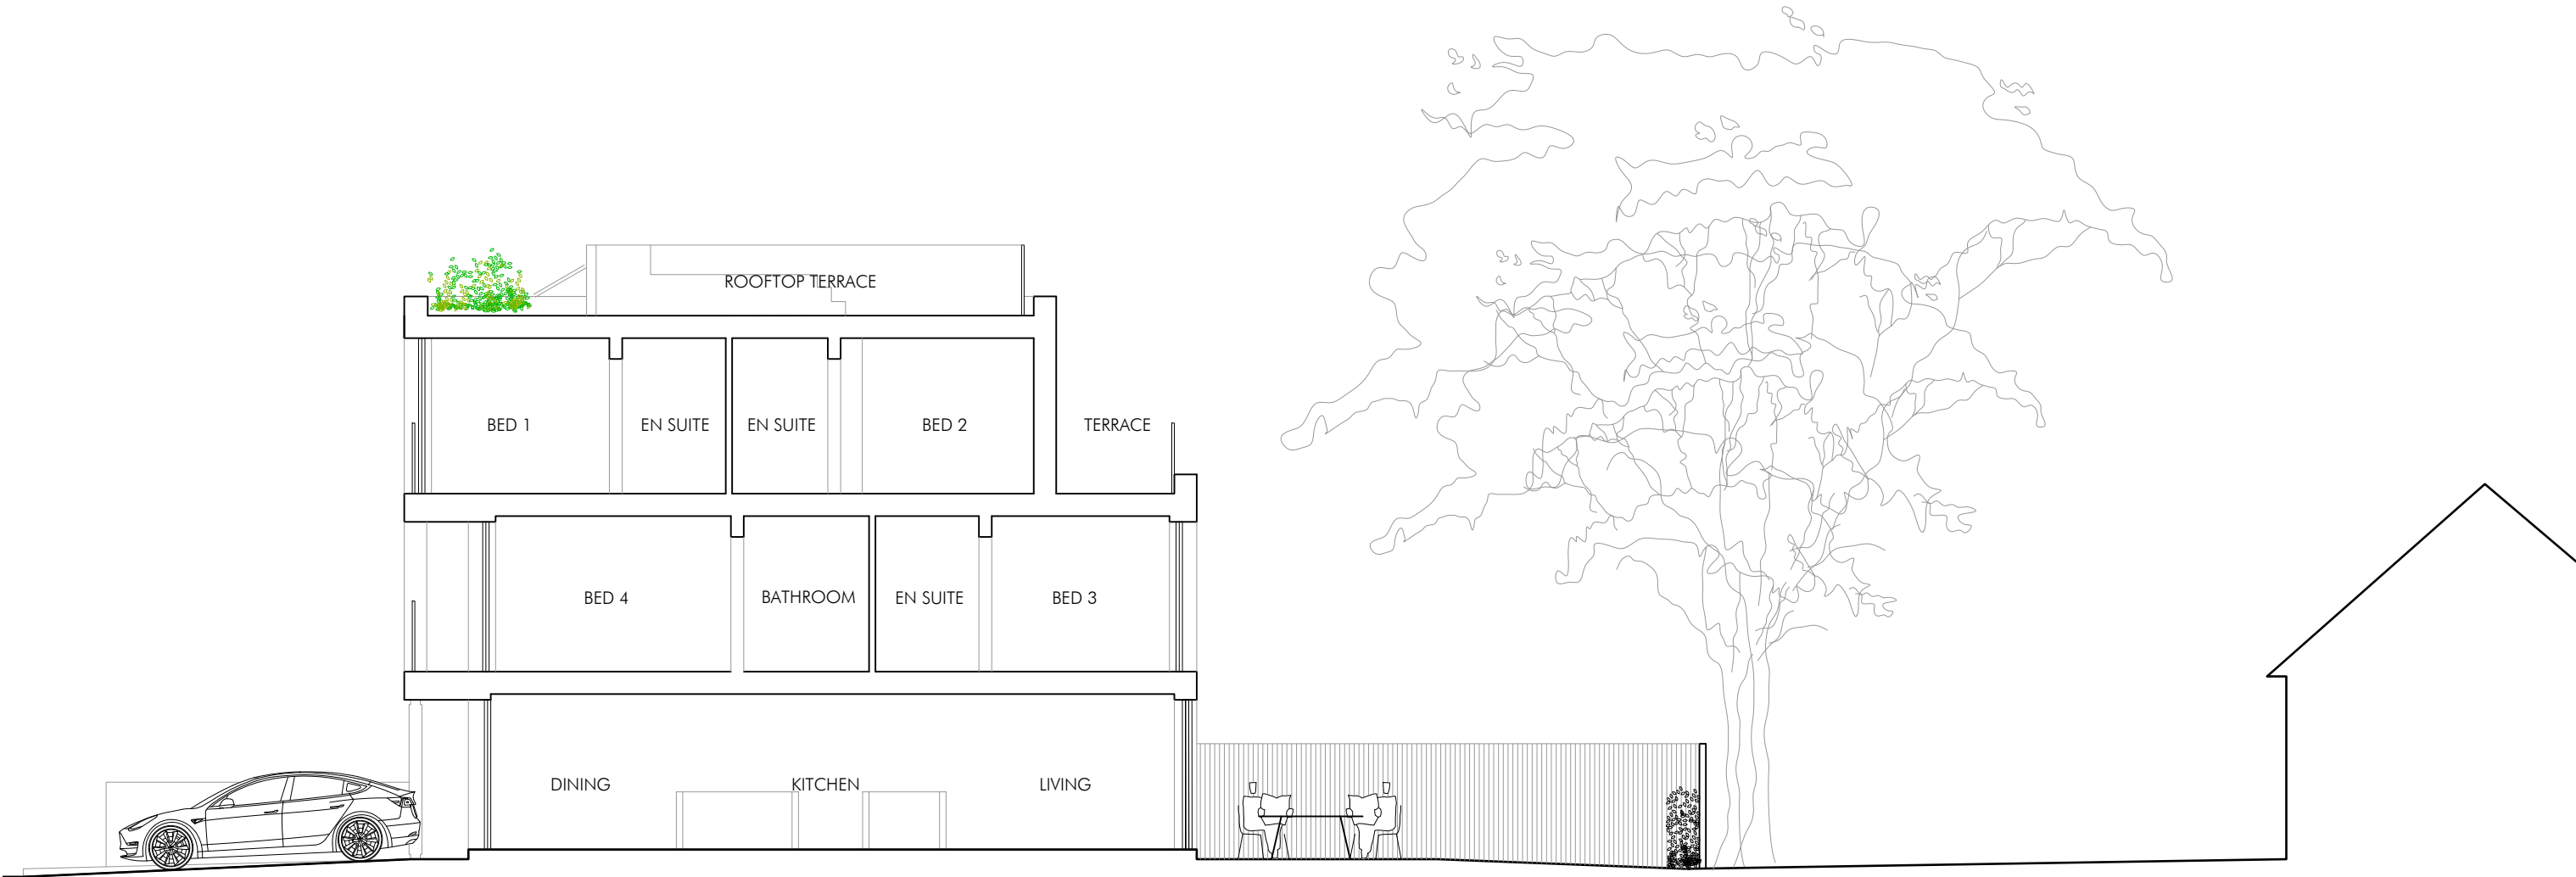

PROPOSED SECTION

CHESHIRE	SURREY	SHEFFIELD	MANCHESTER	LIVERPOOL
Market Court 20-24 Church St Altrincham WA14 4DW 0161 929 7622	100 High St Esher Surrey KT10 9QJ 01372 203 335	Electric Works 3 Concourse Way Sheffield S1 2BJ 0114 250 7983	All Work and Social XYZ Building 2 Hardman Boulevard M3 3AQ 0161 929 7622	AvenueHQ 17 Mann Island Liverpool L3 1BP 0151 662 0122

SNELL STREET
BROOKFINCH

PROPOSED HOUSE TYPES - SECTION
DWG: 20096 (PL) 300 C
DATE: 09.04.21
SCALE: 1:100 @ A3
DRAWN: SI