




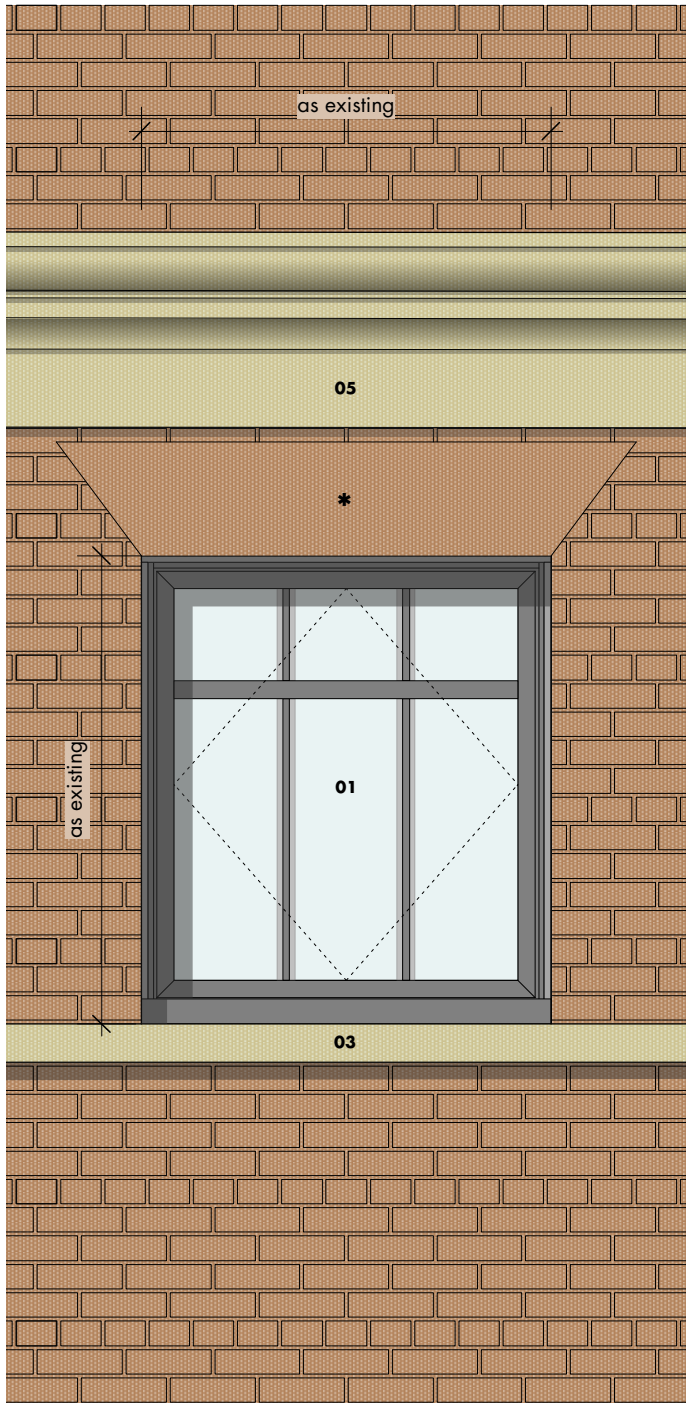


external

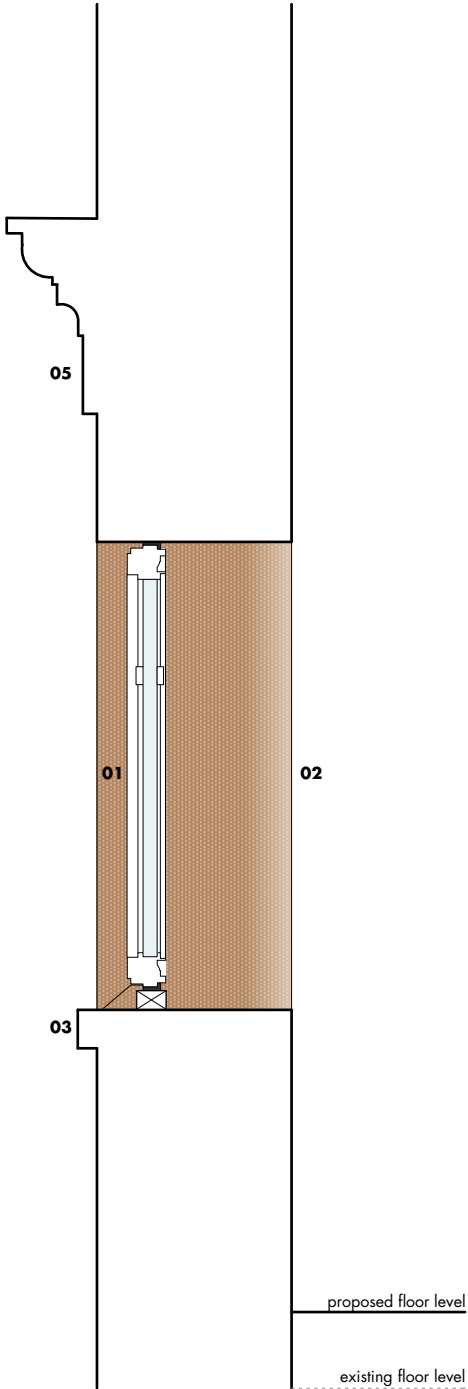

section

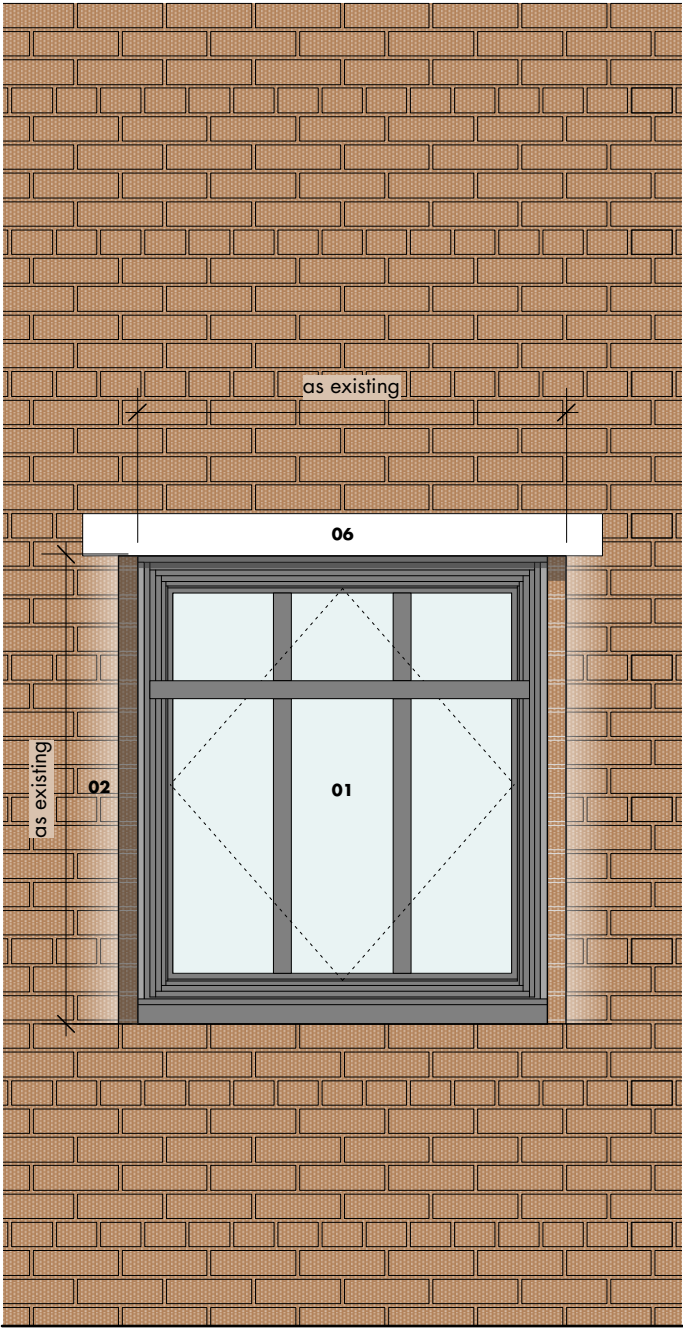

internal

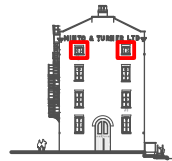

- 01 new aluminium window (openable)  
02 existing curved brickwork reveal  
03 existing stone sill  
04 new internal glazed balustrade (face fixed to existing brick wall)  
05 existing stone cornice (cleaned + repaired where necessary)  
06 new lintel  
07 existing escape stair to be retained (non-accessible)  
08 brick infill to match existing  
09 powdercoated aluminium slim louvre set within window frame for intake/extract of required background ventilation to commercial units  
10 100 x 100 RSA to support new struc. opening  
11 independent lining system to protect tanking to 1. ground floor  
12 window removed/open aperture for deck ventilation  
13 steel flat balustrading + powdercoated finish  
14 metal planter for guarding protection to open aperture  
15 drainage spigot  
16 rawlplug threaded studs + tapered washers to suit existing brick reveal condition  
17 adjustable feet supports for planter  
18 existing stone surround detailing  
19 existing rubble stone masonry  
20 existing decorative cast iron grille cleaned + reinstated  
21 new aluminium window (fixed)

**notes**  
**dimensions of window framing tbc with manufacturer following agreement of window system.**  
**\* brick arch varies between elevations. arch type depicted relates to canal street and gable elevations.**

|   |                                            |
|---|--------------------------------------------|
| <b>shedkm</b>   | +44 (0)151 709 8211<br>+44 (0)207 253 8881 |
| project   | kampus • listed buildings                  |
| client   | ASDL                                       |
| drawing number   | AW-SKM (31) 216 -                          |
| scale   | 1:20 @ g3                                  |
| status   | <b>planning</b>                            |
| <b>minto • proposed window type 02</b>   |                                            |
| <small>do not scale from this drawing • all dimensions are to be set out and checked on site prior to starting construction • any discrepancy found between information given on this drawing and that given elsewhere or recorded on site shall be brought to the attention of the project architect immediately</small> |                                            |

• first issue  
rev • description

05 06 17 • hlm • ms  
issued • drawn • checked