



all existing windows to be carefully removed

all existing lightweight internal partitions / doors and suspended ceilings to be removed

all existing loose fittings and fixtures, sanitary-ware etc to be removed from internal spaces

all existing pipework / services internally to be removed. all
connecting services to be safely terminated in advance

all existing lightweight staircases to be removed

all walls to lift/hoist shafts interfering with proposed accommodation arrangement to be demolished

carry out brickwork repairs locally where necessary. areas of repointing not deemed to be lime mortar type to be raked and reinstated as such

cleaning method to existing brickwork / masonry (cills / lintels etc)
internally to be agreed with LA


key:

--- to be removed/demolished

void to be in-filled/repaired

1 original escape stairs to be cleaned and retained subject to condition

2 lift shaft walls to be demolished. 300mm approx. to be left in place to support beam.

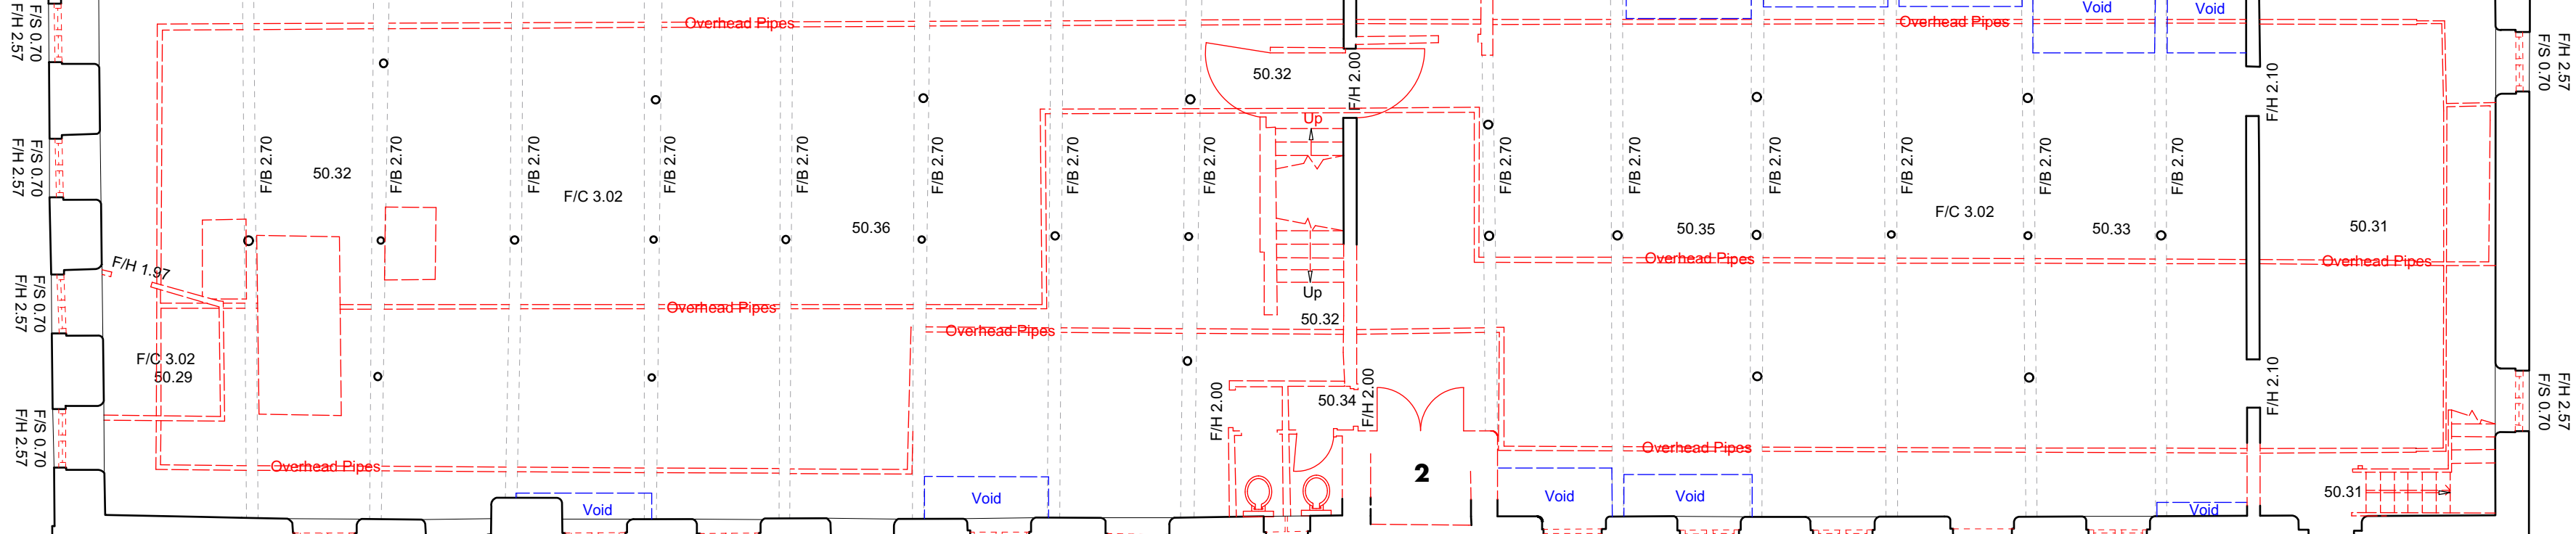

• planning issue	20.01.17	• ch
• status update, notes updated + draft planning issue	10.11.16	• hlm
• work stage 2	28.07.16	• hlm
• draft work stage 2	14.07.16	• ejd
• first issue	27.05.16	• hlm
rev • description		issued • drawn • checked

shedkm +44 (0)151 709 8
+44 (0)207 253 8

project	kampus • listed building
client	AA
drawing number	AW(00)11
scale	100 @
status	work stage

minto • second floor demolitions

do not scale from this drawing • all dimensions are to be set out and checked on site prior to start of construction • any discrepancy found between information given on this drawing and that elsewhere or recorded on site shall be brought to the attention of the project architect immediately