

**Affordable Housing Statement for Ancoats Dispensary,
Old Mill Street, Manchester.**

April 2021



Introduction

This Affordable Housing Statement has been prepared by Great Places Housing Association, a Registered Provider, in support of the development of Ancoats Dispensary shown for the purposes of identification only edged red on the Plan in Schedule 1. Great Places Housing Association is the applicant.

The statement addresses the provision of relevant affordable housing consideration in light of national and local policy. The affordable housing shall meet the definition of affordable housing in Annex 2 of the National Planning Policy Framework (or any future, equivalent guidance that replaces it).

The Statement includes details of:

- i the applicant – the Registered Provider Great Places Housing Association
- ii the type, tenure and location of the affordable housing provision, which shall consist of not less than **39** units;
- iii affordability - the arrangements to ensure that such provision is affordable for both the first and subsequent occupiers of the affordable housing; and
- iv the occupancy criteria to be used for determining the identity of occupiers of the affordable housing and the means by which such occupancy criteria shall be enforced.”

This Statement shall not be binding upon a mortgagee, chargee or any receiver (including an administrative receiver) appointed by such mortgagee or chargee or any other person appointed under any security documentation to enable such mortgagee or chargee to realise its security or any administrator (however appointed) including a housing administrator (each a Receiver) of the whole or any part of the affordable housing or any persons or bodies deriving title through such mortgagee or chargee or Receiver.

This Statement shall cease to apply (and shall be of no further effect) to any dwelling in respect of which the full equity has been acquired by the individual owner/purchaser and/or their mortgagee OR any dwelling in respect of which a statutory or voluntary right to buy or acquire has been exercised.

The Applicant – the Registered Provider Great Places Housing Association

Great Places Housing Association is a Registered Provider who will procure the services of a contractor to complete the construction of this project. Following handover of the completed units the Registered Provider will, in respect of the affordable rent units, own and manage the units and be responsible for their future lettings and maintenance.

The Type, Tenure and Location of the Affordable Housing Provision

	Total	1 bed apartment	2 bed apartment
Affordable Rented Housing Units	39	25	14
	39	25	14

The tenure mix meets the requirements of Policy H 8 in the adopted Local Plan by supporting the delivery of the identified 1,375 new affordable homes needed annually, and is addressing the shortfall identified within the Central region of the city.

Affordability

The required affordability criteria are as follows:

- Rent levels for the affordable rent units will be set at 80% of market rent.
- The ownership of the affordable rented properties by Great Places Housing Association will ensure that those units remain affordable in perpetuity, unless disposed of under an affordable housing provider's statutory obligation of Right to Acquire, Right to Buy or Right to Shared Ownership and subject to mortgagee exemptions.
- The affordable housing provisions under this criterion shall not be binding on a mortgagee or chargee (or any receiver (including an administrative receiver) appointed by such mortgagee or chargee or any other person appointed under any security documentation to enable such mortgagee or chargee to realise its security or any administrator (howsoever appointed) including a housing administrator (each a **Receiver**)) of the whole or any part of the [affordable dwellings] or any persons or bodies deriving title through such mortgagee or chargee or Receiver PROVIDED THAT:
 - ✦ such mortgagee or chargee or Receiver shall first give written notice to the Council of its intention to dispose of the [affordable dwellings] and shall have used reasonable endeavours over a period of three months from the date of the written notice to complete a disposal of the [affordable dwellings] to another registered provider or to the Council for a consideration not less than the amount due and outstanding under the terms of the relevant security documentation including all accrued principal monies, interest and costs and expenses; and
 - ✦ if such disposal has not completed within the three-month period, the mortgagee, chargee or Receiver shall be entitled to dispose of the [affordable dwellings] free from the [affordable housing provisions] in this Agreement which provisions shall determine absolutely


Occupancy

The required occupancy criteria for each affordable tenure will be as follows;



- Lettings will be through Manchester's choice-based lettings system and allocated as per the agreed common allocations framework; as amended by a Local Letting Policy agreed between the Council and the Great Places Housing Association. This is likely to focus on achieving a mix of residents in the scheme to create a balanced and sustainable community. Tenancy sustainment actions will be undertaken by the Registered Provider. Negotiations in regards to nominations are to be concluded prior to the commencement of works.

Great Places Housing Association
April 21

Appendix A – Red Line Boundary

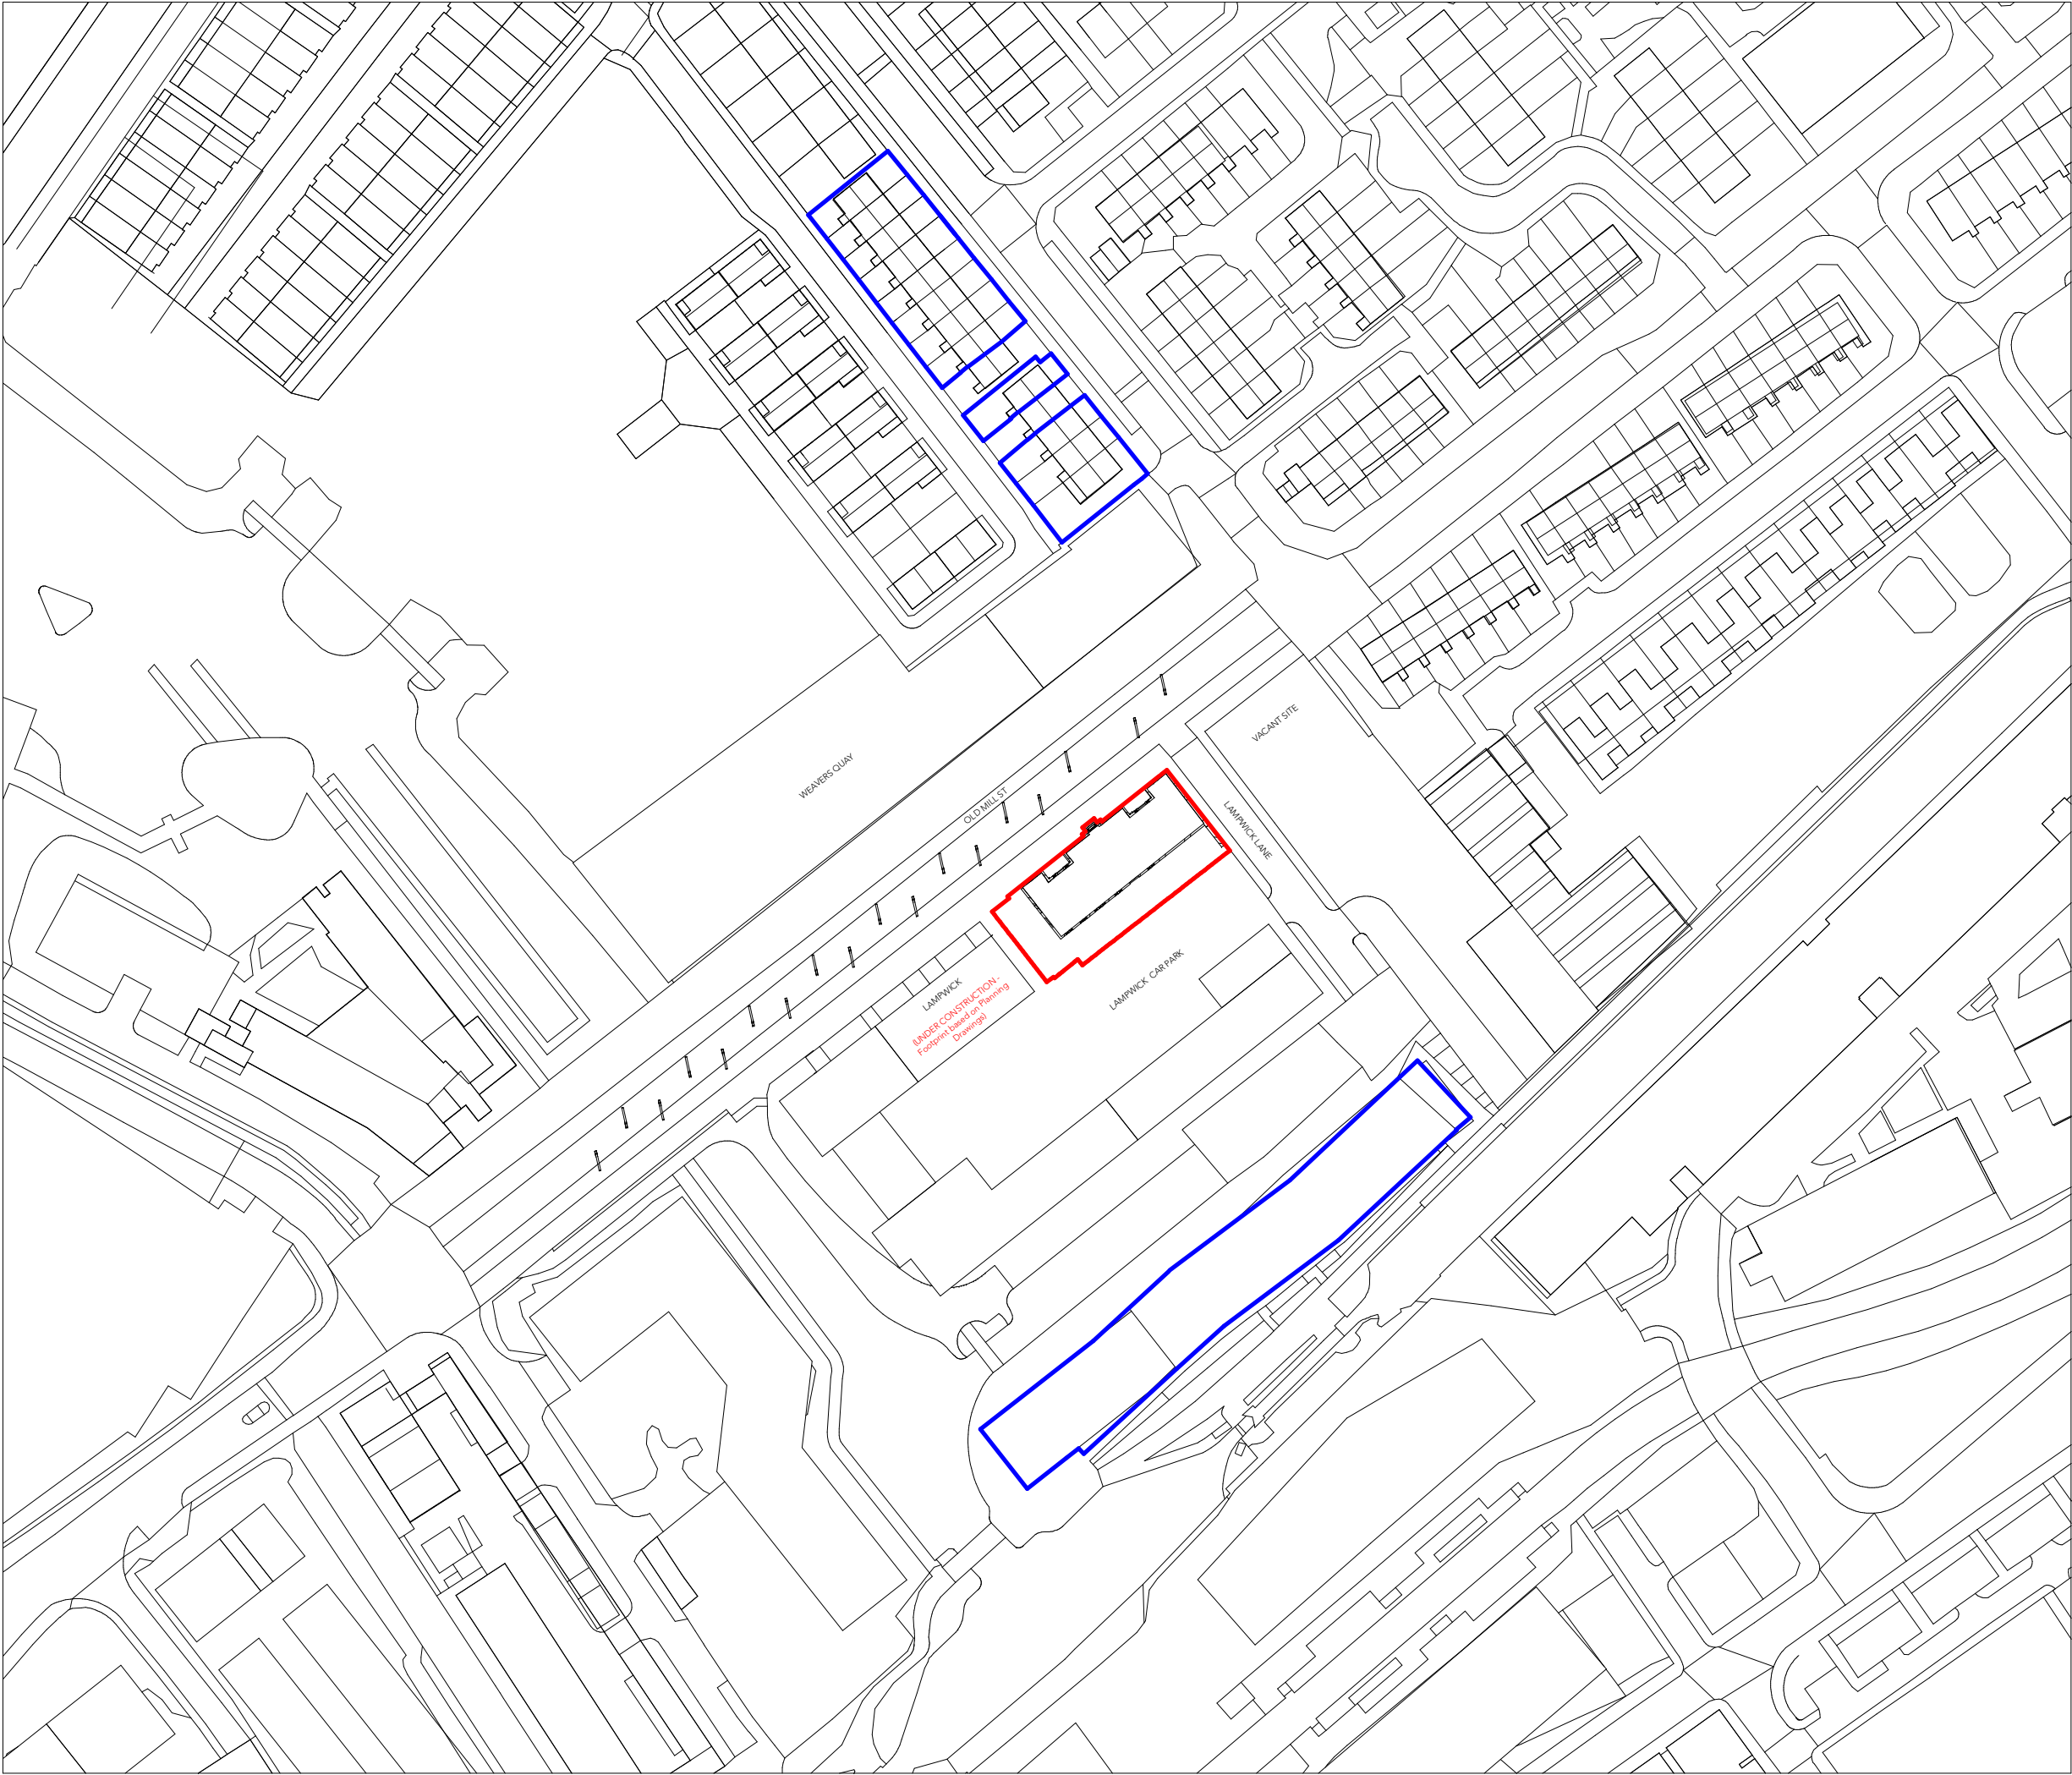

Note:
Do not scale from this drawing.
Dimensions are to be checked on site.
If in doubt please ask.

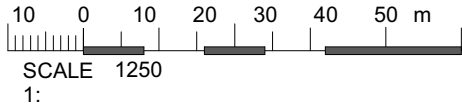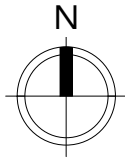

- Site Application Boundary
- Ownership Boundary

P1	27.04.2021	Blue line ownership boundaries added
P0	23.04.2021	Preliminary Issue

Rev	Date	Intls	Details
-----	------	-------	---------

© The moral rights of the author are hereby asserted.
This drawing and design is the sole property of Buttress Ltd and must not be reproduced without permission.
Buttress Ltd is Registered in England and Wales: 5363573

Buttress

41 Bengal St
Manchester
M4 6AF

T 0161 236 3303
E contact@buttress.net
W www.buttress.net

Project Title	Ancoats Dispensary
Client	Great Places Housing Group
Location	Ancoats, Greater Manchester

Drawing Title	Location Plan - Existing
---------------	--------------------------

Date	11/18/20	Scale	1 : 1250
Checked	PN	Orig Paper Size	A3

Status **PLANNING**

Job No:	Origin:	Zone:	Level:	Type:	Disc:	Number:	Rev:
---------	---------	-------	--------	-------	-------	---------	------

8803-BA-EX-XX-DR-A- (01)100-P1