BASEMENT LEVEL

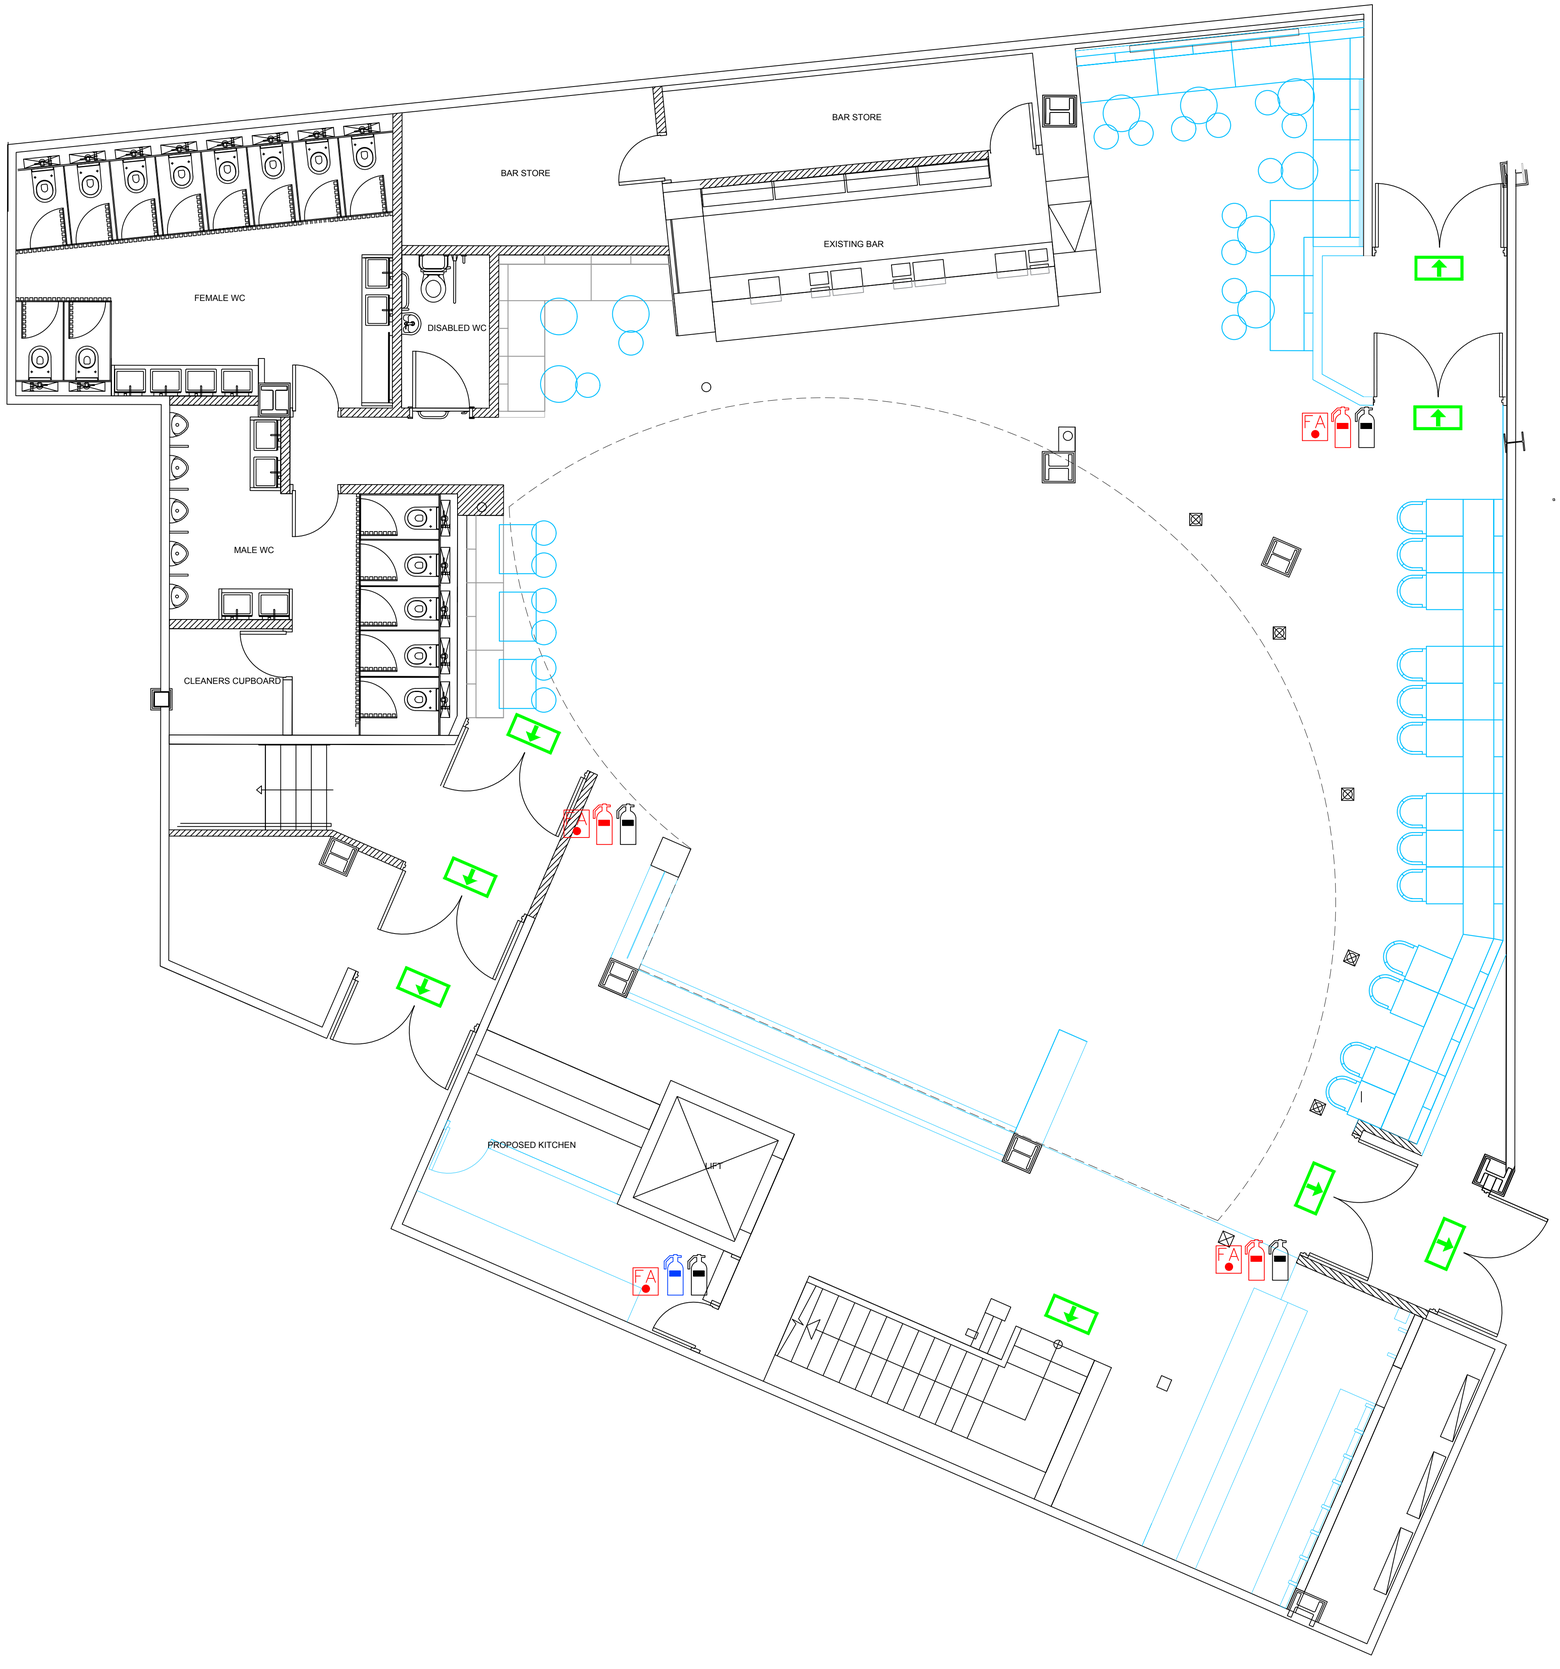

PROPOSED BASEMENT
1:50 @ A1 (1:100 @ A3)

DO NOT SCALE FROM THIS DRAWING.
(DRAWING MAY BE SCALED FOR LOCAL AUTHORITY & PLANNING PURPOSES ONLY)
ALL DIMENSIONS TO BE CHECKED ON SITE.
COPYRIGHT PROTECTED.

REV	DATE	DESCRIPTION	DRAWN

PROJECT
BOOM BATTLE BAR MANCHESTER PRINTWOI

DRAWING
EXISTING BASEMENT LAYOUT

PROJECT No	DATE
21.002	**17.0**
DRAWING No	REV
21.002/MPR/011	
DRAWN BY	SCALE / STATUS
DL	**1:100**

luxon projects

David Luxon
+44 78 5095 0650
Registered in England No.6859033
luxonprojects.co.uk

Copyright of Luxon Projects Limited 2021 - All rights reserved