



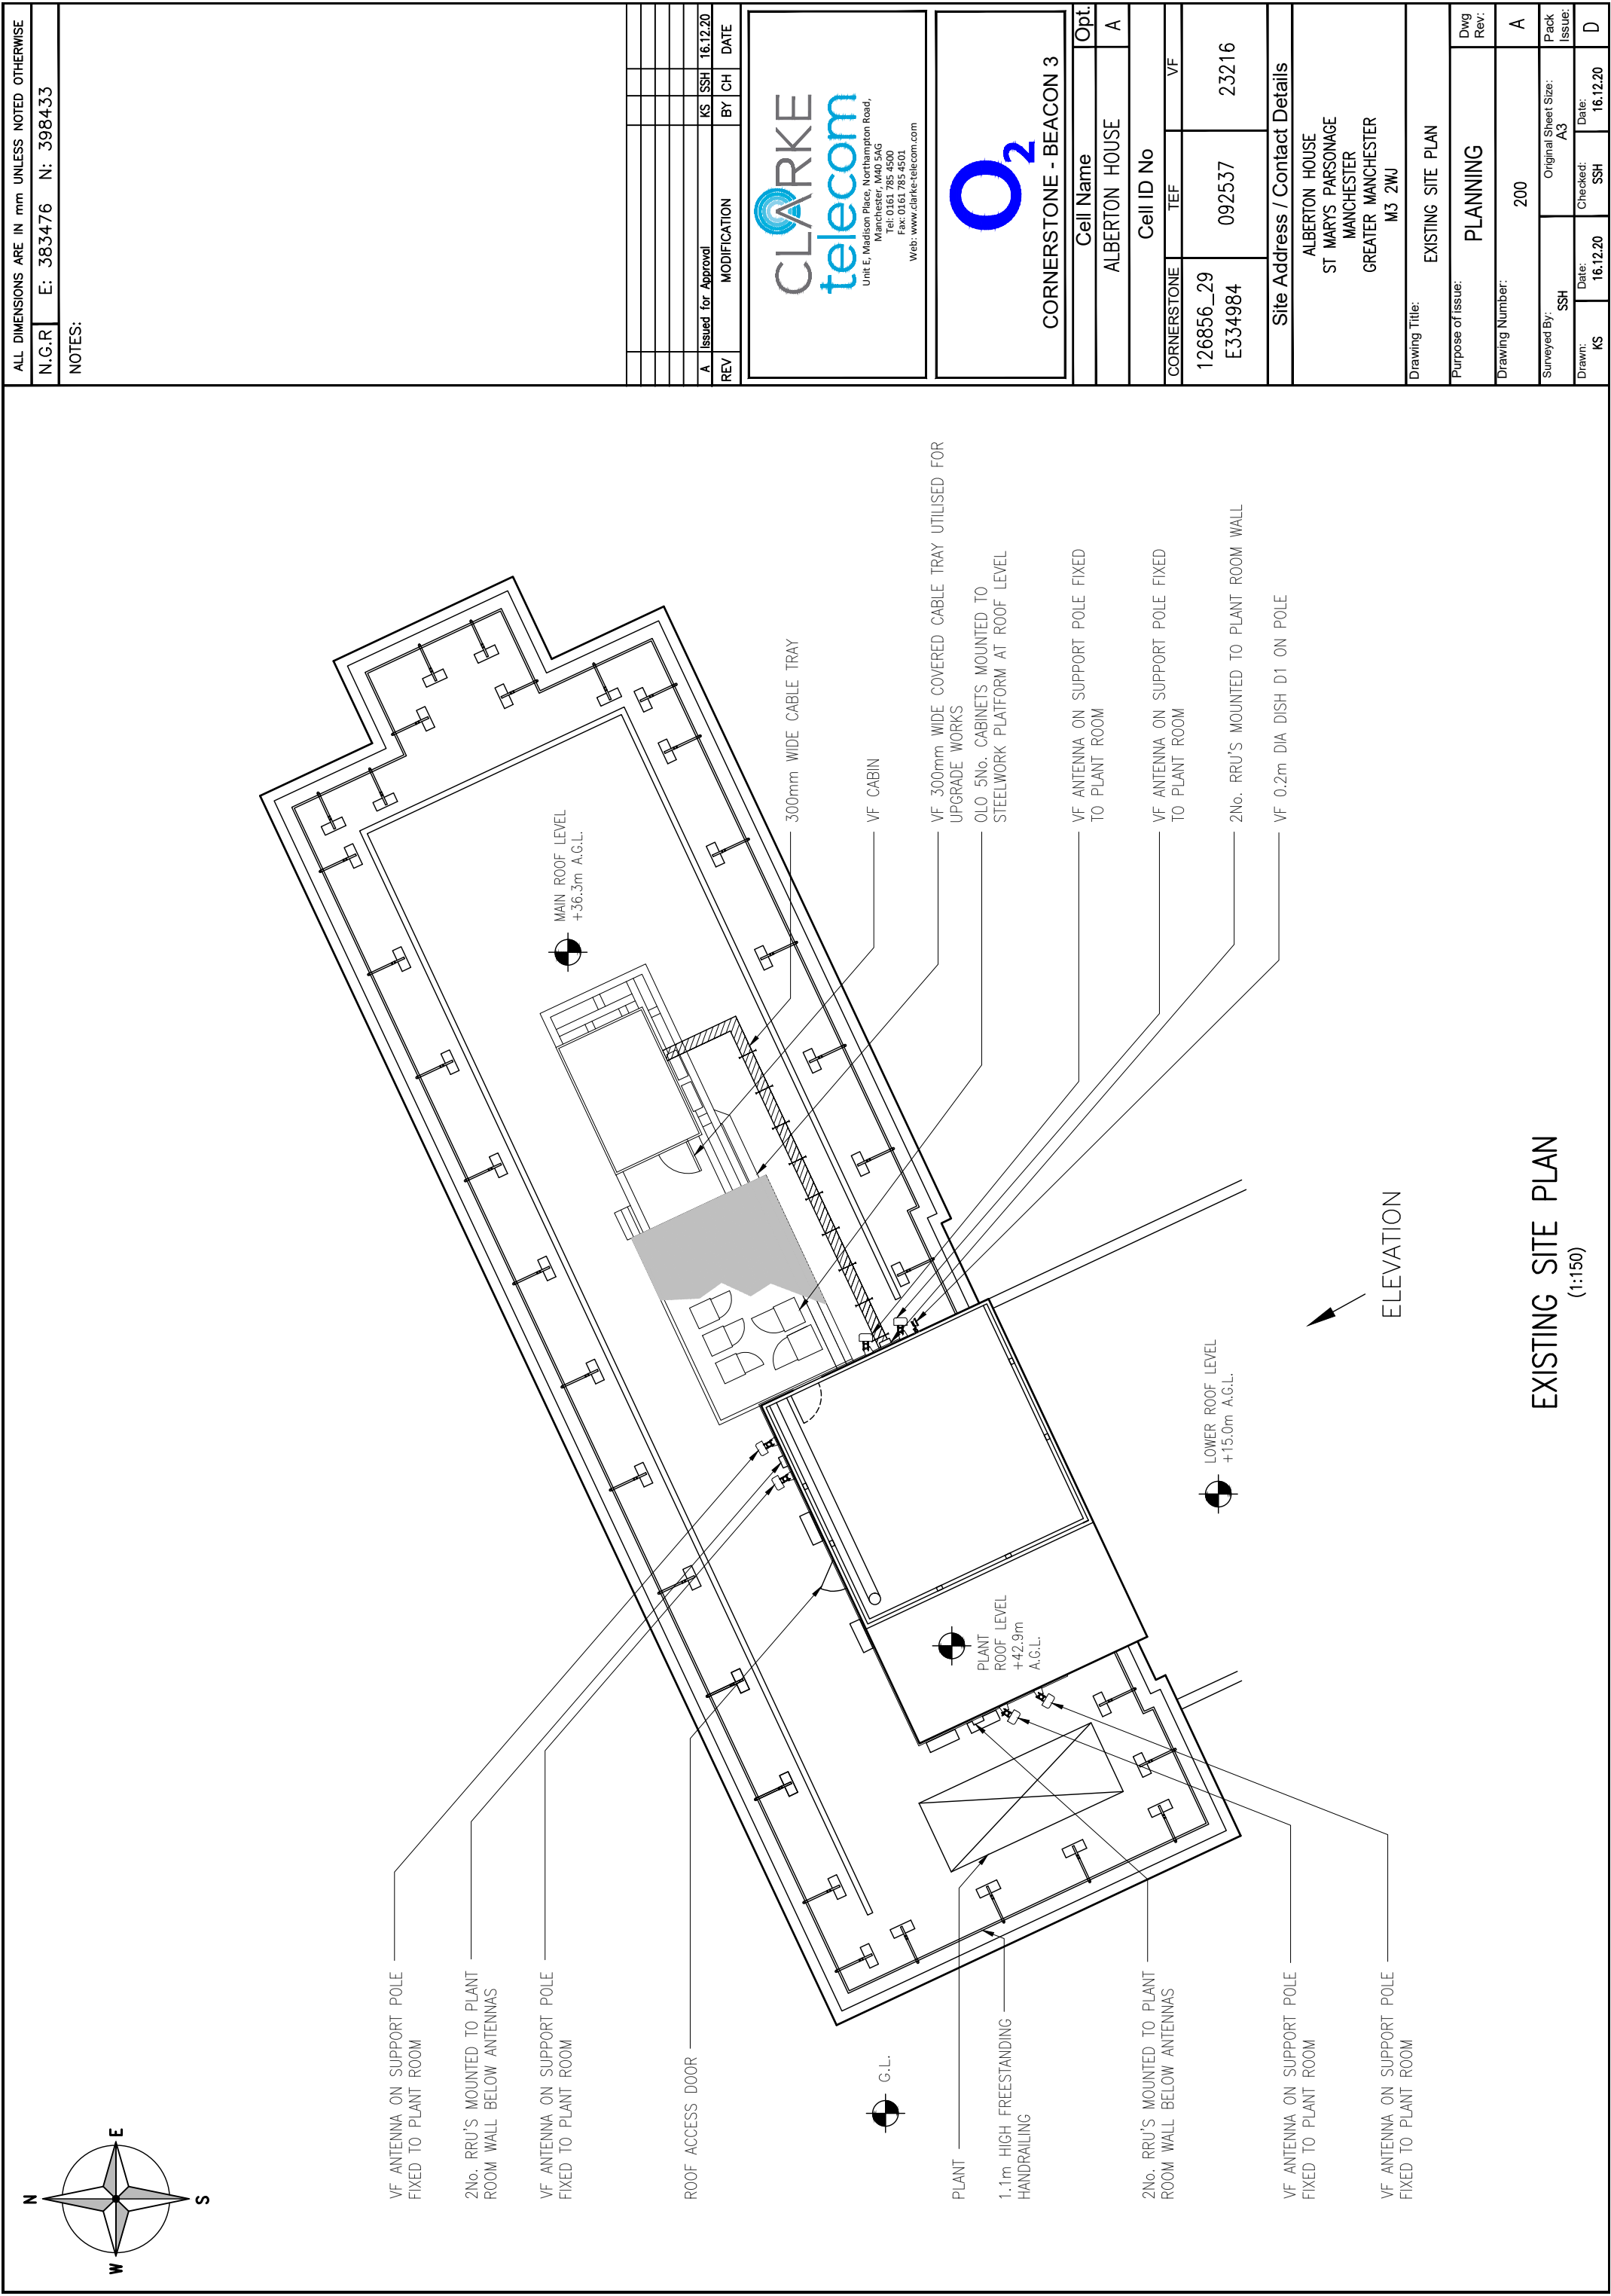


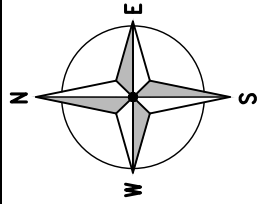

ALL DIMENSIONS ARE IN mm UNLESS NOTED OTHERWISE

N.G.R	E: 383476	N: 398433
-------	-----------	-----------

NOTES:

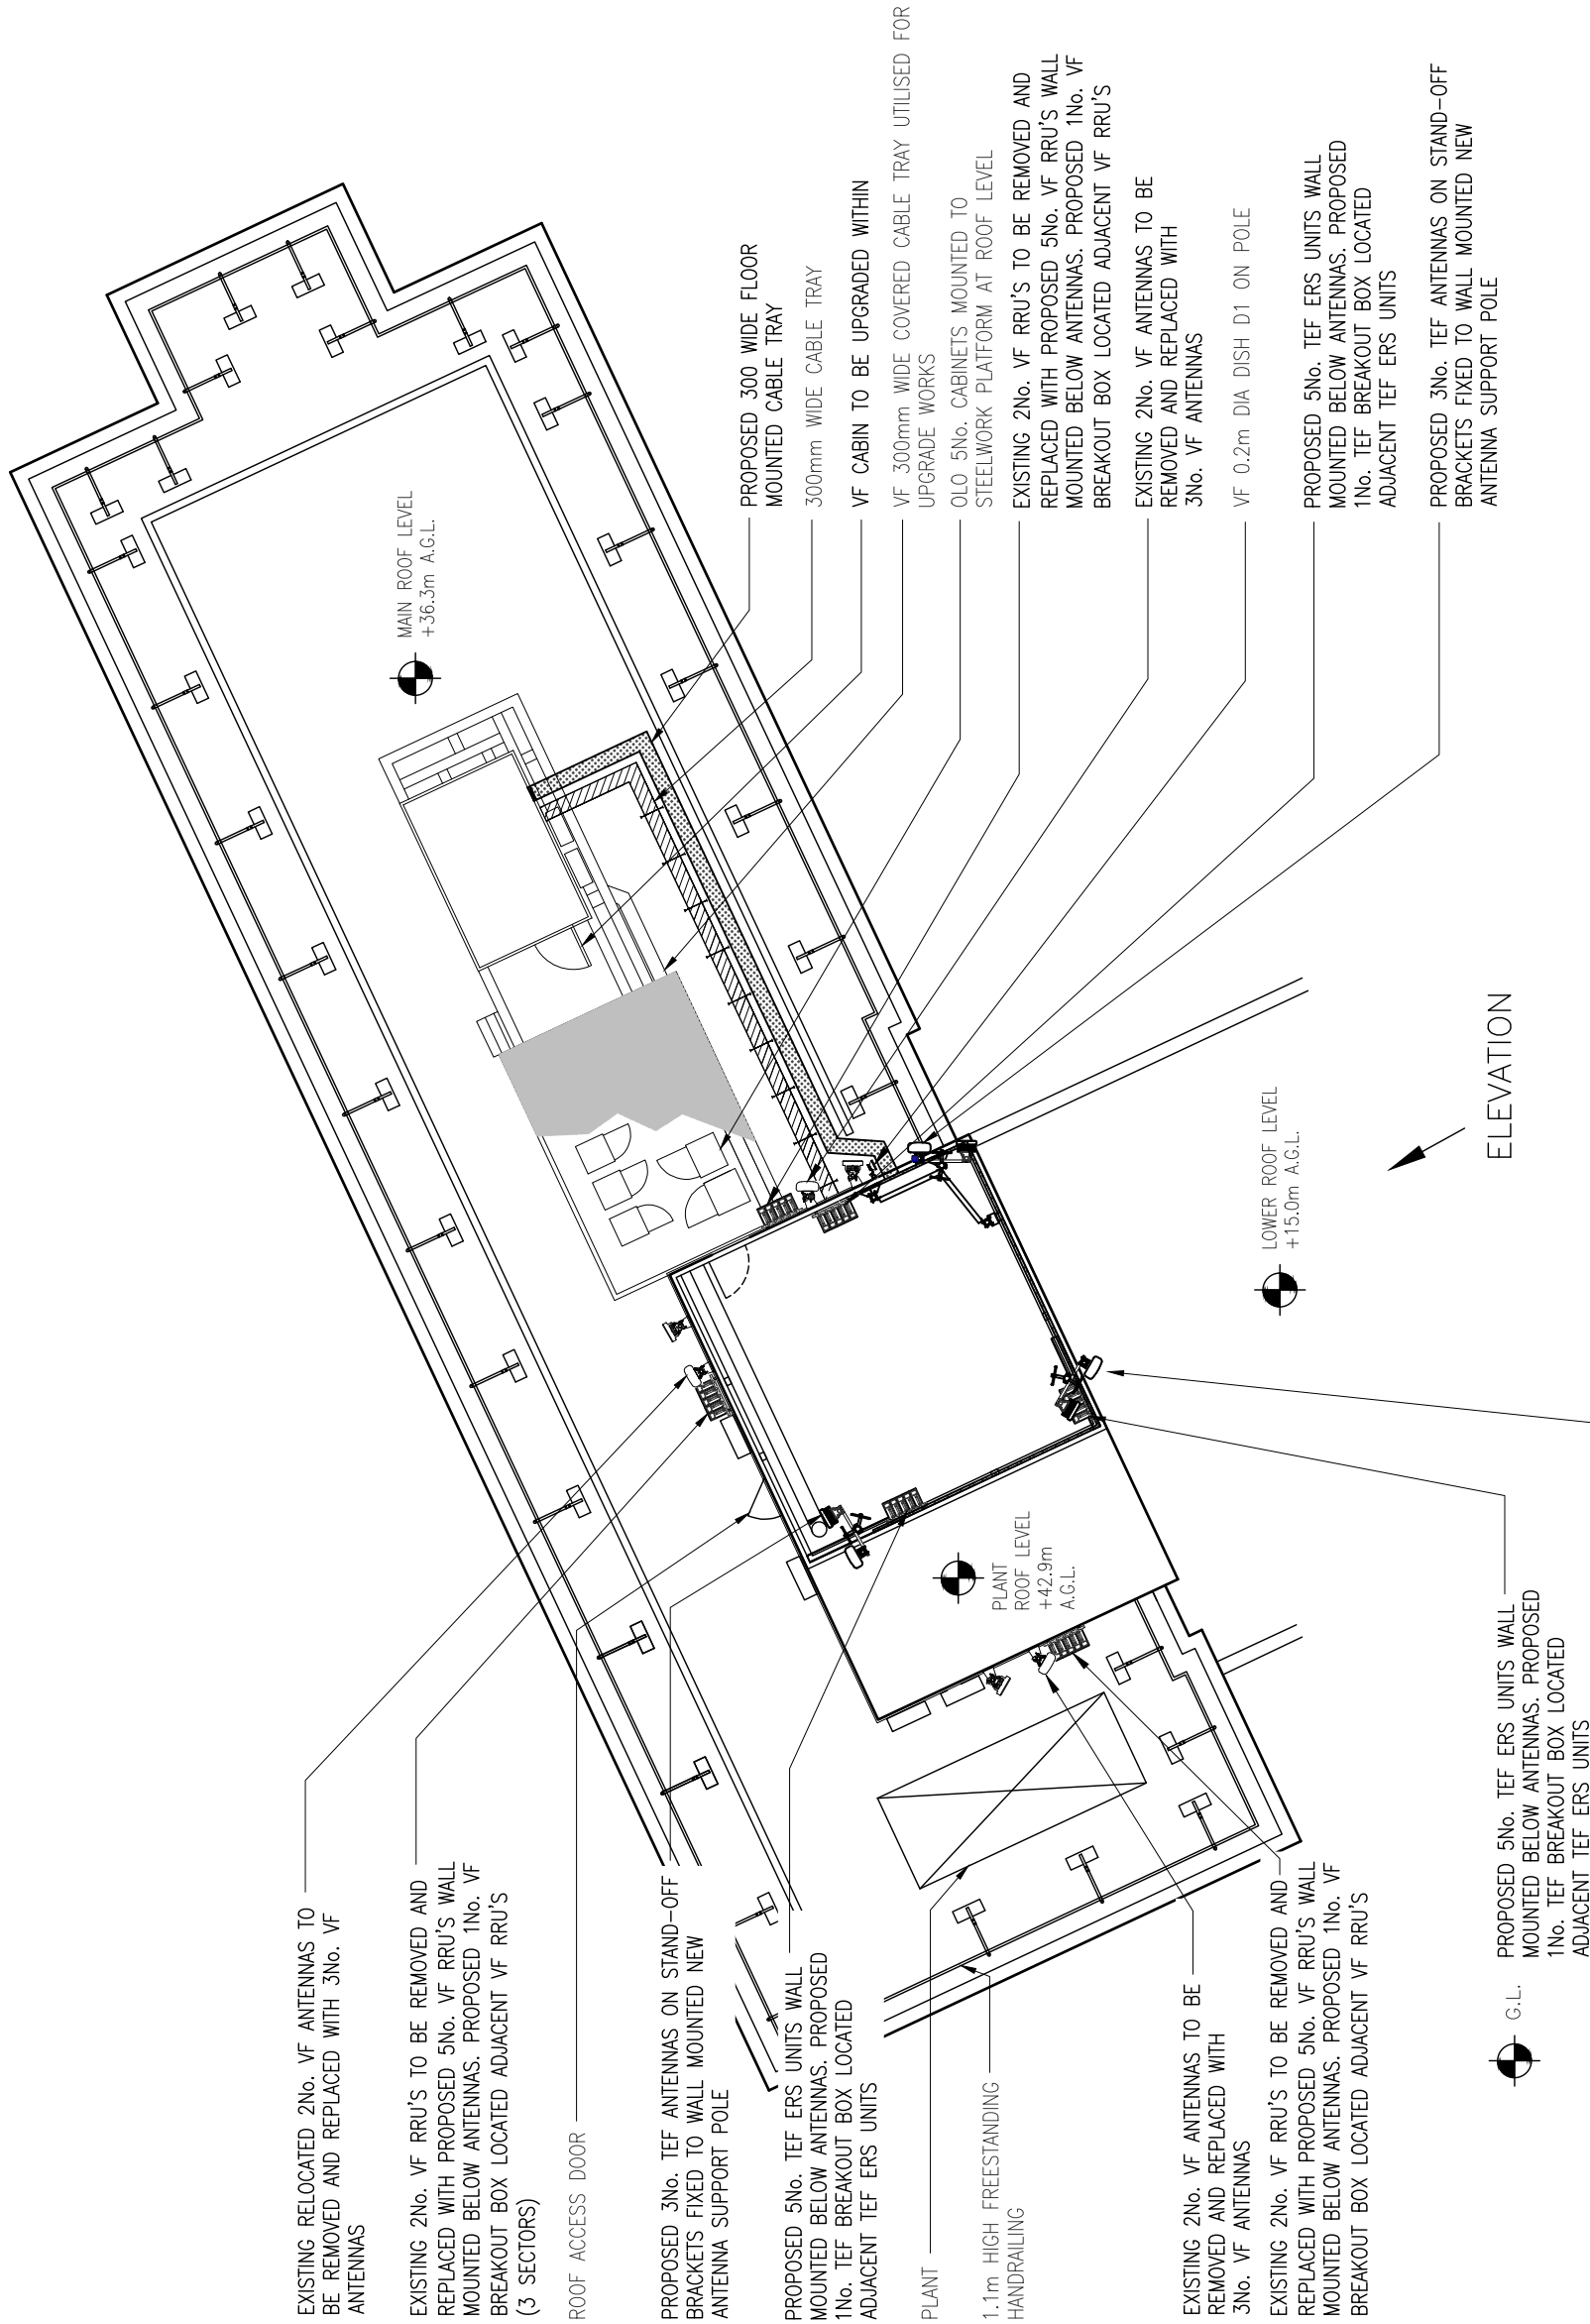

PROPOSED SITE PLAN (1:150)

The drawings comply with TEF & Vodafone Standard ICNIRP guidelines.
Designed in accordance with CORNERSTONE document: SDN0008

[illegible]

 CLARKE
telecom

Unit E, Madison Place, Northampton Road,
Manchester, M40 5AG
Tel: 0161 785 4500
Fax: 0161 785 4501
Web: www.clarke-telecom.com

O₂
CORNERSTONE - BEACON 3

Cell Name	Opt.
ALBERTON HOUSE	A

Cell ID No	
CORNERSTONE	TEF VF

126856_29 E334984	092537	23216
----------------------	--------	-------



ALBERTON HOUSE
ST MARYS PARSONAGE
MANCHESTER
GREATER MANCHESTER
M3 2WU

Drawing Title: PROPOSED SITE PLAN

Purpose of issue: **PLANNING** Dwg Rev:

Drawing Number:	C
	201


Surveyed By:	SSH		Original Sheet Size: A3		Pack Issue:
Drawn:	KS	Date: 16.12.20	Checked: SSH	Date: 16.12.20	D

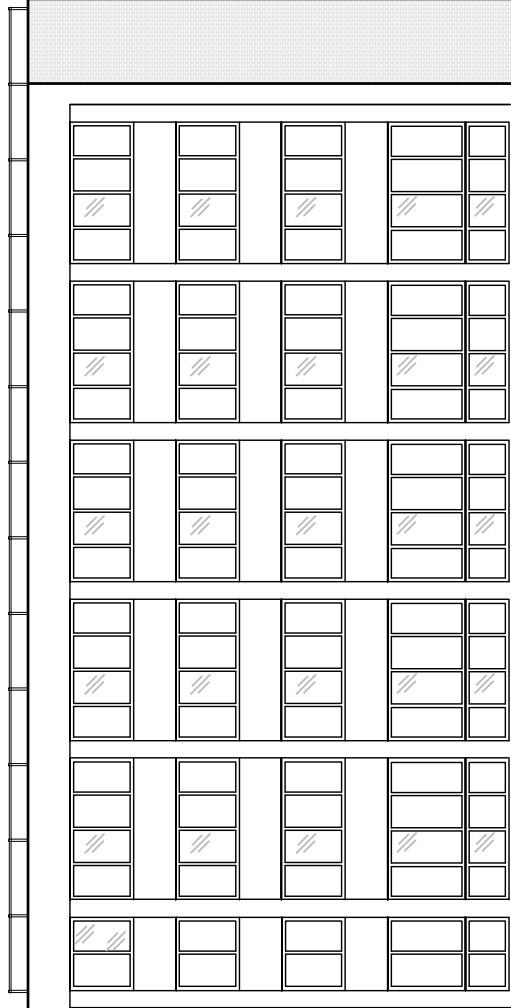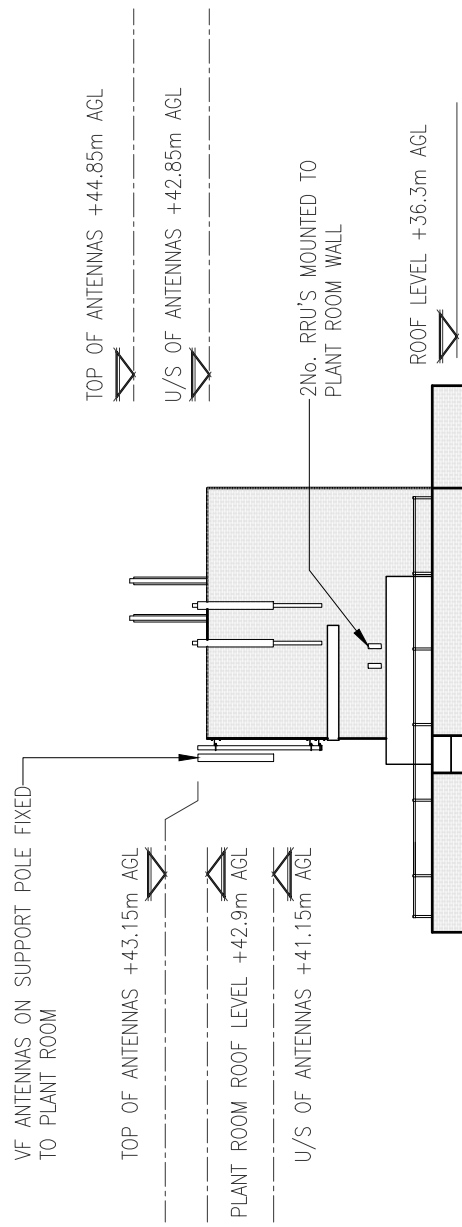


G.L.

EXISTING SOUTH WEST ELEVATION
(1:200)

ALL DIMENSIONS ARE IN mm UNLESS NOTED OTHERWISE									
N.G.R		E: 383476 N: 398433							
NOTES:									
A	Issued for Approval		GJ	MC	06.04.21				
REV	MODIFICATION		BY	CH	DATE				
 Unit E, Madison Place, Northampton Road, Manchester, M40 5AG Tel: 0161 785 4500 Fax: 0161 785 4501 Web: www.clarke-telecom.com									
 CORNERSTONE - BEACON 3									
Cell Name		Opt:							
ALBERTON HOUSE		A							
Cell ID No									
CORNERSTONE	TEF	VF							
126856_29 E334984	092537	23216							
Site Address / Contact Details									
ALBERTON HOUSE ST MARYS PARSONAGE MANCHESTER GREATER MANCHESTER M3 2WU									
Drawing Title: EXISTING SOUTH WEST ELEVATION									
Purpose of issue:		Dwg Rev:							
PLANNING		A							
Drawing Number:		302							
Surveyed By: SSH		Original Sheet Size: A3							
Drawn: KS	Date: 16.12.20	Checked: SSH	Date: 16.12.20	Pack Issue: D					

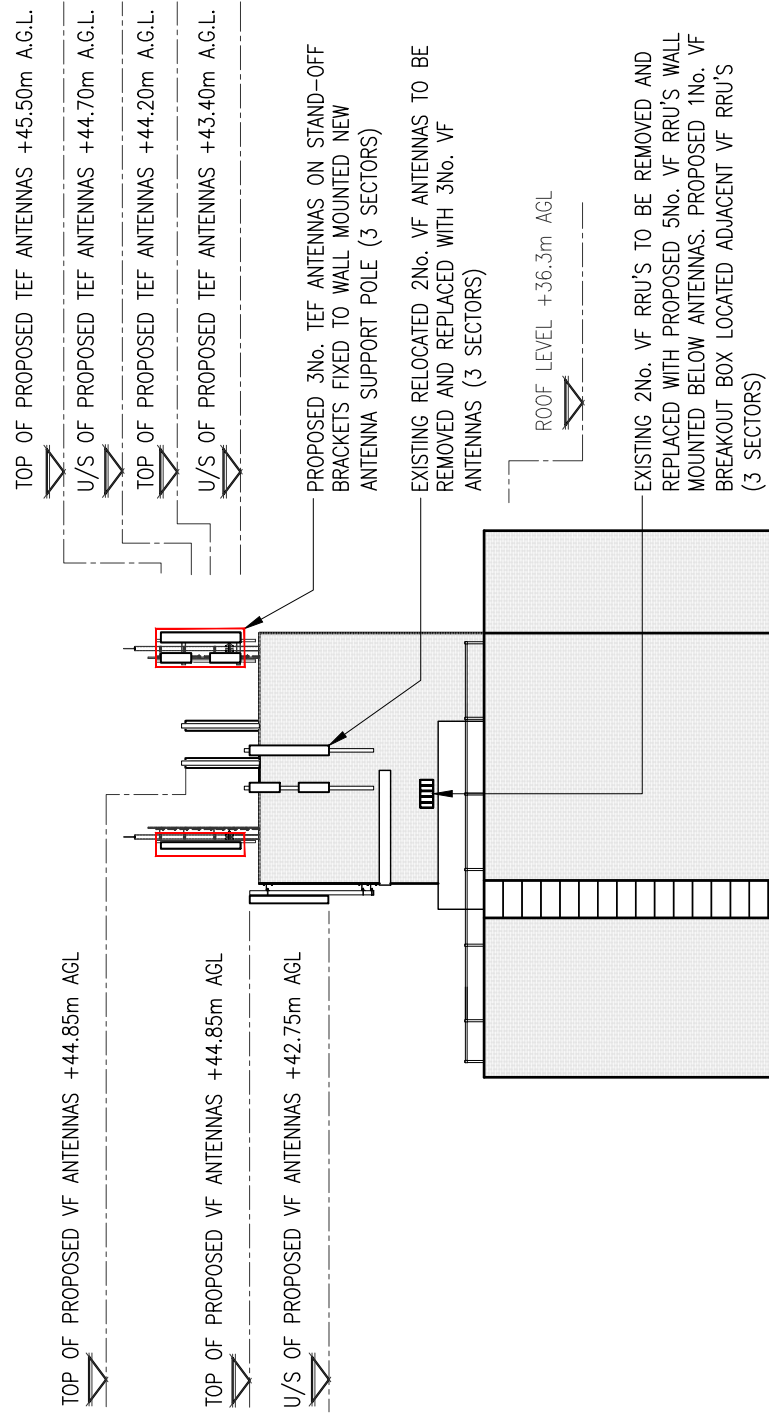

NOTES:

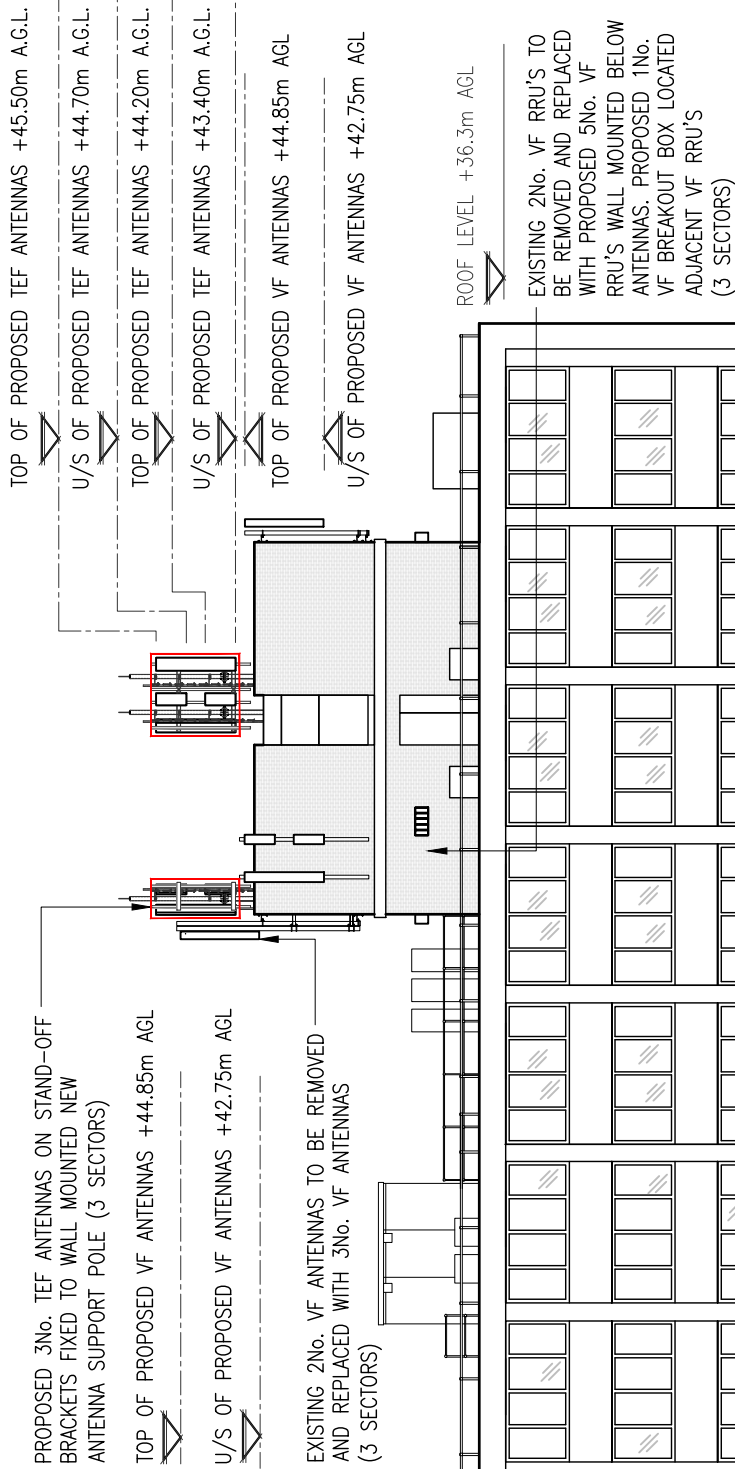

CORNERSTONE - BEACON 3

Cell Name	Opt.
-----------	------

Cell Name	Opt.
-----------	------

Cell ID No		VF
CORNERSTONE	TEF	

126856_29	092537	23216
E334984		

Site Address / Contact Details

ALBERTON HOUSE
ST MARY'S PARSONAGE
MANCHESTER
GREATER MANCHESTER
M3 2WJ

Drawing Title: PROPOSED NORTH WEST ELEVATION

Purpose of issue:	PLANNING	Dwg Rev:
-------------------	----------	-------------

Purpose of issue:	PLANNING	Dwg Rev:
-------------------	----------	-------------

Drawing Number:	705	A
-----------------	-----	---

Surveyed By: SSH	Original Sheet Size: A3	Pack Issue:
---------------------	----------------------------	----------------

Drawn:	Date:	Checked:	Date:
KS	16.12.20	SSH	16.12.20
			D

PROPOSED NORTH WEST ELEVATION
(1:200)

