
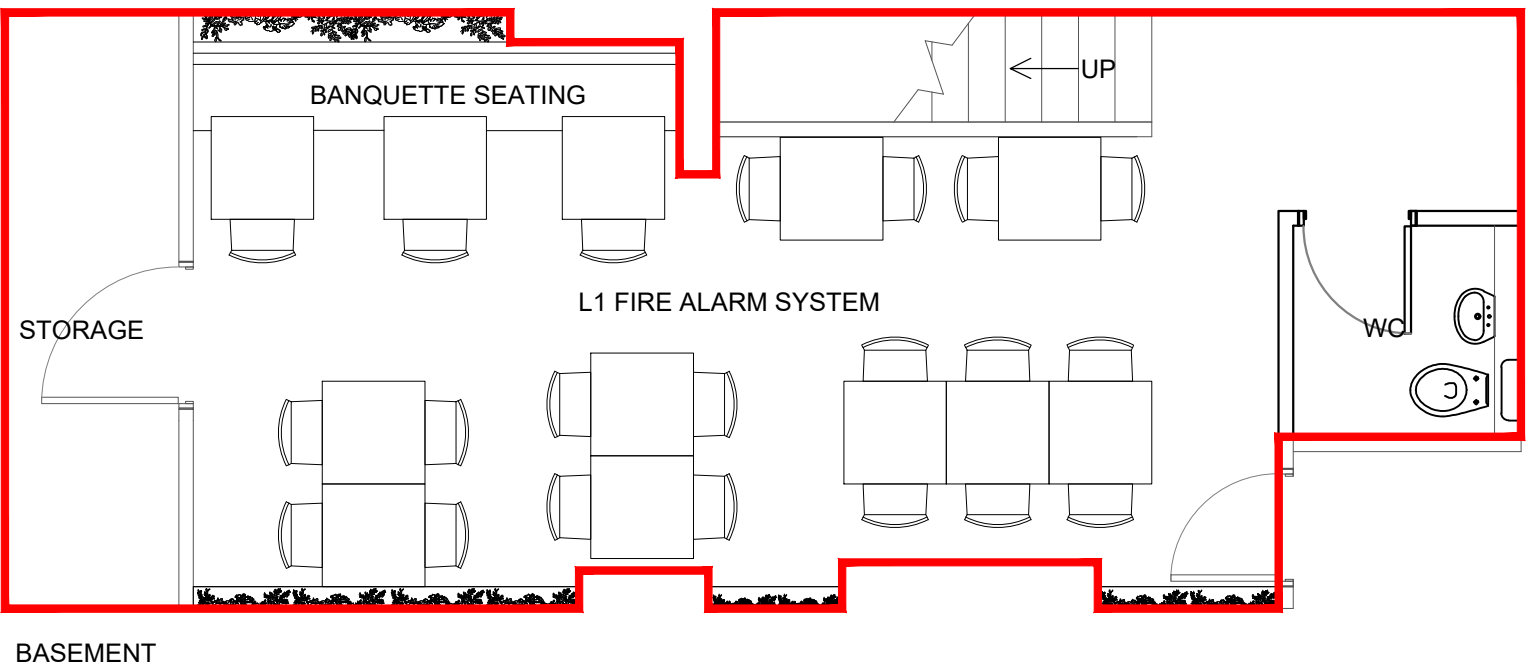
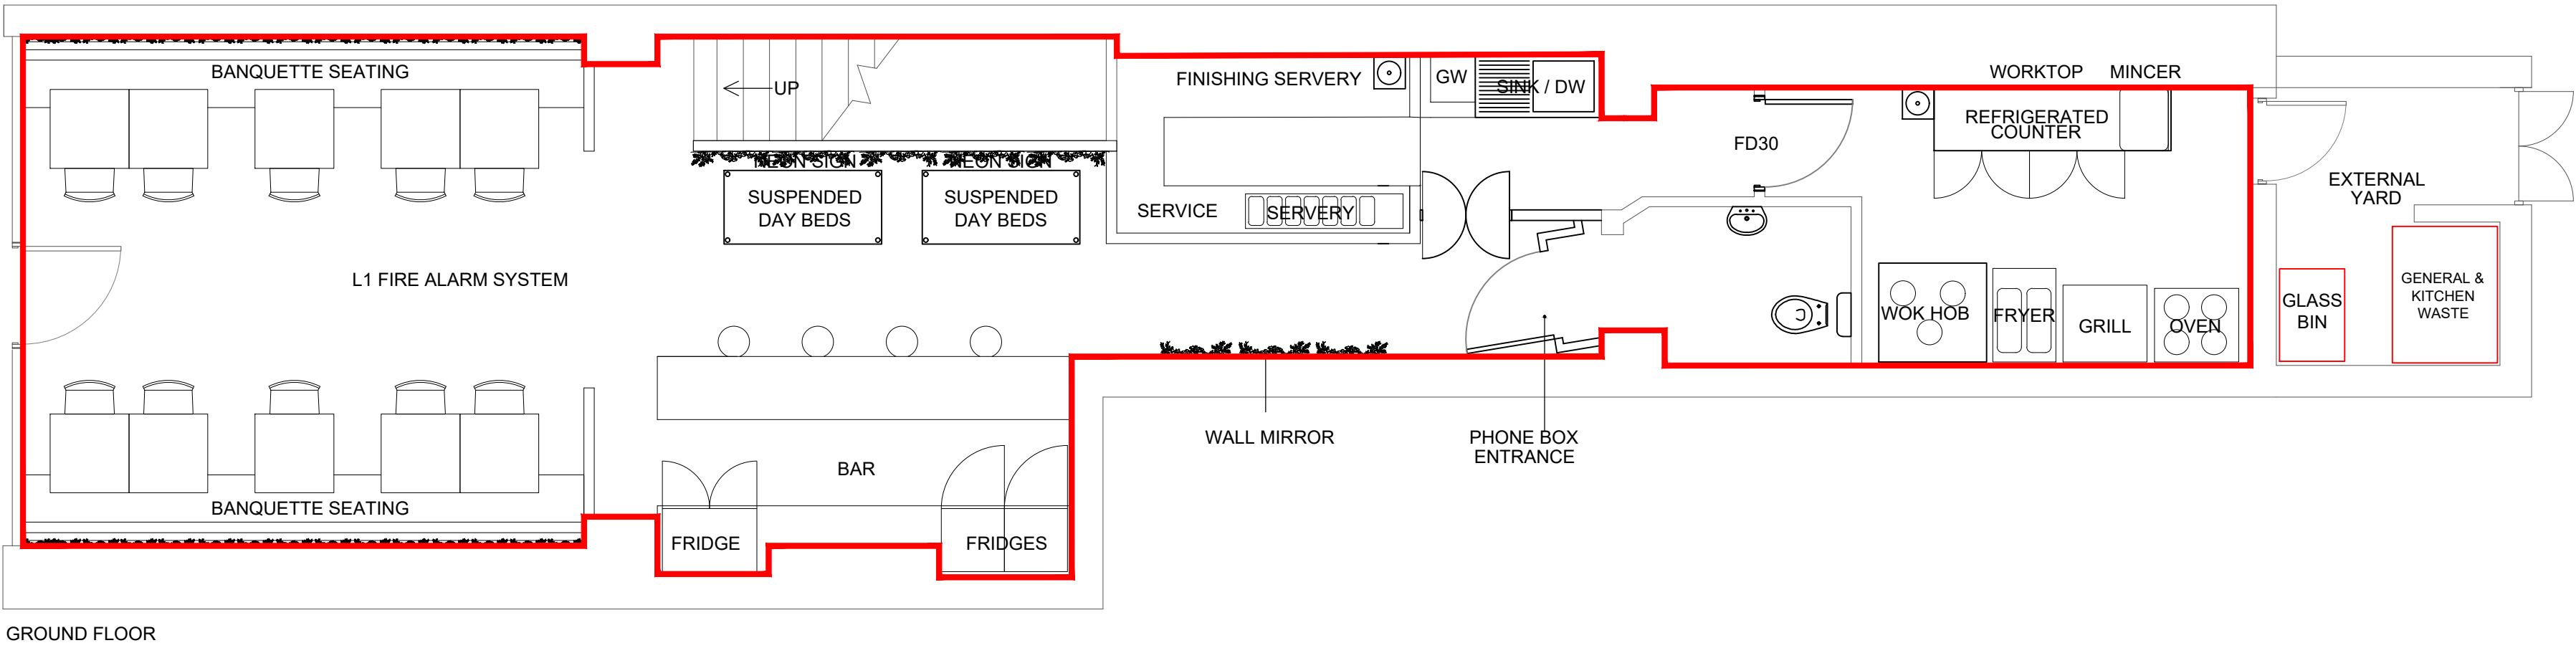


Bin Collection Point

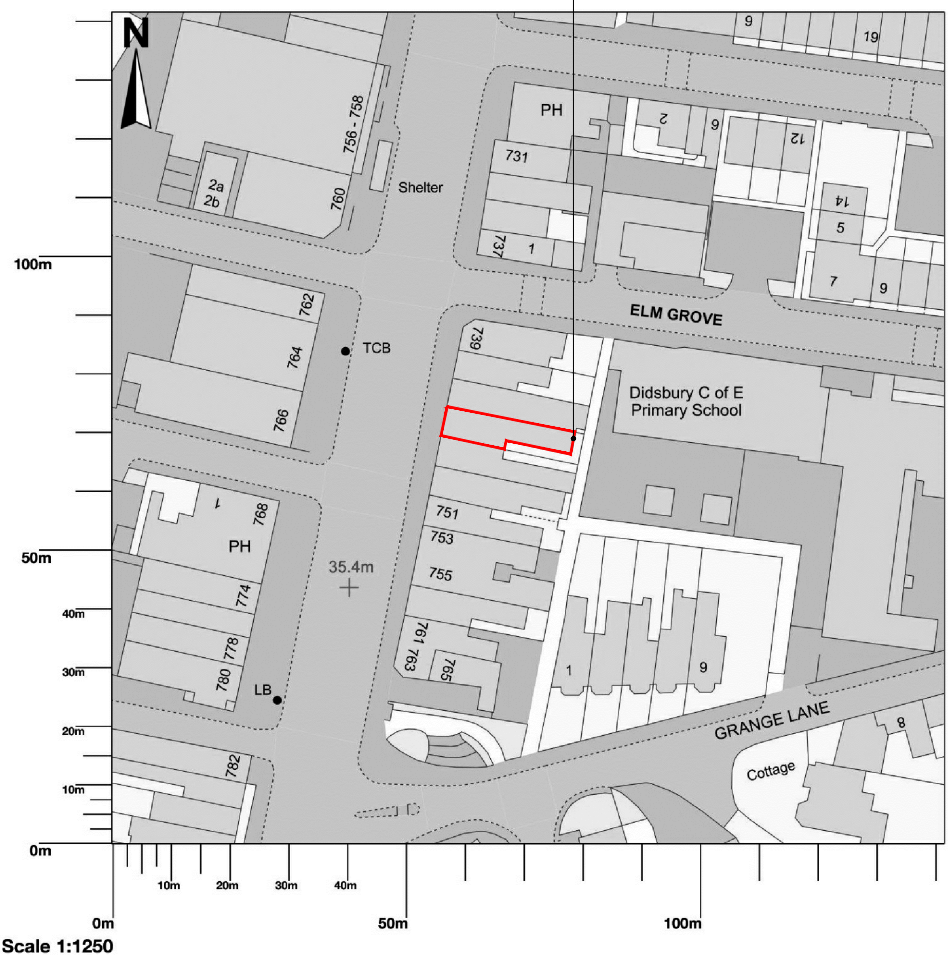

REVISION DETAILS		DATE
A		

www.quay-interiors.com

Client 2kashon
Location 745 Wilmslow Road Didsbury
Description Bin Location Drawing
Date 3.3.21
Scale 1:500@A1
Drwg No. 2121_1

