




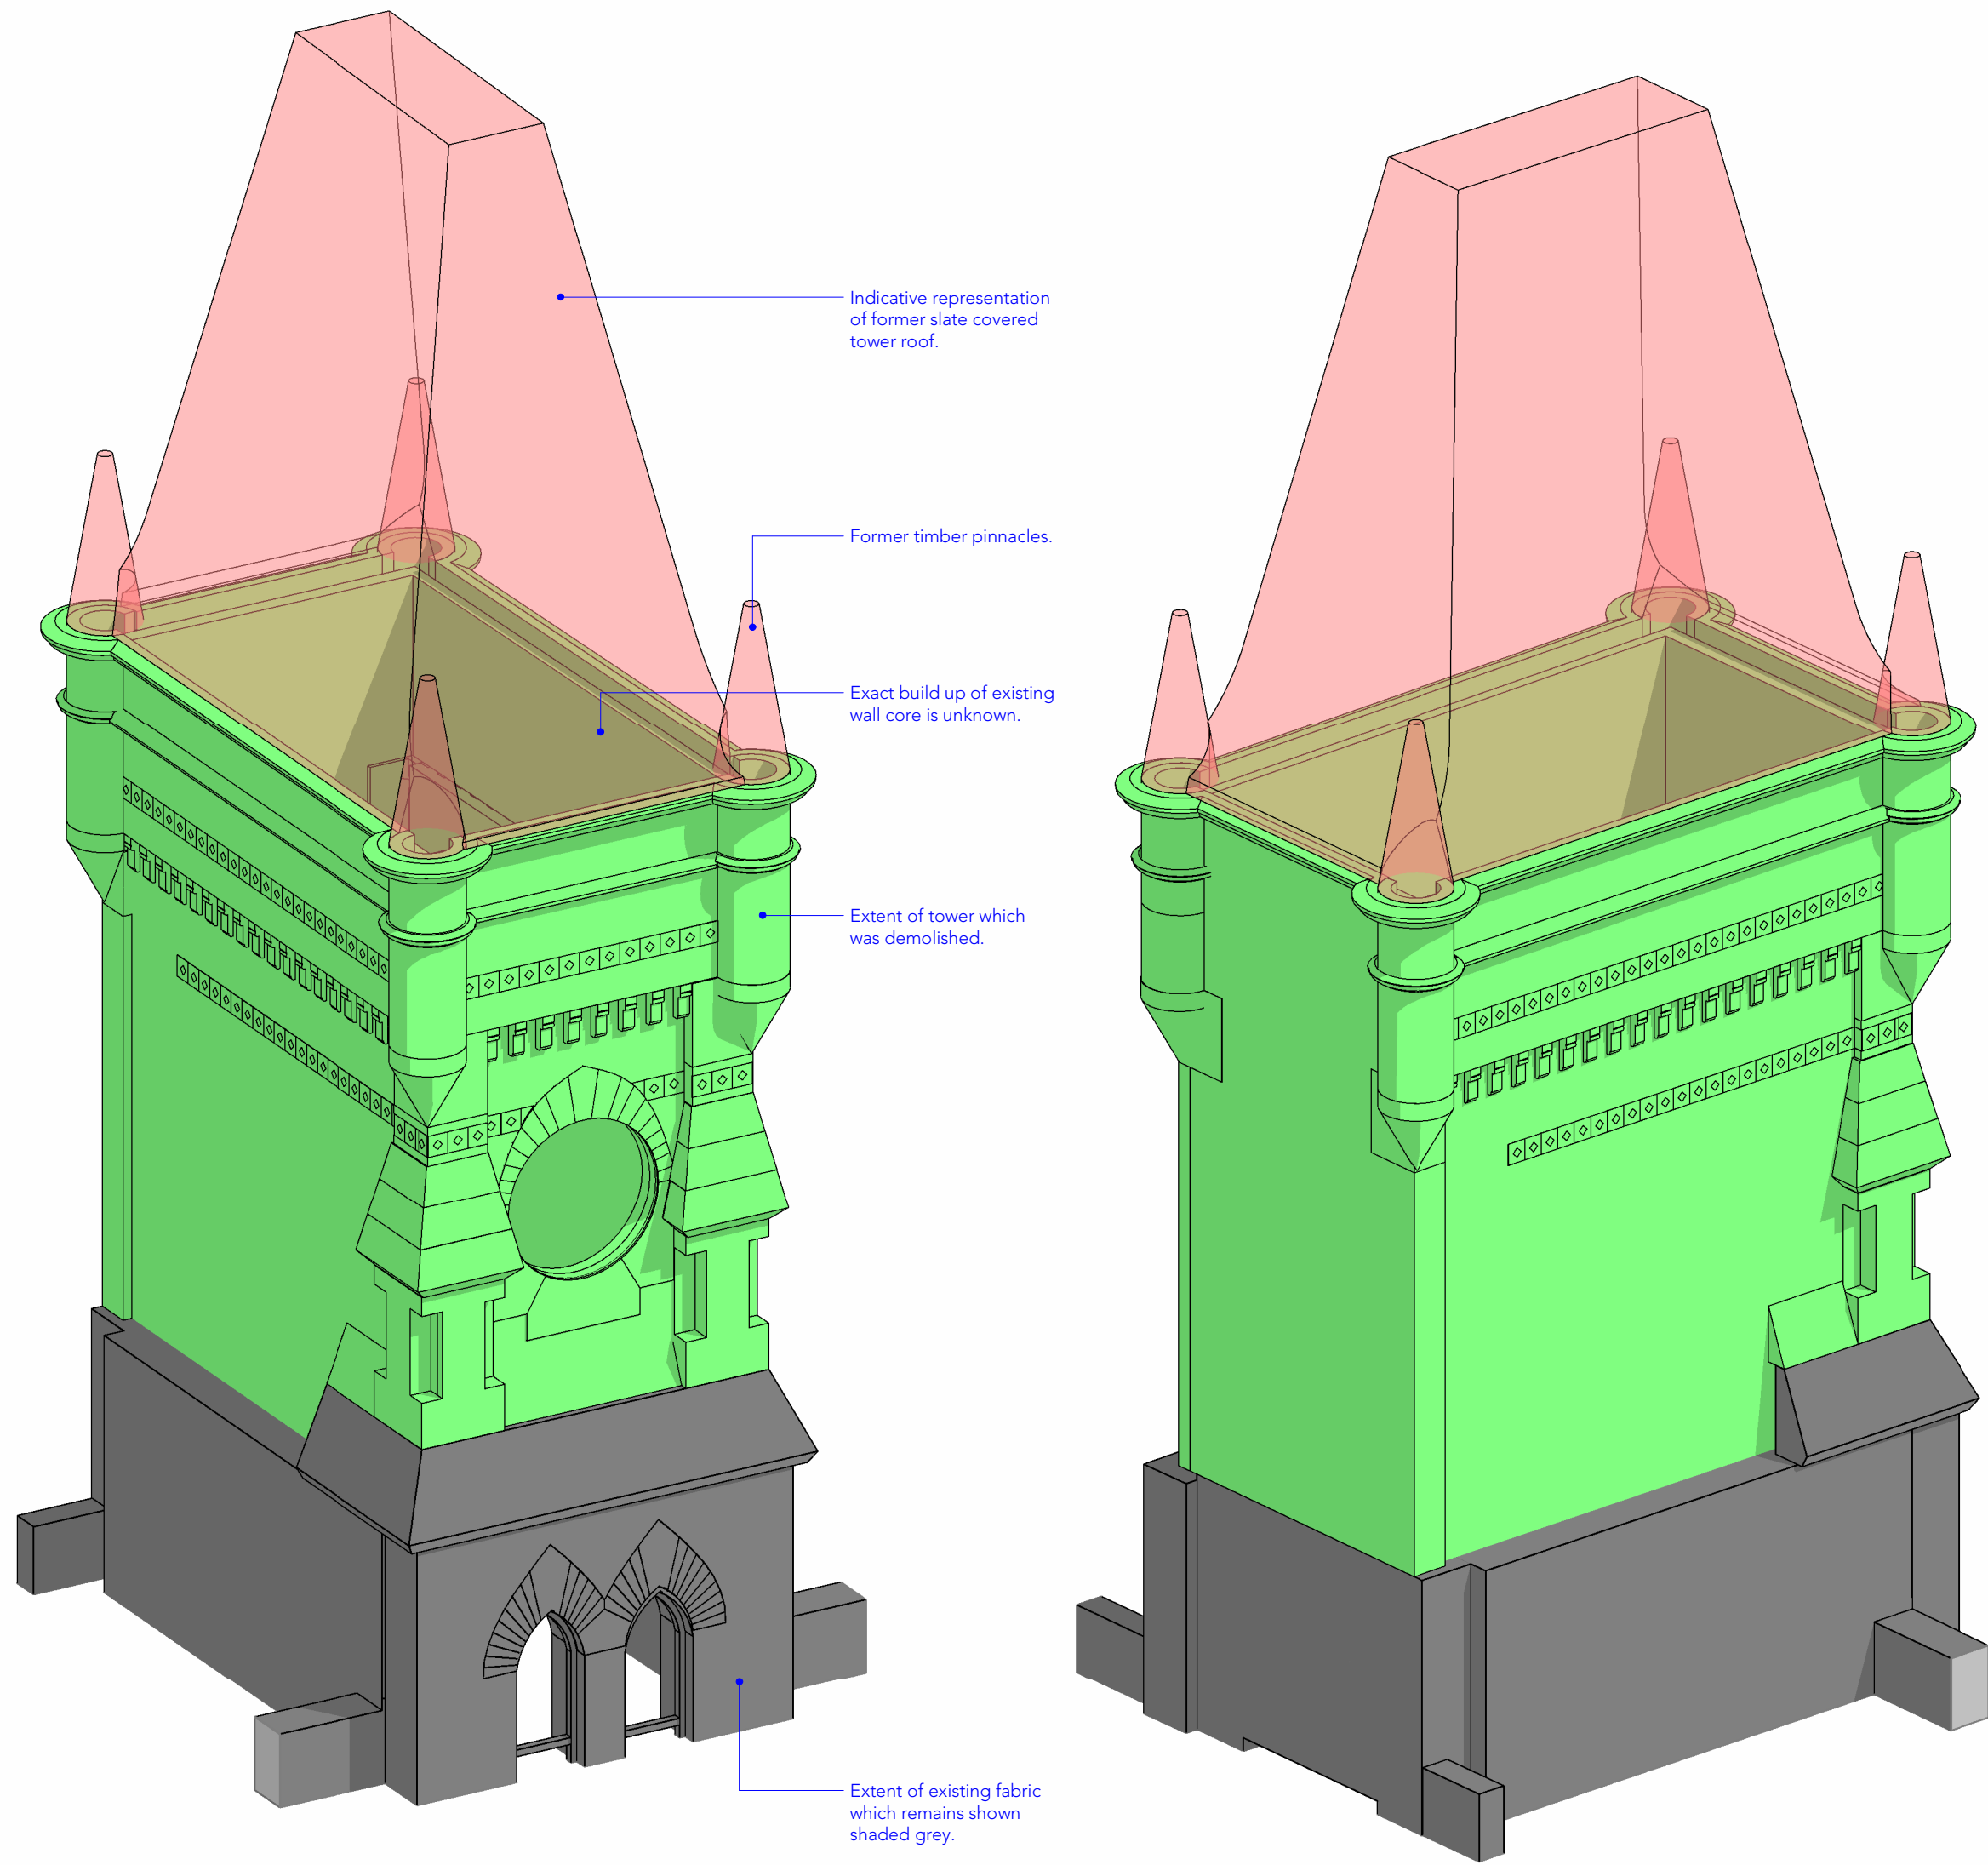


1 Tower 3D Perspective - North

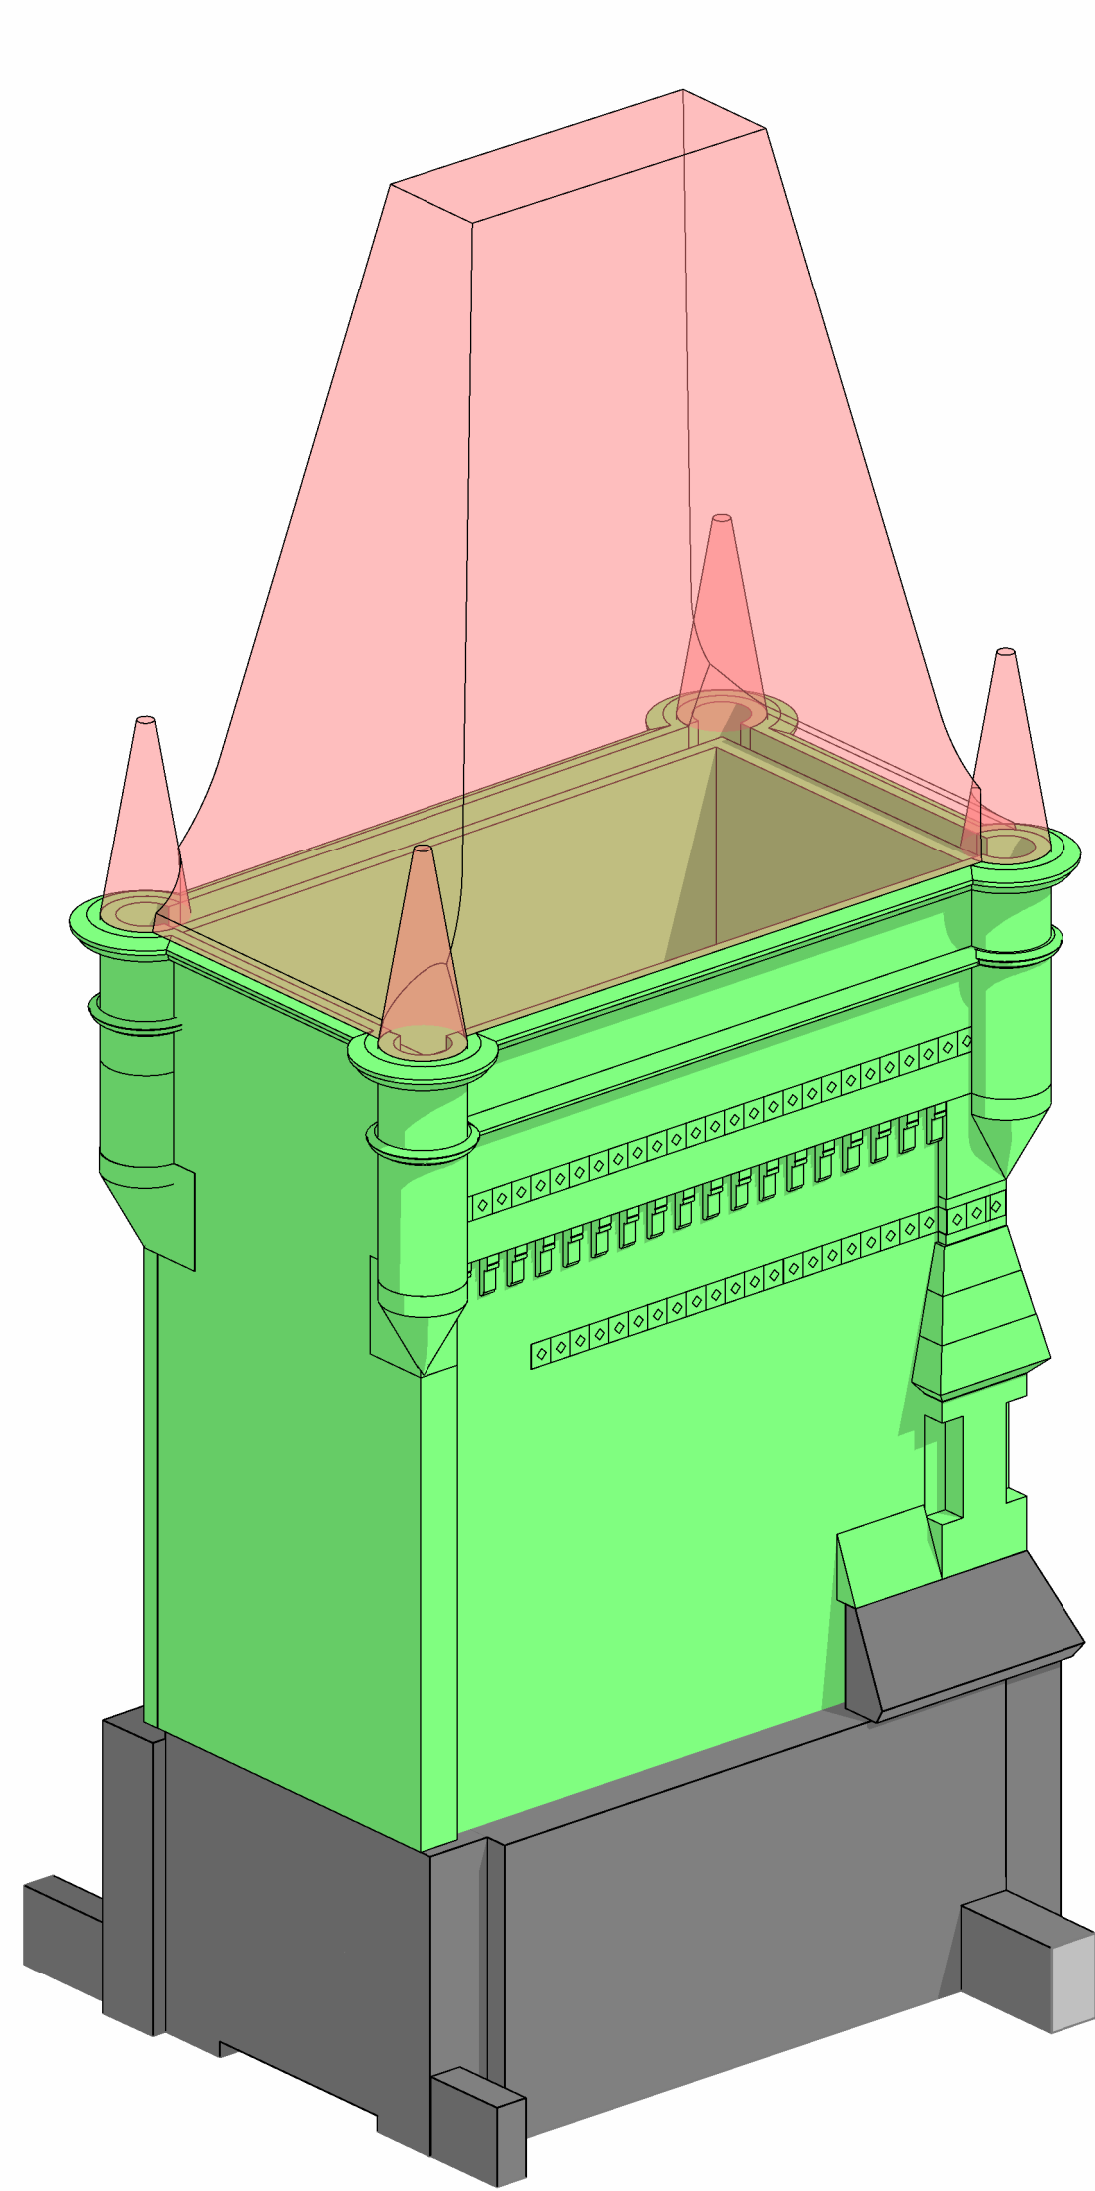

2 Tower 3D Perspective - East

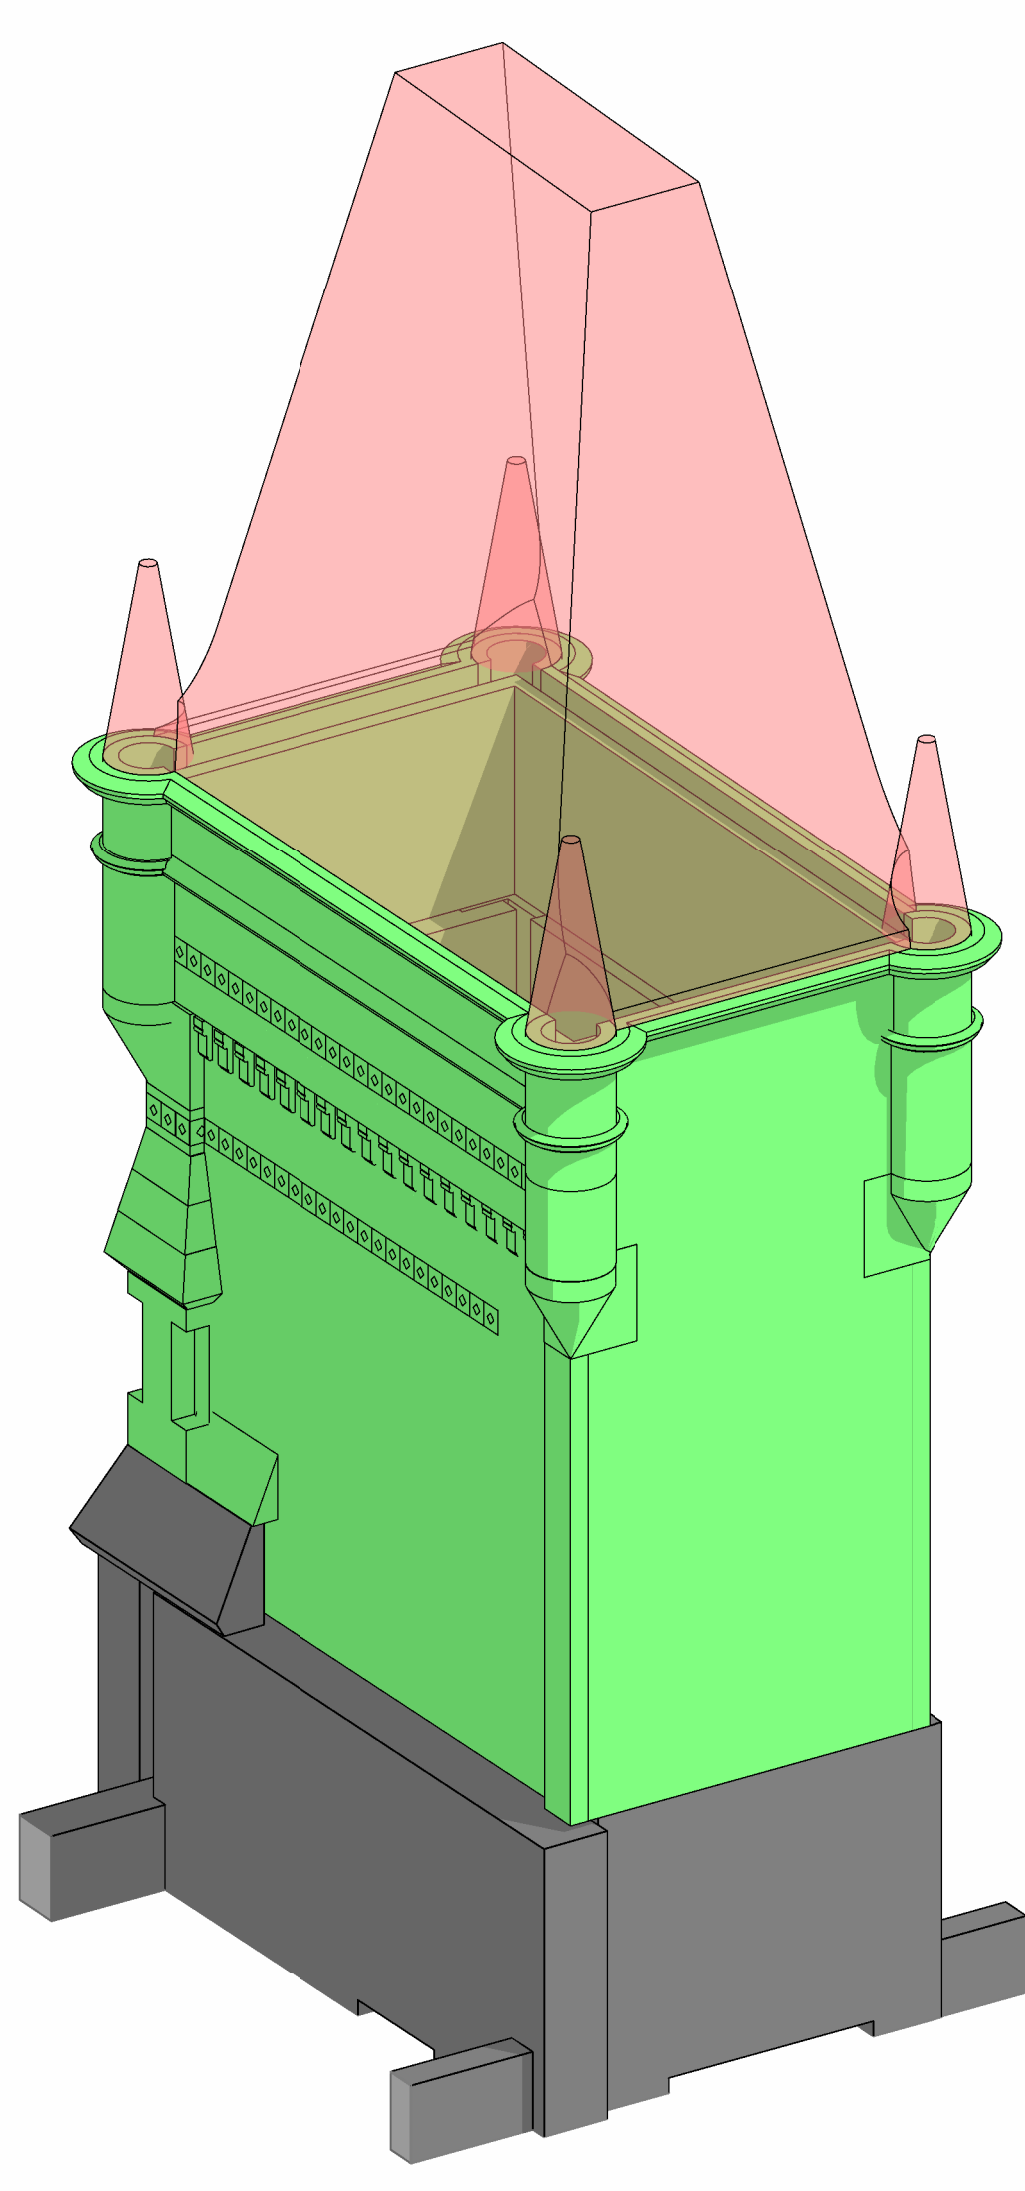

3 Tower 3D Perspective - South

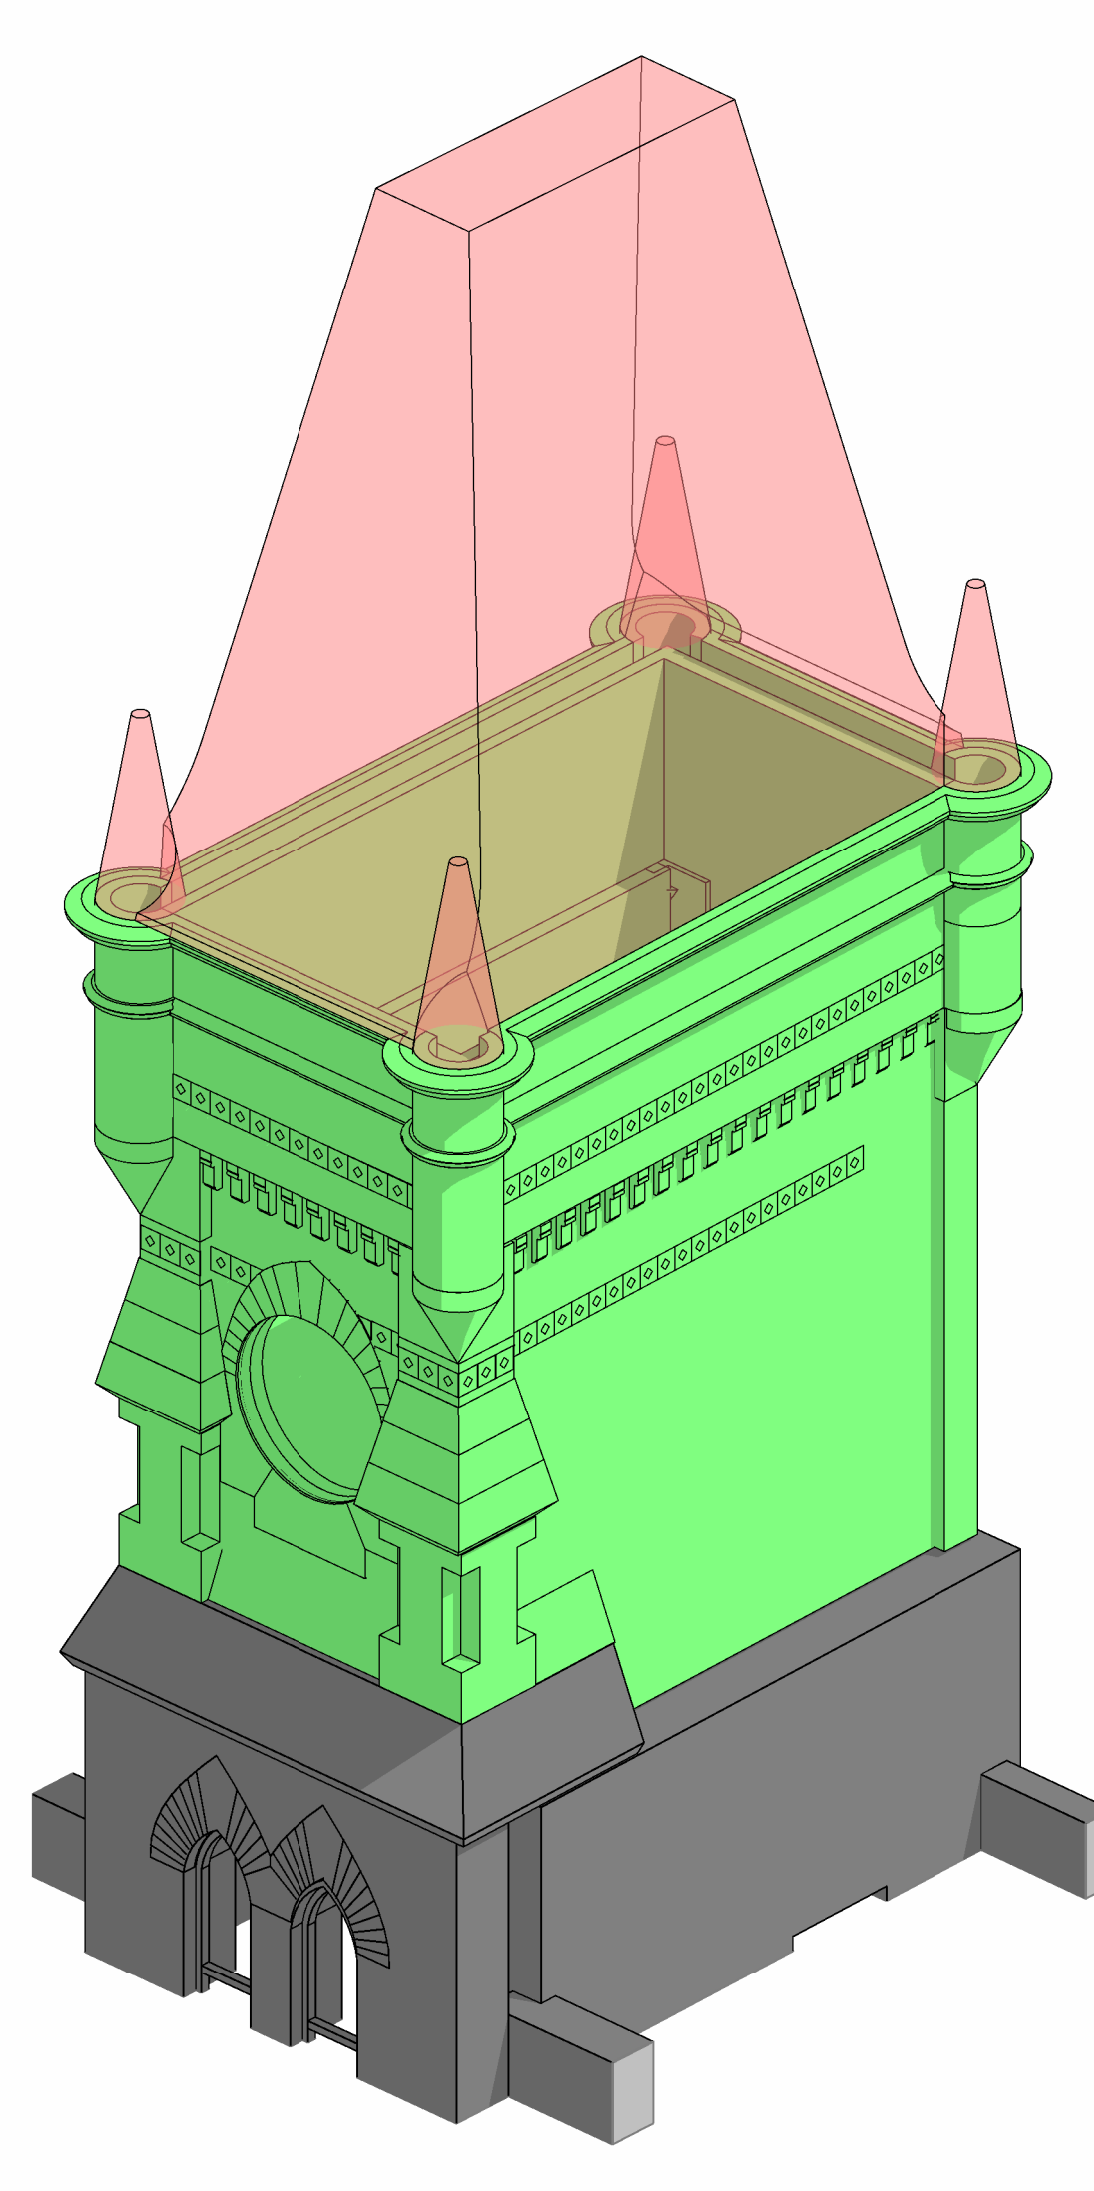


4 Tower 3D Perspective - West



Note:
Do Not Scale from this drawing.
Dimensions are to be checked on site.
If in doubt please ask.

KEY

- Extent of former slate pitched roof and pinnacles.
- Area of tower which was demolished and stored for potential future reinstatement.
- Area of existing building fabric which remains insitu in varying states of condition.

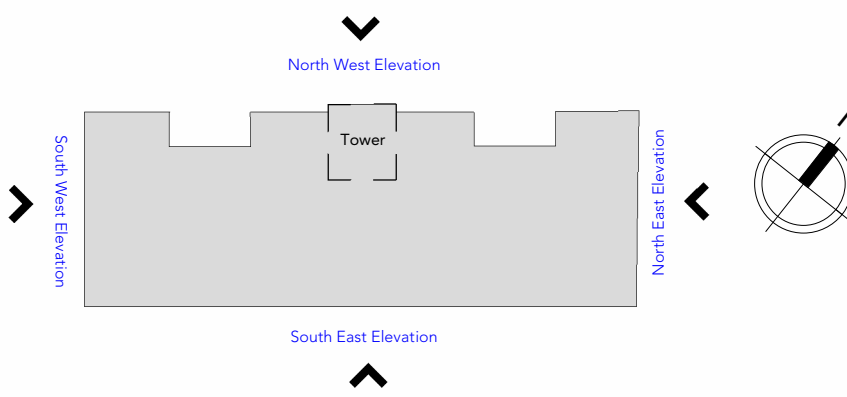

0 16.10.2020 Issued for comment

Rev Date Ints Details

© The moral rights of the author are hereby asserted.
This drawing and design is the sole property of Buttress Ltd and must not be reproduced without permission.
Buttress Ltd is Registered in England and Wales: 5383973

Buttress

41 Bengal Street
Manchester
M4 6AF

T 0161 236 3303
E contact@buttress.net
W www.buttress.net

Project Title Ancoats Dispensary
Client Great Places Housing Group
Location Ancoats, Greater Manchester

Drawing ref 3D Perspectives of the Tower

Date AS Scale As indicated
Checker Orig Paper Size A1

Status SURVEY

Job No: Origin: Zone: Level: Type: Disc: Number: Rev:

8803-BA-EX-XX-DR-A-(20)003-0

