





01 PROPOSED FASCIA SIGN - ELEVATION
1:10 @ A1

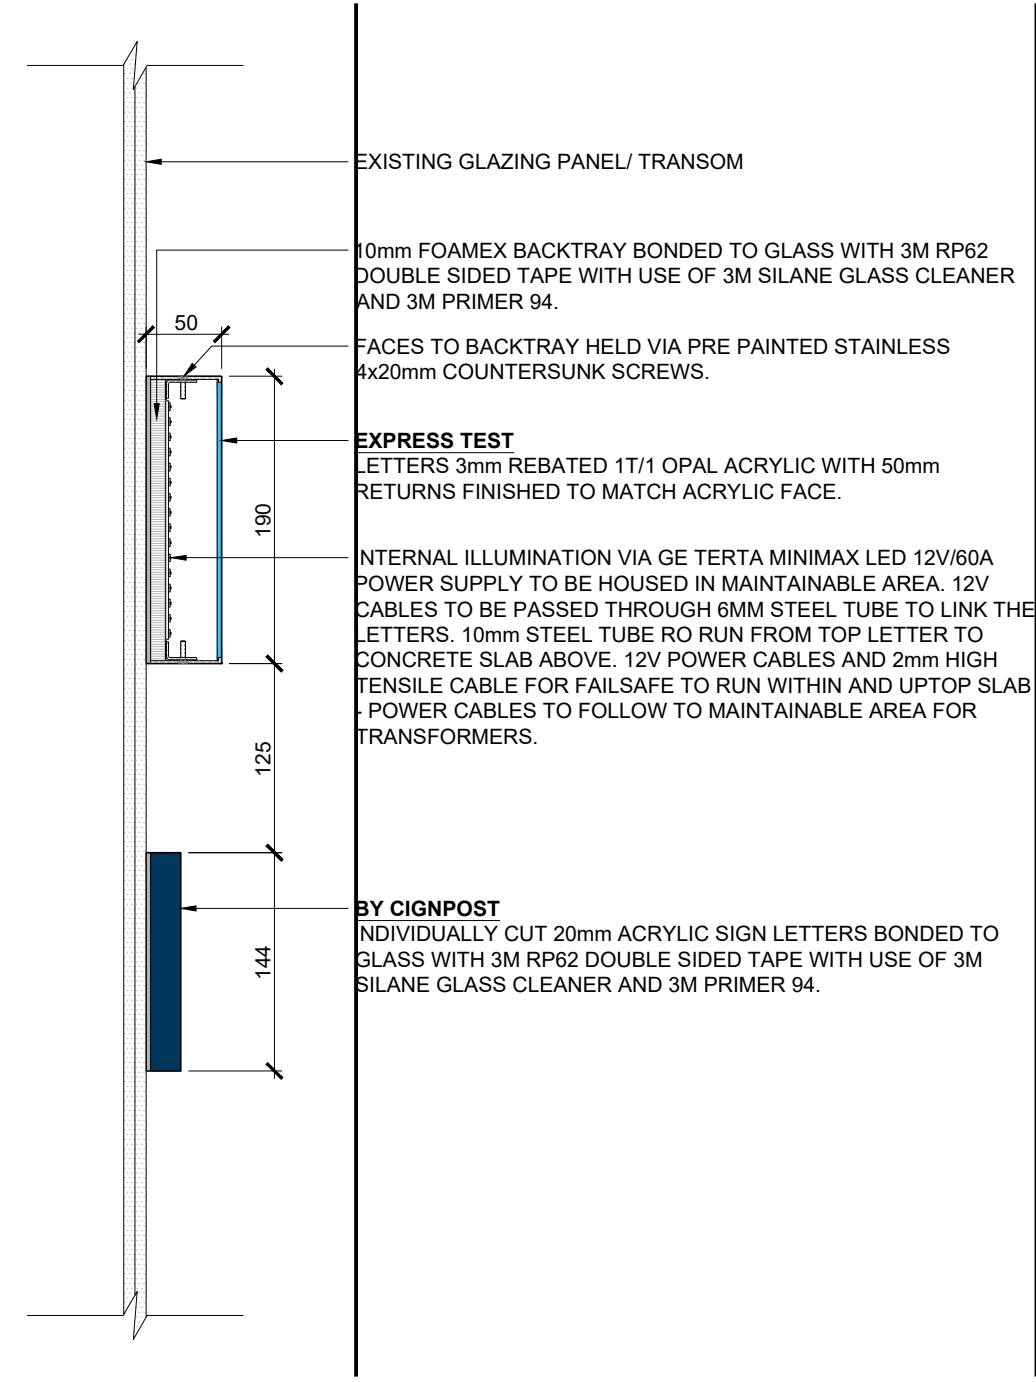

02 PROPOSED FASCIA SIGN - TYPICAL SECTION
1:5 @ A1

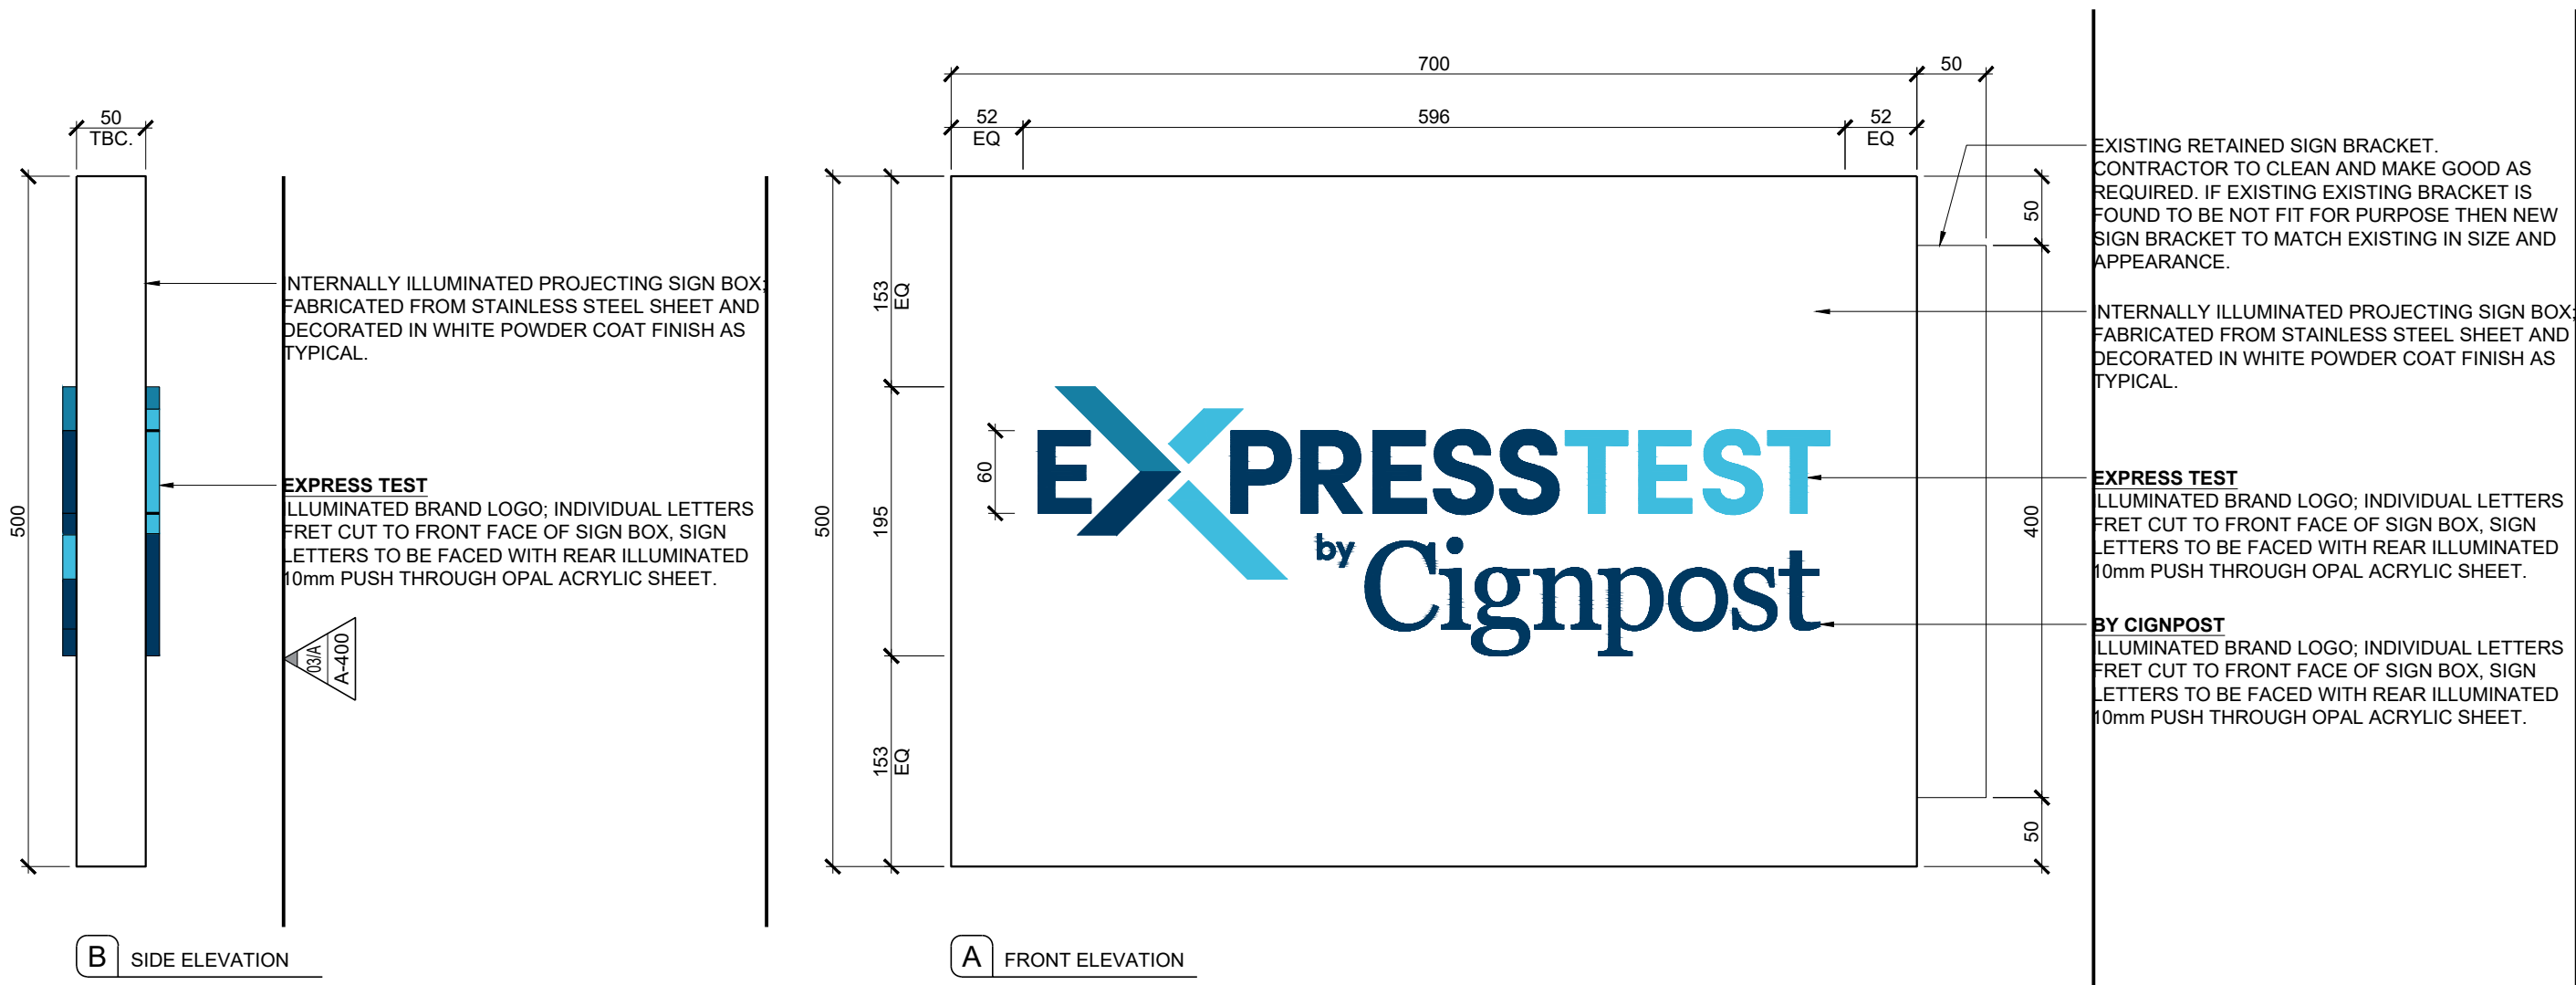

03 PROPOSED PROJECTING SIGN
1:5 @ A1

NOTES

DRAWINGS ARE DESIGN INTENT ONLY. PRODUCTION DRAWINGS TO BE COMPLETED BY CONTRACTOR TO MEASURED SITE DIMENSIONS FOR DESIGNERS / ARCHITECT'S APPROVAL PRIOR TO CONSTRUCTION.

CONTRACTOR TO ENSURE ALL MATERIALS AND WORKMANSHIP COMPLIES WITH LOCAL AUTHORITY REGULATIONS.

STRUCTURAL ENGINEER MUST BE EMPLOYED WHERE APPLICABLE.

DO NOT SCALE OFF DRAWING. FIGURED DIMENSIONS TO BE TAKEN IN PREFERENCE TO THOSE SCALED. DIMENSIONS TO BE VERIFIED ON SITE. ANY DISCREPANCIES TO BE REPORTED TO PROJECT DESIGNER / ARCHITECT PRIOR TO COMMENCEMENT OF WORKS.

THIS DRAWING IS THE COPYRIGHT OF CAPELO DESIGN LTD. THIS DRAWING CANNOT BE COPIED, REPRODUCED, RETAINED OR DISCLOSED TO ANY UNAUTHORISED PERSON.

PROJECT INFORMATION

SITE ADDRESS:
UNIT 85
ARNDAL CENTRE
23 MARKET ST
MANCHESTER
M1 1WR

REVISION

REV	DESCRIPTION	DRAWN	DATE
-	ADVERTISEMENT CONSENT ISSUE	MEC	12/05/21

DRAWING STATUS

- ☐ FOR INFORMATION
☒ FOR APPROVAL
☐ FOR COSTING ONLY
☐ FOR CONSTRUCTION

CAPELO
www.capepo.design / hello@capepo.design

CLIENT
CIGNPOST DIAGNOSTICS

PROJECT
ARNDAL CENTRE, MANCHESTER
RETAIL UNIT 85

DESCRIPTION
PROPOSED SIGN DETAILS

SCALE VARIES
DRAWN BY D.D.
DATE APR '21

DRAWING NO. 21143-A-P400
REVISION