




Note:
Do not scale from this drawing.
Dimensions are to be checked on site.
If in doubt please ask.

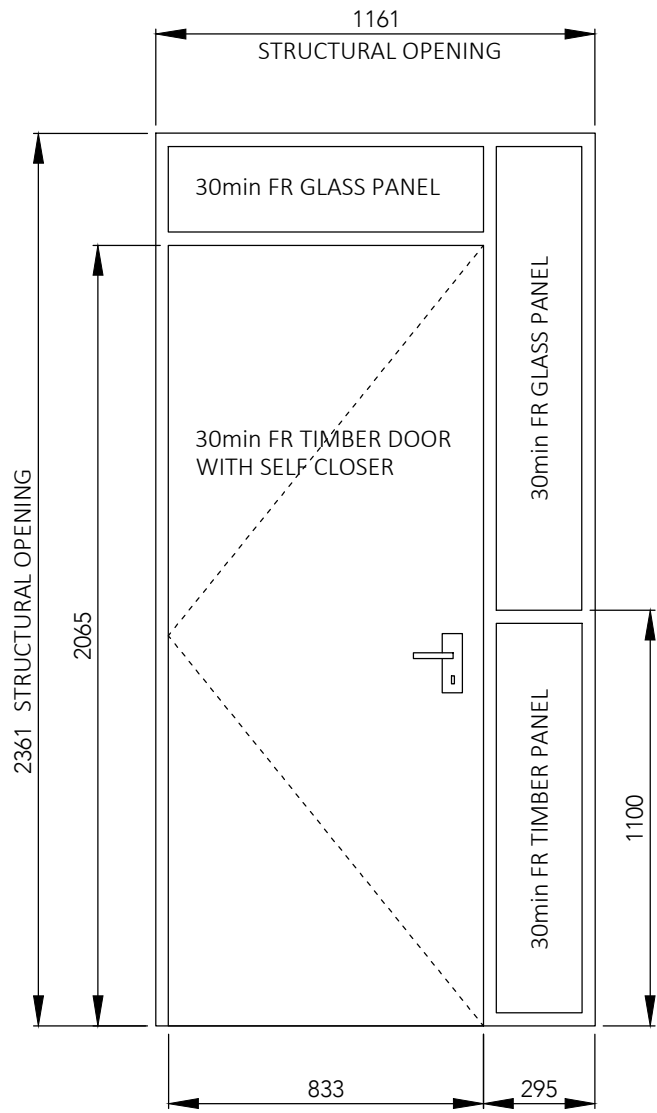

PROPOSED ELEVATION SCALE 1:20

NEW APARTMENT DOOR SET TO MATCH THE EXISTING TO CONSIST OF:


30MIN FIRE RATED TIMBER DOOR AND FRAME REQUIRED WITH FULL FIRE AND SMOKE SEALS TO MANUFACTURERS DESIGN.

FIRE DOOR TO HAVE FIRE RATED GLASS TOP LIGHT AND SIDE LIGHT TO UPPER LEVEL AS SHOWN AND 30MIN FIRE RATED TIMBER LOWER SIDE PANEL AND TIMBER THRESHOLD.

ALLOW FOR DOOR IRONMONGERY INCLUDING :
LEVER HANDLE
LOCK
HINGES
DOOR CLOSER



IMAGE OF EXISTING DOOR SET TO BE REPLICATED - APPROX 60 DOOR SETS IN TOTAL

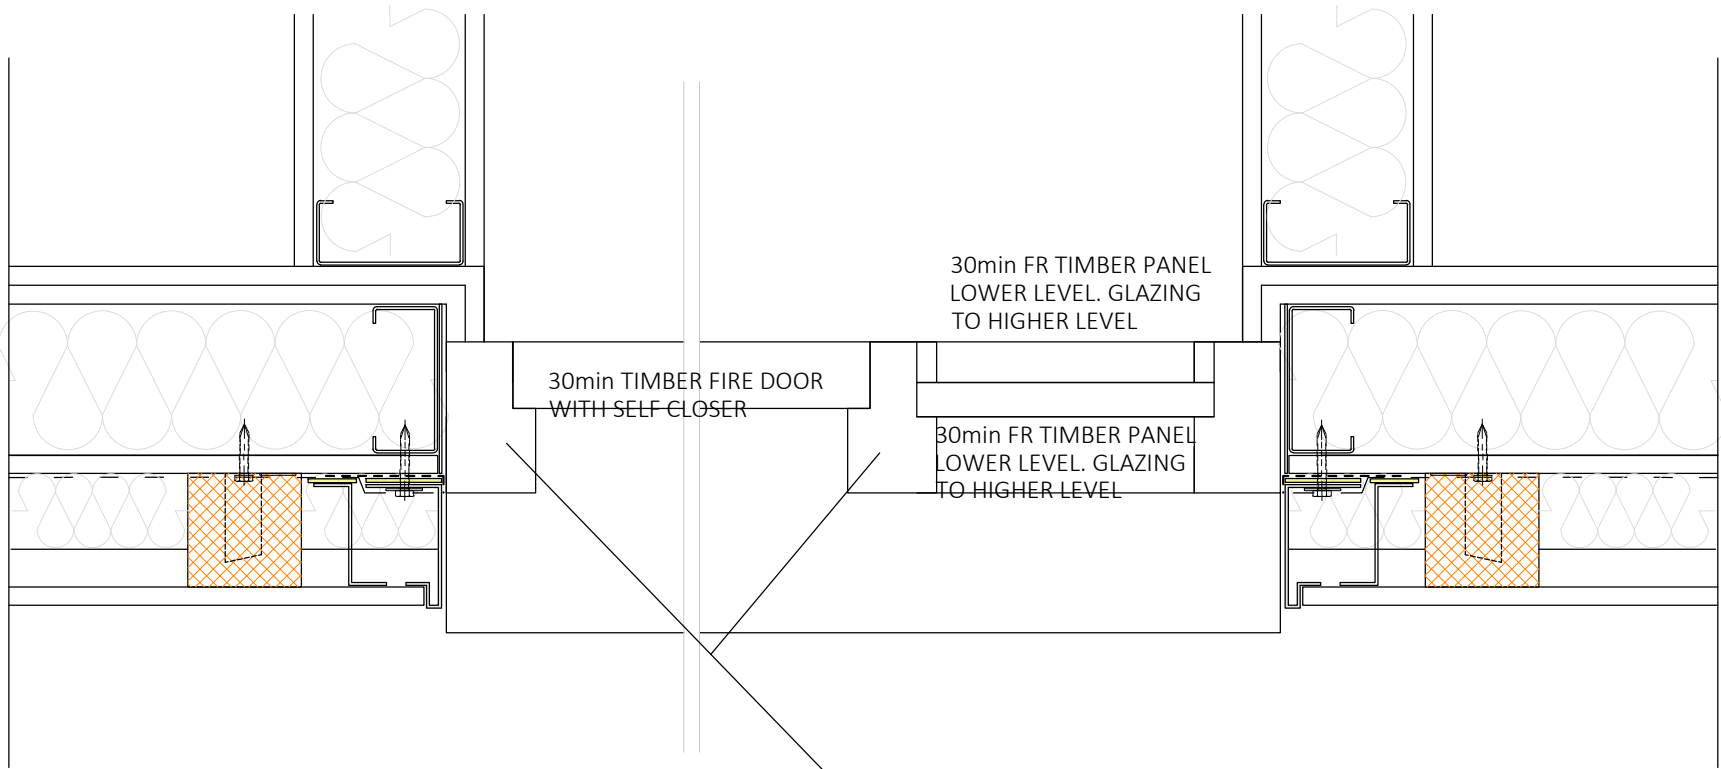

PROPOSED DOOR JAMB DETAIL
SCALE 1:5

TIMBER SECTION SIZES TO FRAME AS MANUFACTURERS DETAILS.

P1 - 14.05.21 - Issued for planning

Rev Date/Intls Details

© The moral rights of the author are hereby asserted.
This drawing and design is the sole property of Buttress Ltd and must not be reproduced without permission.
Buttress Ltd is Registered in England and Wales: 5363573

Buttress

41 Bengal St
Manchester
M4 6AF

T 0161 236 3303
E contact@buttress.net
W www.buttress.net

Project Title	TRINITY COURT		
Client	THOMASONS		
Location	MANCHESTER		
Drawing Title	CLADDING REPLACEMENT TYPICAL APARTMENT DOOR DETAIL AS PROPOSED		
Date	25/02/2021	Scale	1:5
Checked	Initials	Orig Paper Size	A2
Status PLANNING			
Drawing ref	Job No	Drawing No	Revision
	9028	(08) 023	P1