



Delivering creative brand environments
through signage, print and digital solutions



Blackley



Address: Old Market Street,
Blackley


Drg: G_77777
Title: Ext Signage

Visual Status: FIM APPROVED
Drg by: PT Date: 04.05.21

Date	Rev	Amendments
04.05.21	-	FIM APPROVED


Existing Elevations



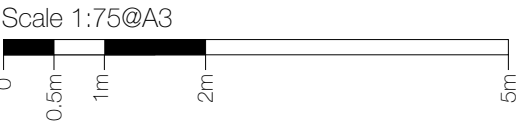

Proposed South Elevation



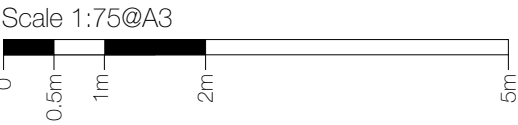



Proposed North Elevation

- Item 2
Projecting Sign
- Item 4
Banner Frame
- Item 1A
Slatted Fascia
- Item 1A
Slatted Fascia
- Item 1B
500mm halo illuminated Logo
- Item 1A
Slatted Fascia



EXISTING VIEW



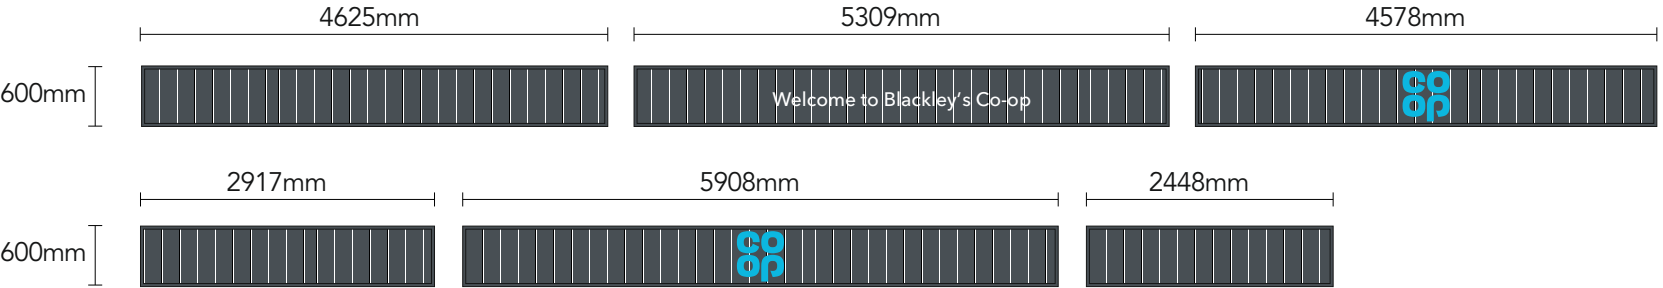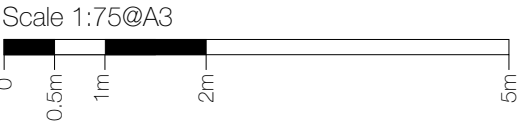


Items 1A ,1B & 1C

Specification


Item 1A - scale 1:75 @ A3

Fascia constructed from individual Aluminium extrusions. Perimeter support extrusion fixed to the building substrate with suitable fixings, Aluminium vertical slats mounted and fixed to the support extrusion and trimmed around the perimeter with a chaffered trim. Slat and trim to be dark grey wood effect.


Height from FFL to underside of panel being: 2830mm

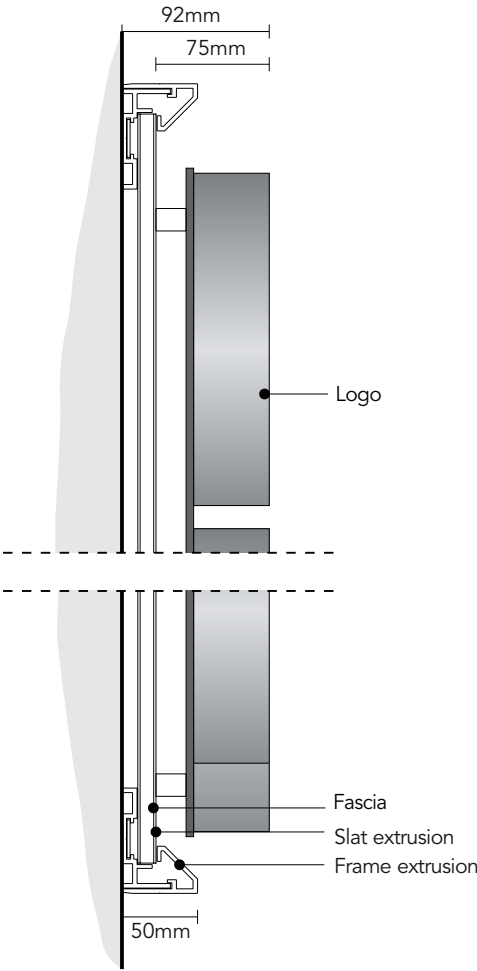

Section through Co-op
scale 1:5 @ A3

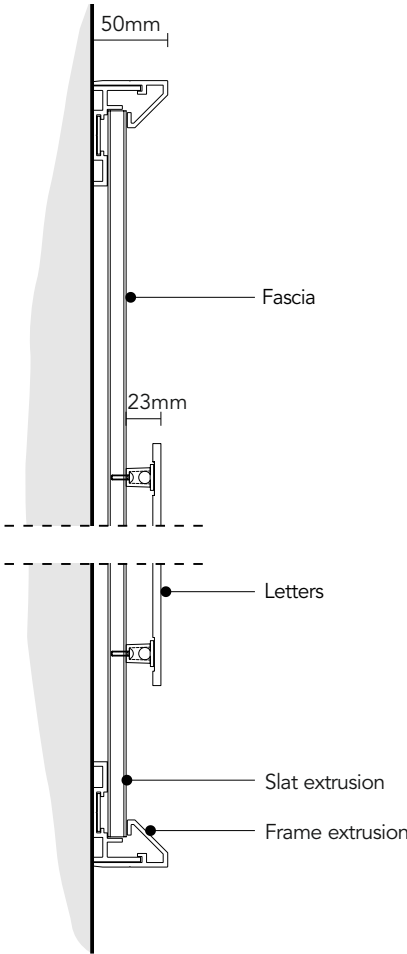

Section through letters
scale 1:5 @ A3
NON ILLUMINATED

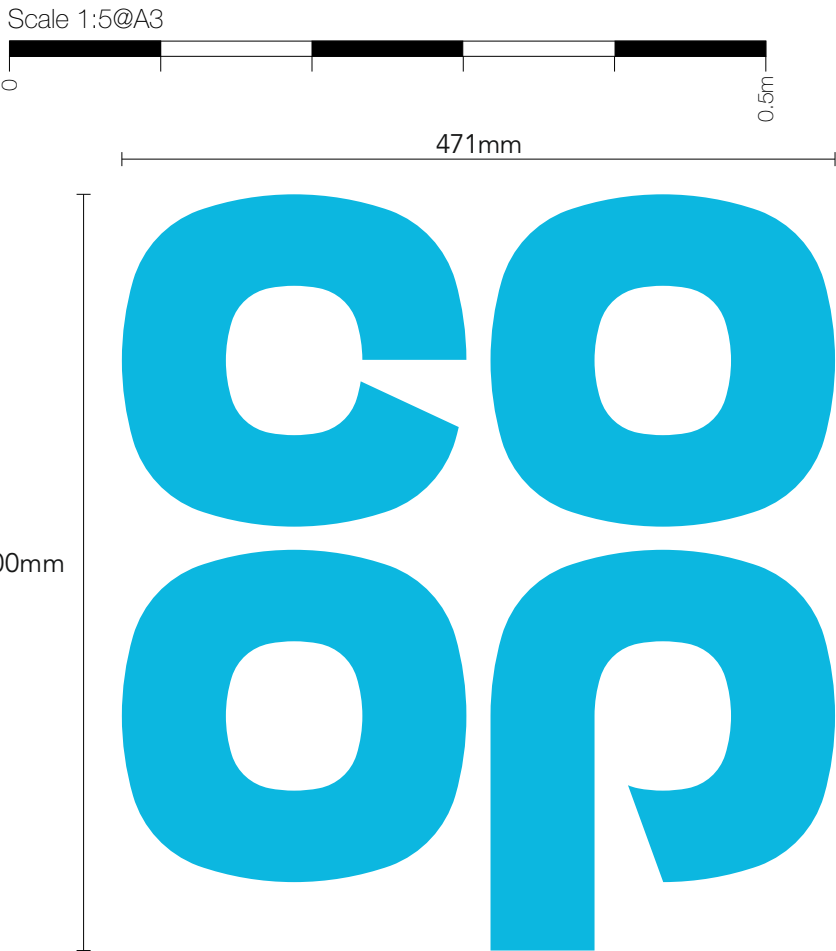


Item 1B - scale 1:5 @ A3

2no Single sided built up logo. Steel mounted plate with individual built-up halo illuminated letters. Mounting plate to be 3mm mild steel fixed to building substrate with brass locator fixings.

3D built up letters to have aluminium sides, 75mm deep with 5mm Co-op blue acrylic faces. All visible edges, aluminium returns & mounting plate to be finished silver Ral 9006 60% gloss.

Letters internally illuminated by white LEDs, giving halo illumination.



Height from FFL to underside of panel being: 2950mm

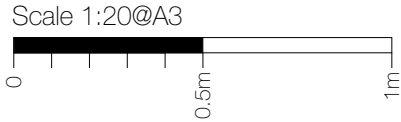

Item 1C - scale 1:20 @ A3

1no sets of 190mm text to match 500mm logo, from 5mm thick white Perspex 069 acrylic. Letters fitted to substrate with locator snap fixings. Non illuminated.

Height from FFL to underside of panel being: 2970mm

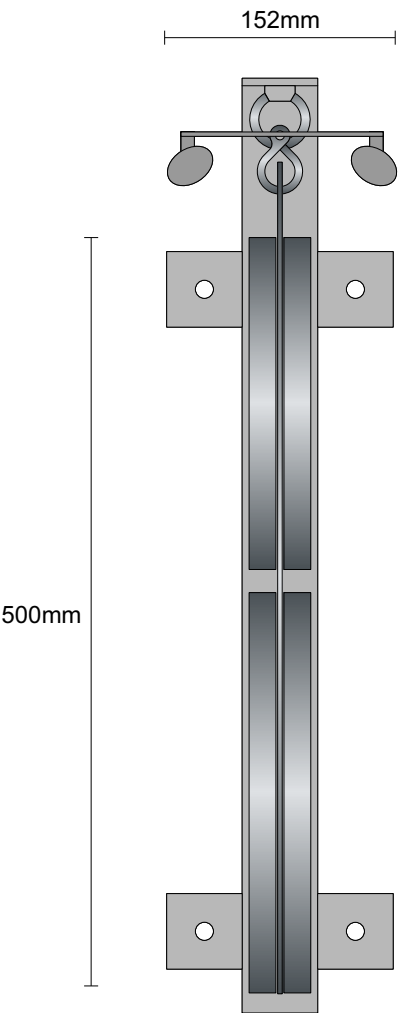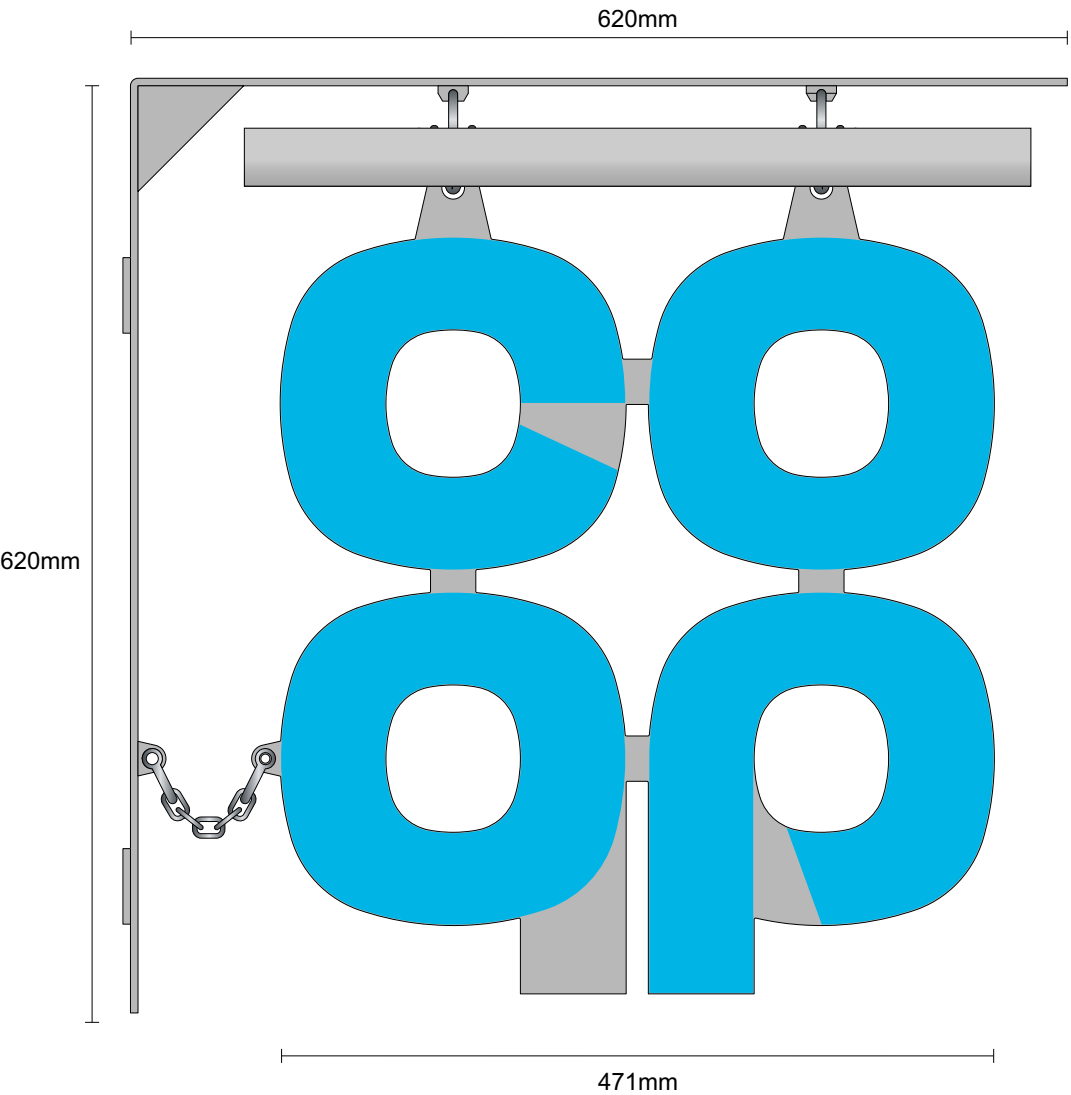



Item 2 - scale 1:5 @ A3

1No. Projection sign size 1 (500) Externally illuminated built up letters on both sides. Individual 3D letters constructed from silver aluminium side returns and Co-op BLUE acrylic faces - faces only to illuminate by means of trough light.

Fully welded 5mm Mild Steel wall mount-ing plate and support frame. Profile cut logo mounting plate from 5mm Mild Steel, welded to the hanging tubes. All visible steelwork to be finished silver to match RAL 9006 60% gloss. (CFP-P-FF0650/B)

Height from FFL to underside of panel being: 2890mm

All illuminated signs to have 5 amp switched fused spur behind sign location

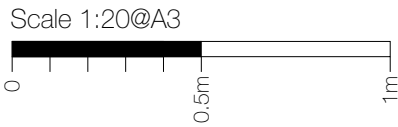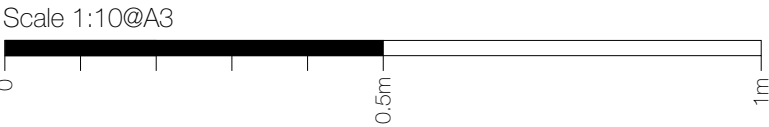

Item 3 & 4

Specification



Item 3 - scale 1:10@ A3

1No. 600x600mmFlat aluminium panel with applied vinyl display, anti graffiti lacquered, rounded corners. Fixed to wall with suitable fixings

Non illuminated.

Height from FFL to underside of panel being: 1400mm



Front View



Section View

Item 4 - scale 1:20 @ A3


2No. 1820x920x50mm Banner frames.

Aluminium angle, mill finished & welded together with eyelet holes for banner fixing.

Height from FFL to underside of sign being: 1400mm



Site Plan

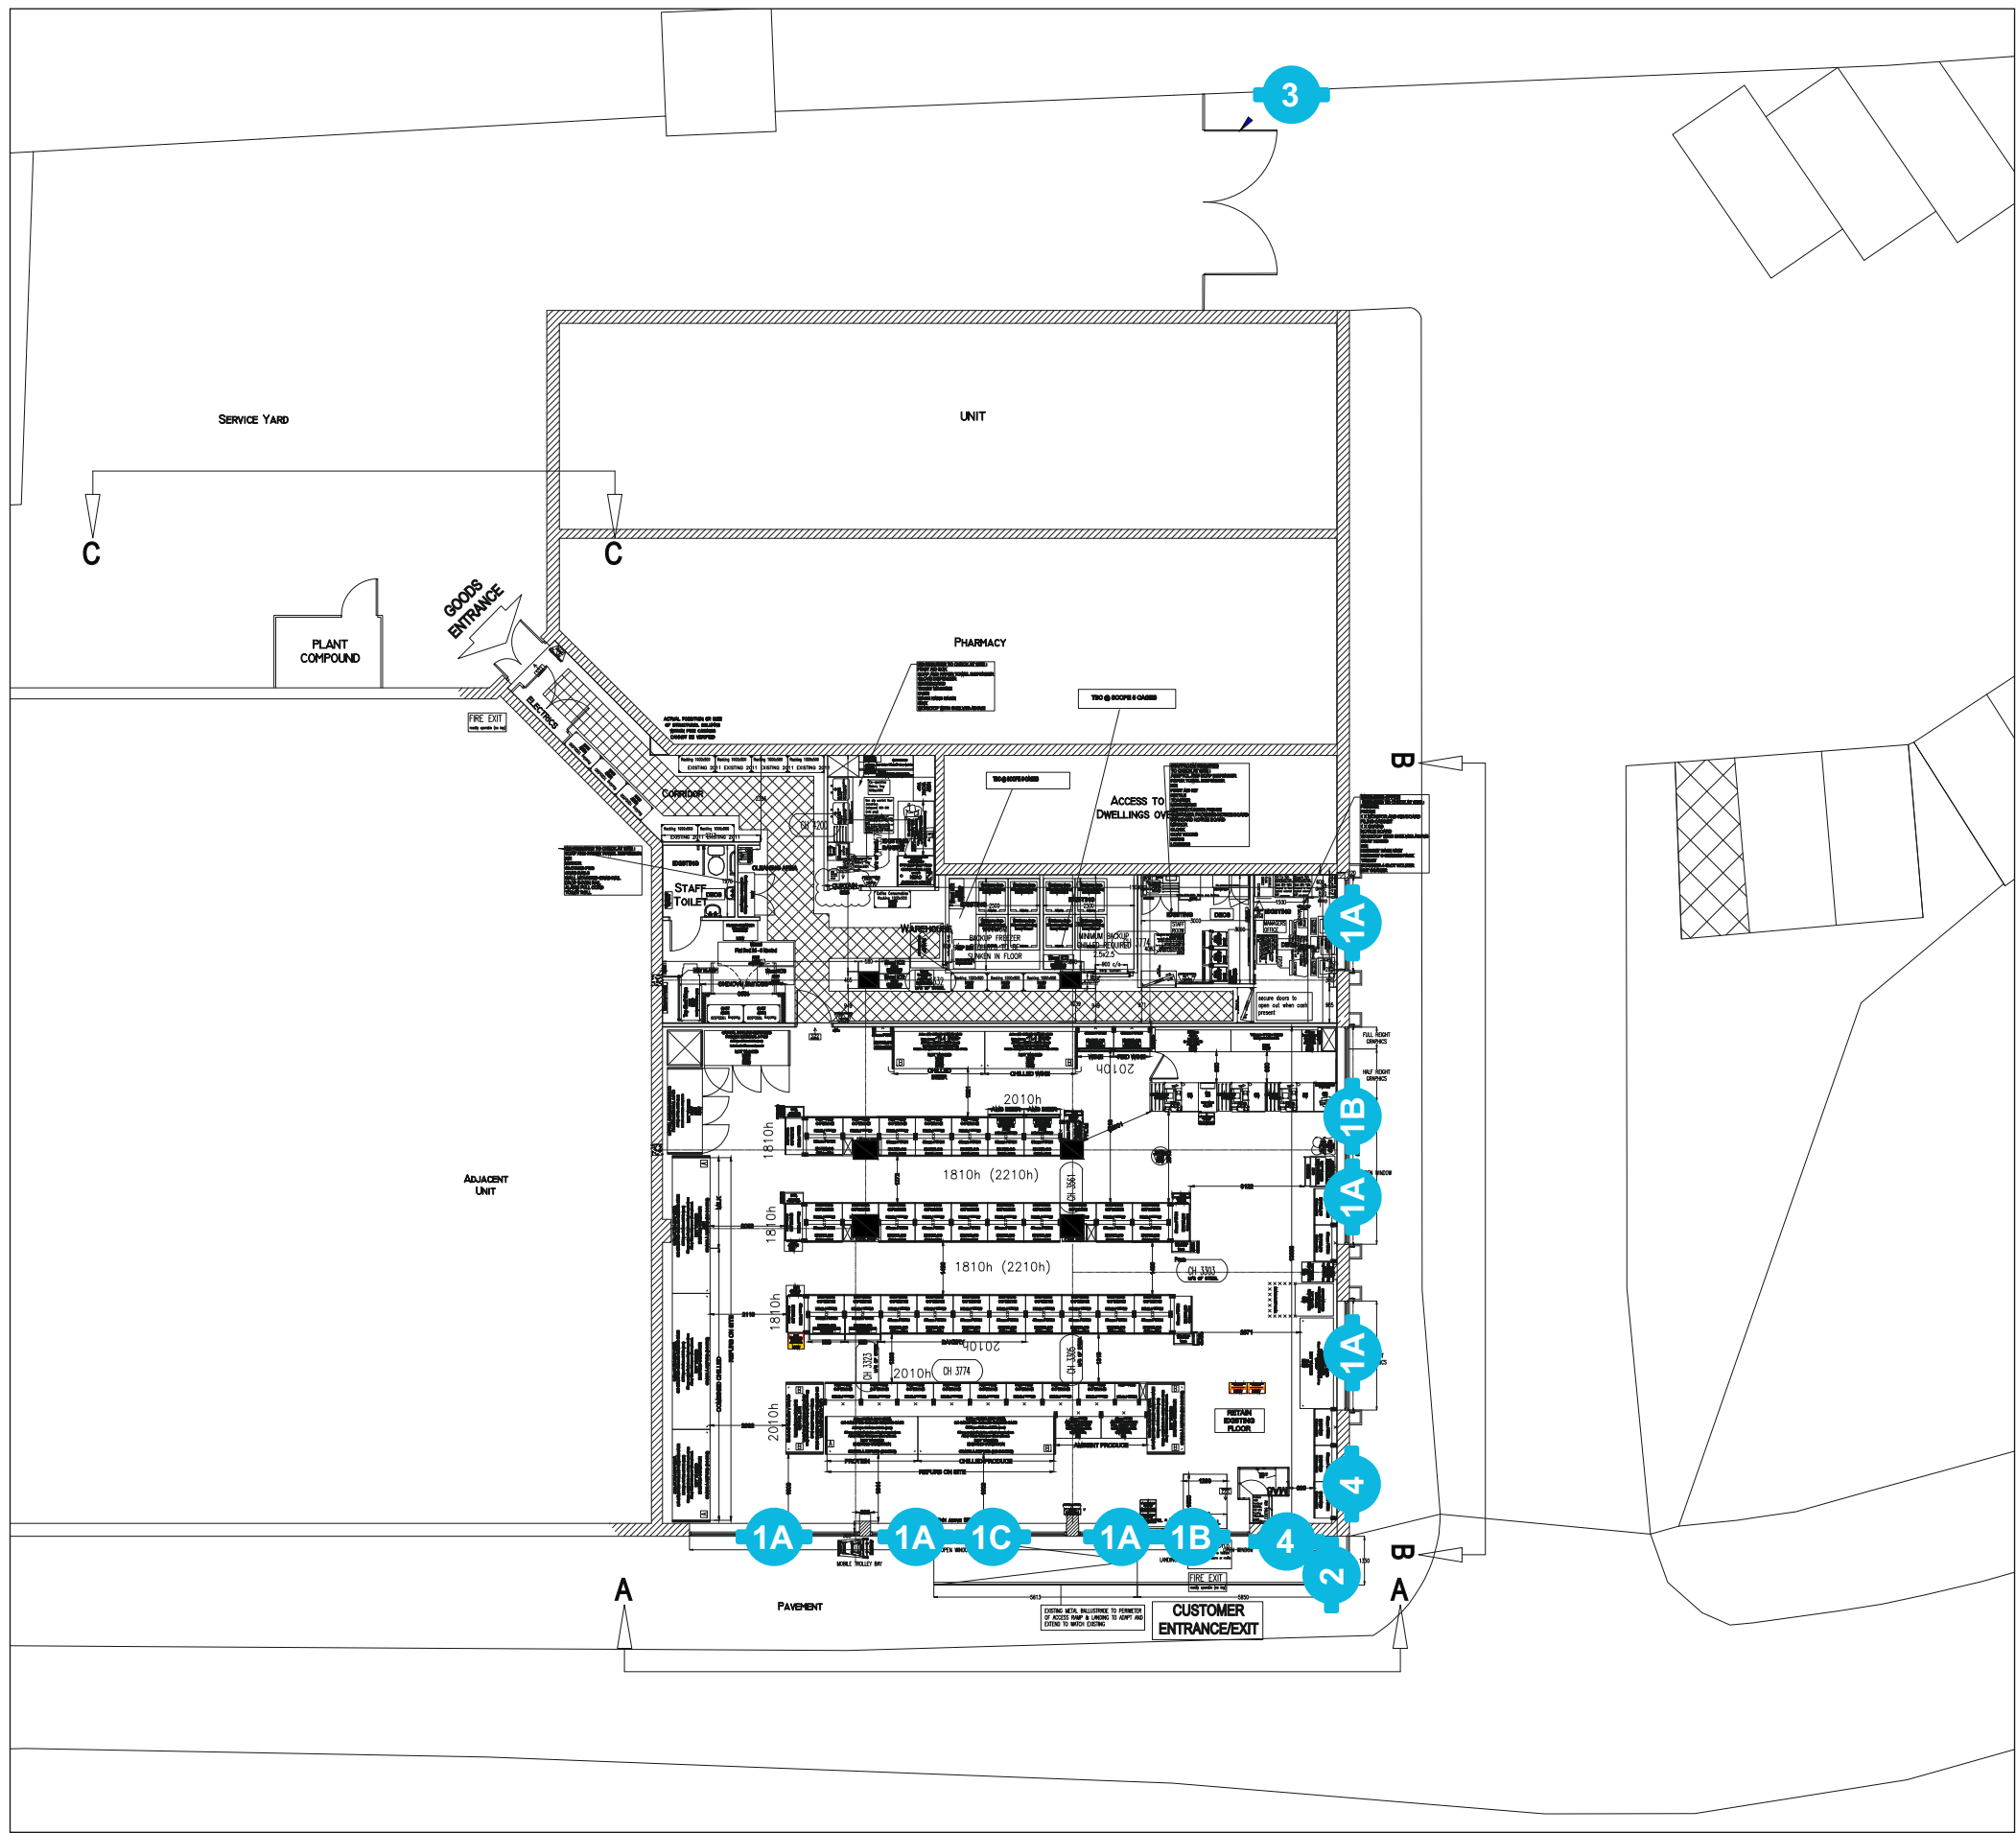

- 1A - Slatted Fascia
- 1B - 500mm halo Illuminated Logo
- 1C - CFN
- 2 - Projecting Sign
- 3 - Deliveries Sign
- 4 - Banner Frames