



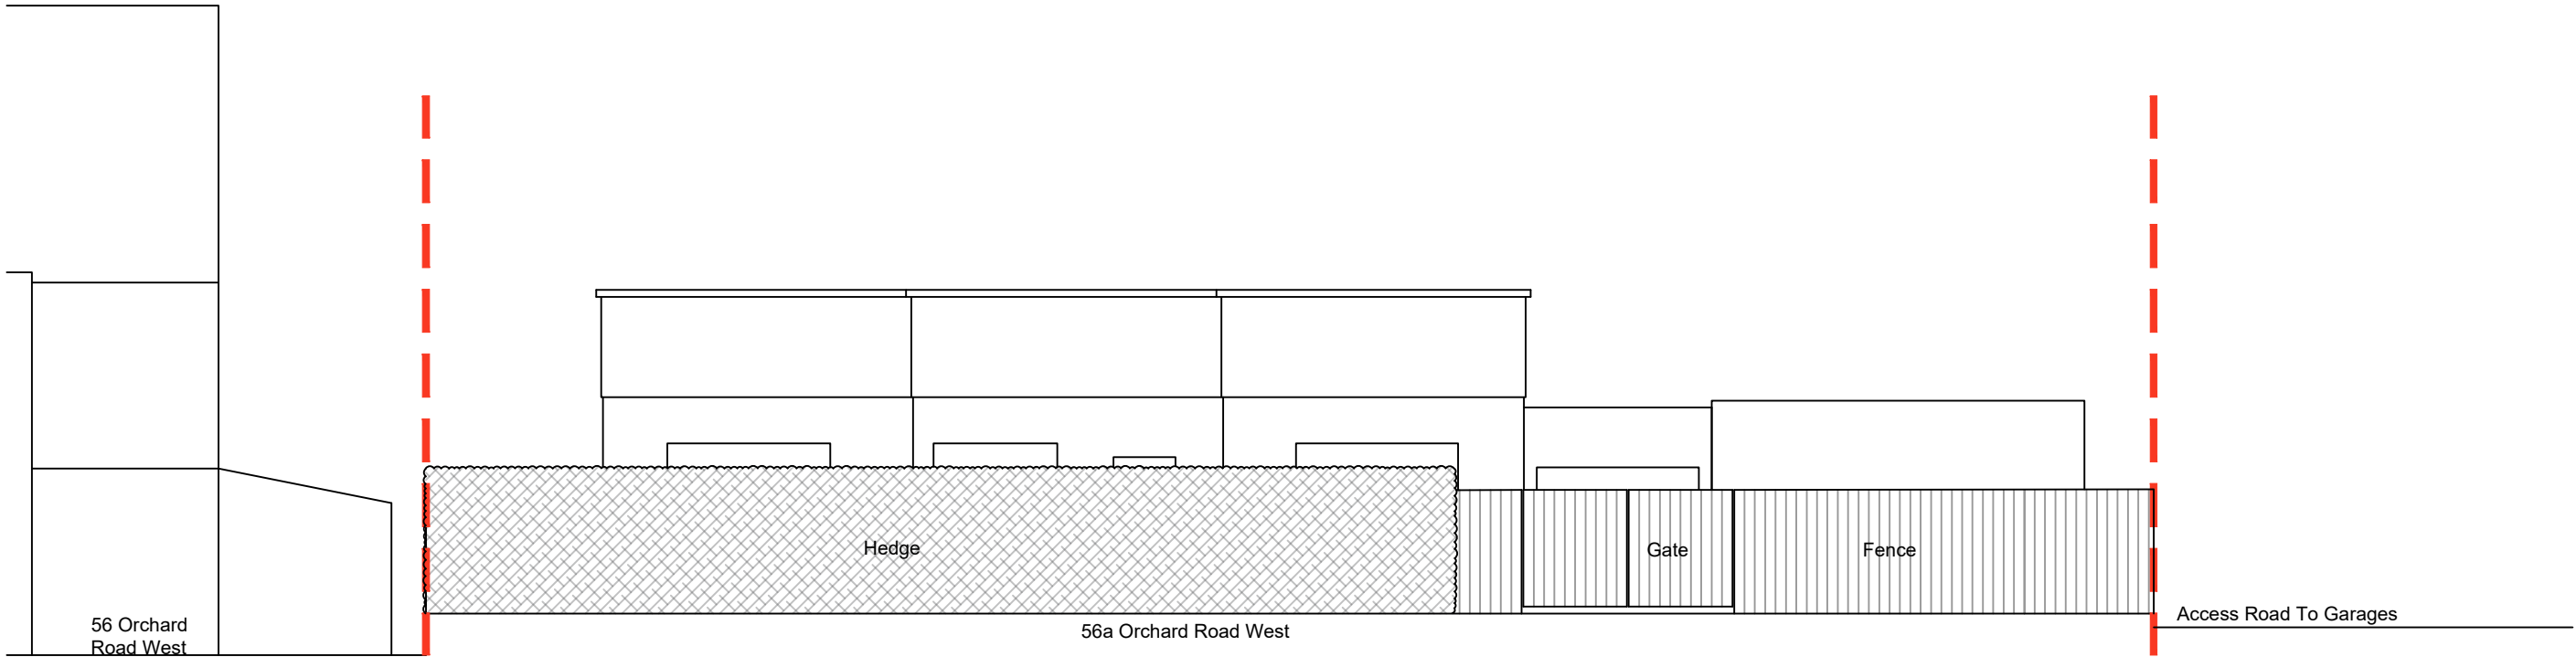

Existing Street Scene
1:100 Scale @ A1

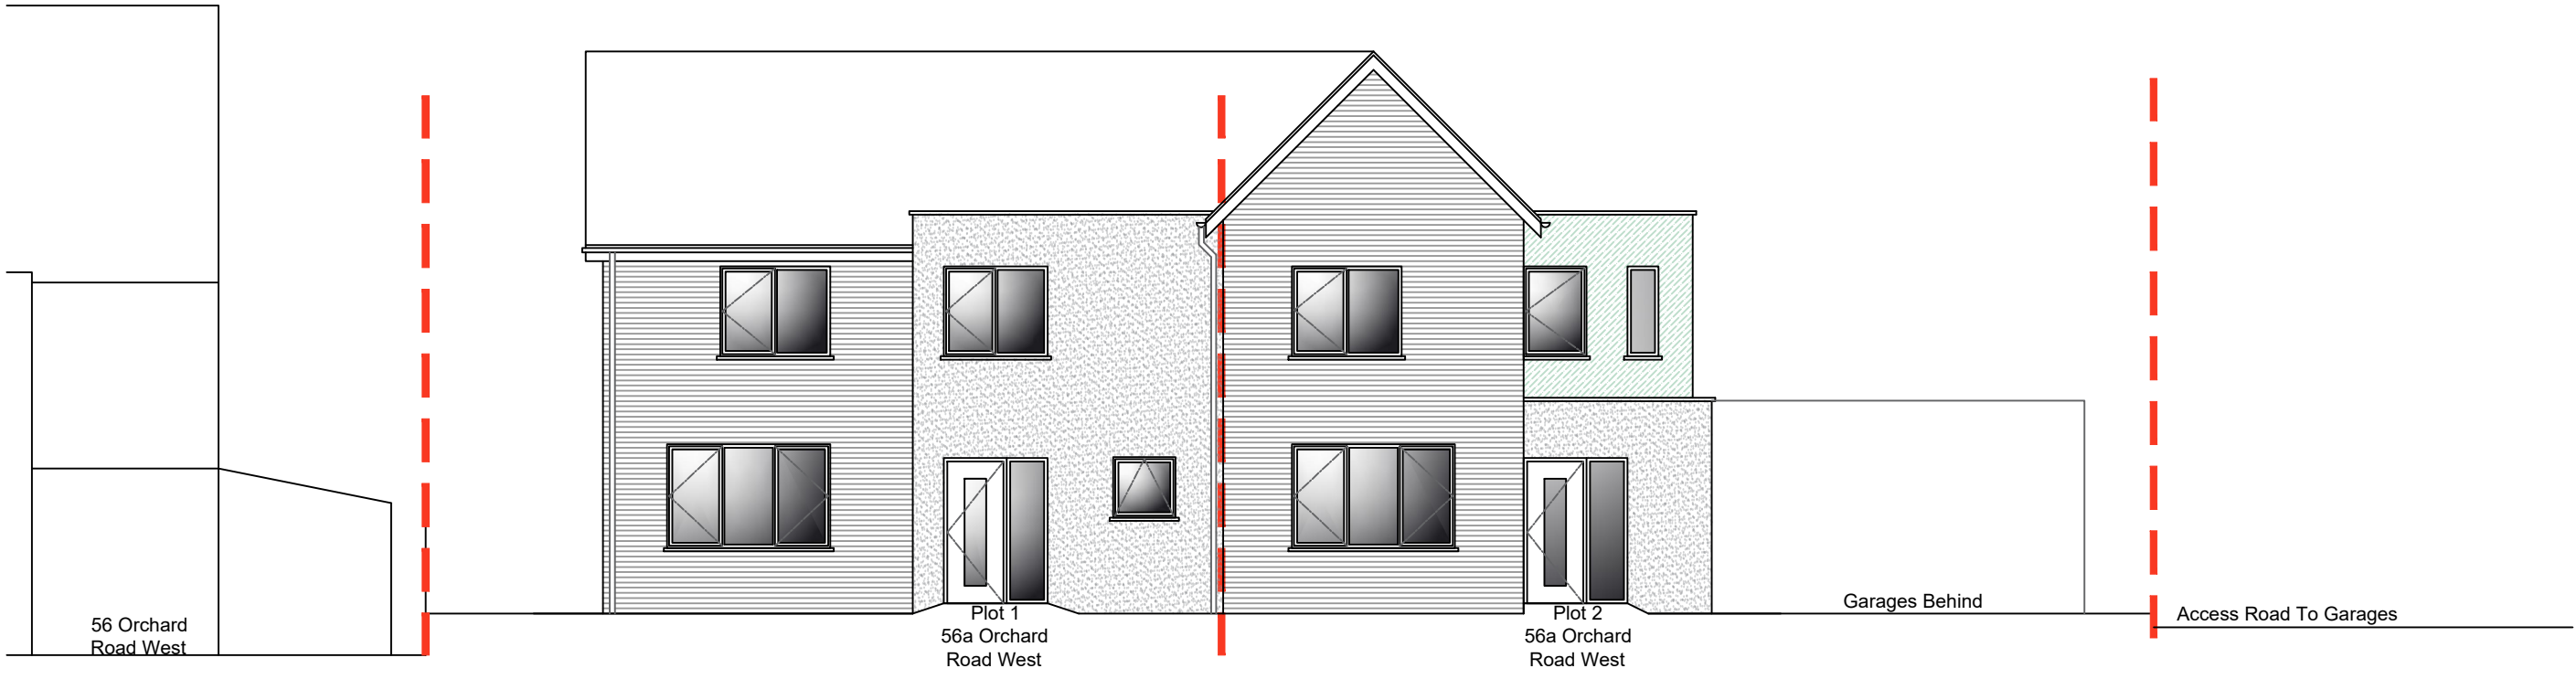

Proposed Street Scene
1:100 Scale @ A1



ATX
Building Design
Architecture & Interior Design

PROJECT :
Additional Two Storey Extension
56A Orchard Rd West, M22 4ED
Mr A. Haughney

DRAWING TITLE :
Existing and Proposed Street Scene

SCALE :	DRAWN BY :	DATE :
1:100 @ A1	JL	05.2021

DWG N° :	REVISION :	CHECKED :
104	-	----

Mobile: 07567919149
Email: info@atxbuildingdesign.co.uk