



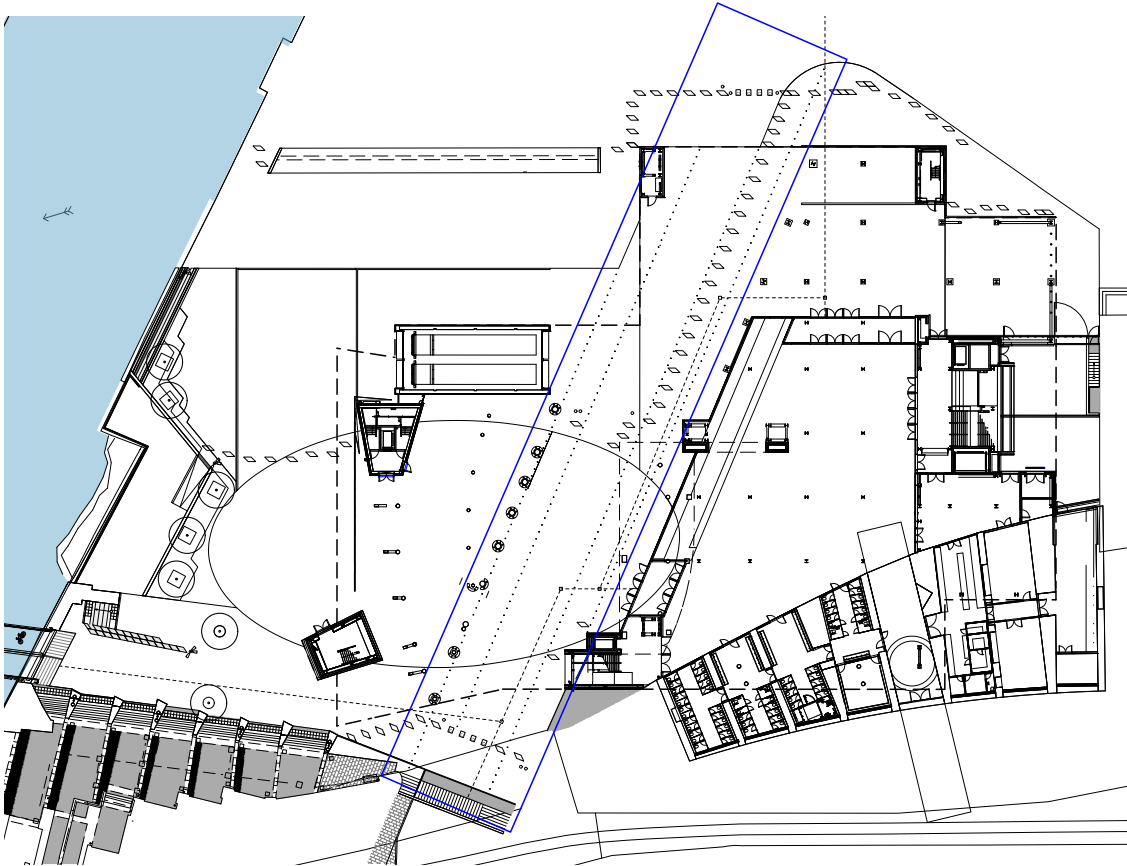

1 Demarcation Studs Location Plan
Scale: 1:400

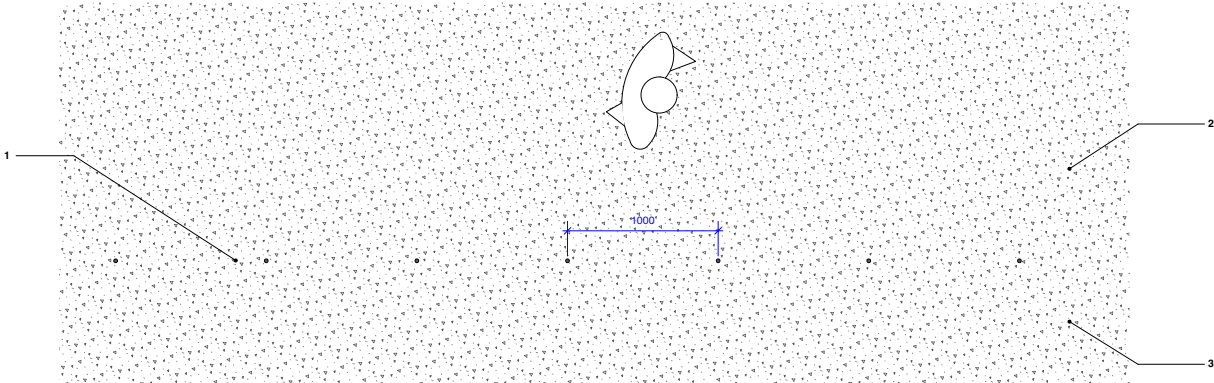


2 Demarcation Studs Detail Plan
Scale: 1:20

NOTES:
1. Do not scale from this drawing.
2. Always work to noted dimensions.
3. All dimensions are in millimetres unless otherwise stated.
4. All setting out, levels and dimensions to be agreed on site.
5. The dimensions of all materials must be checked on site before being laid out.
6. This drawing must be read with the relevant specification clauses and detail drawings.
7. Order of construction and setting out to be agreed on site.

LOCATION PLAN

- GF
□ L02

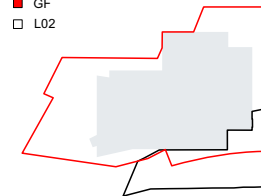

KEY

1 - Demarcation Studs

To demarcate the highway land and private land as well as historic kerbline.
To be 25mm diam, low domed non-trip shaped, slip resistant, with one pin each resin fixed into insitu concrete.
Stainless Steel,
At 1000mm c/s distance.

Supplier: tactile paving services
Mobile: 07779 442180/01535 500902
Email: steve@tactilepaving.co.uk
or equal and approved.

Contractor to submit samples to landscape architect prior to ordering.

Fixing method for all studs:
interface with paving: neat core drilled holes at minimum visible diameter. Threaded bar to be cast in with suitable resin fixing. In accordance with supplier's recommendation.

NOTE:

All studs to be stainless steel, 316 grade, without trip hazards and to be slip resistant through circular texture or engraved MIF logo. Provide costs for both.

2 - Highway Land (MCC)

C1/C2 - In-situ Concrete

3 - Private Land (MIF/ALLIED LONDON)

C1/C2 - In-situ Concrete

D2-P01	04-12-20	for tender	TF	AM
S1-P01	25-11-20	for coordination	TF	AM
S1-P01	06-10-20	first issue	TF	AM

Revision	Date	Description	Drawn	Apprvd.
----------	------	-------------	-------	---------



Planit I.E. Limited

E: info@planit-ie.com W: planit-ie.com

MANCHESTER
2 Back Grafton St., Altrincham, WA14 1DY
T: 0161 928 9281



LONDON
Unit 6 Waterside, 44-48 Wharf Road, London, N1 7UX
T: 0207 253 5678

LIVERPOOL
No. 8 Princes Parade, Princes Dock, Liverpool, L3 1DL
T: 0151 705 6746

Client OMA / MCC

Project Factory

Drg Title Typical Hardworks Details
Highway Demarcation

Created on 23-03-20 Created by TF Approved by AM

Scale 1:400, 1:20 Size A1 Workstage Stage 4

Drg No. MF-PLA-XX-GF-DR-L-10-5006 Suitability D2 Revision P01