



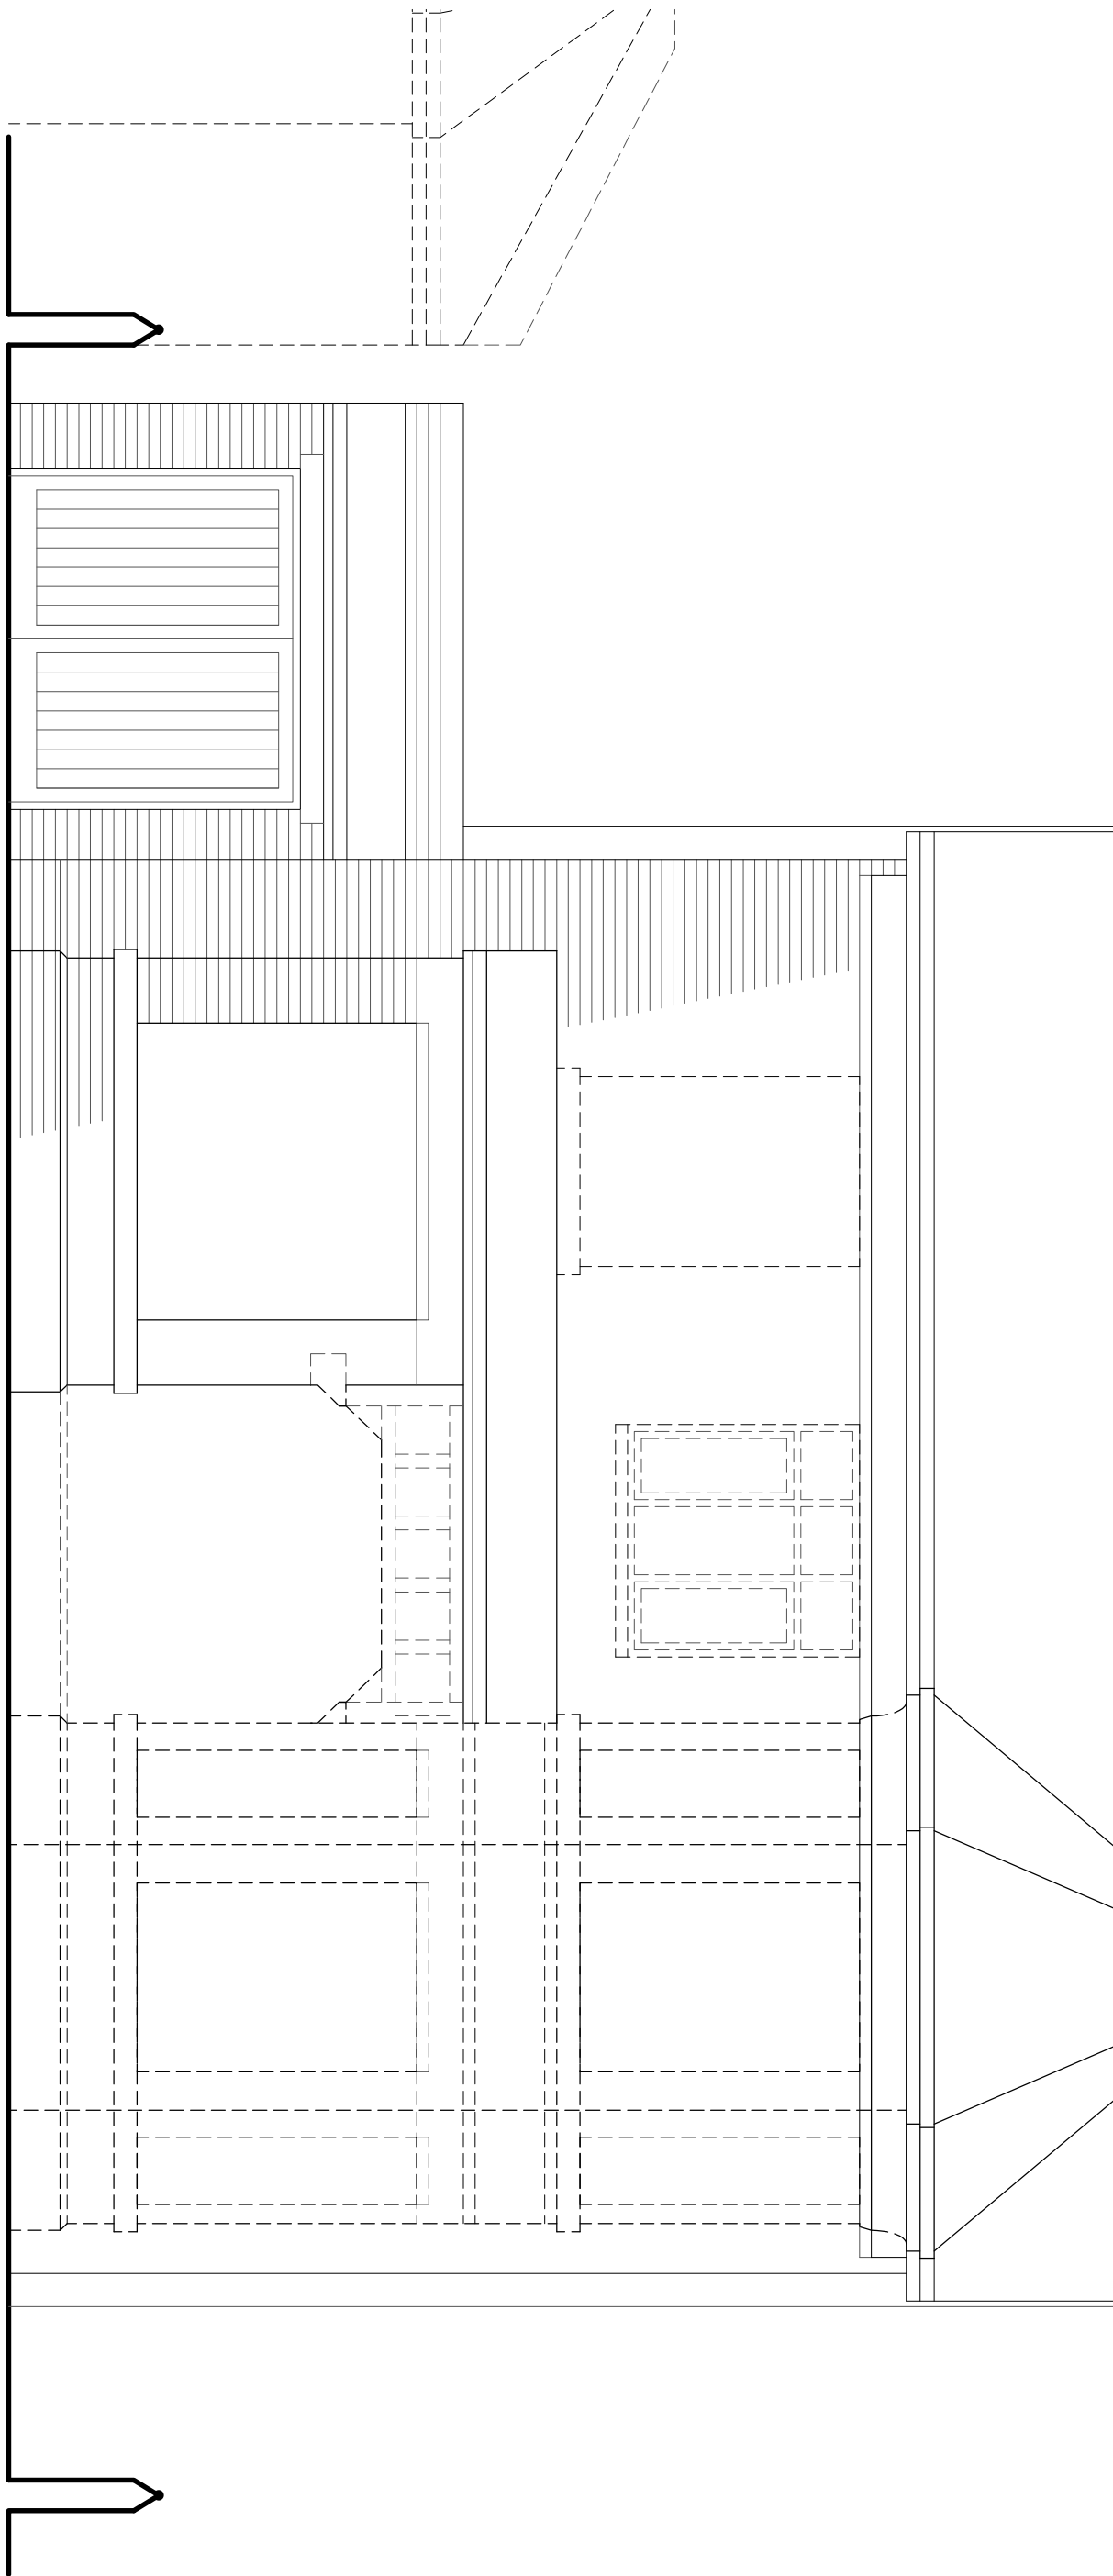

DWG 2023-P3101	
SCALE 1:50 (A3)	DATE APR 21

1 RAYNHAM AVE | DIDSBURY | M20 6BW
EXISTING PART SW ELEVATION (STREET)




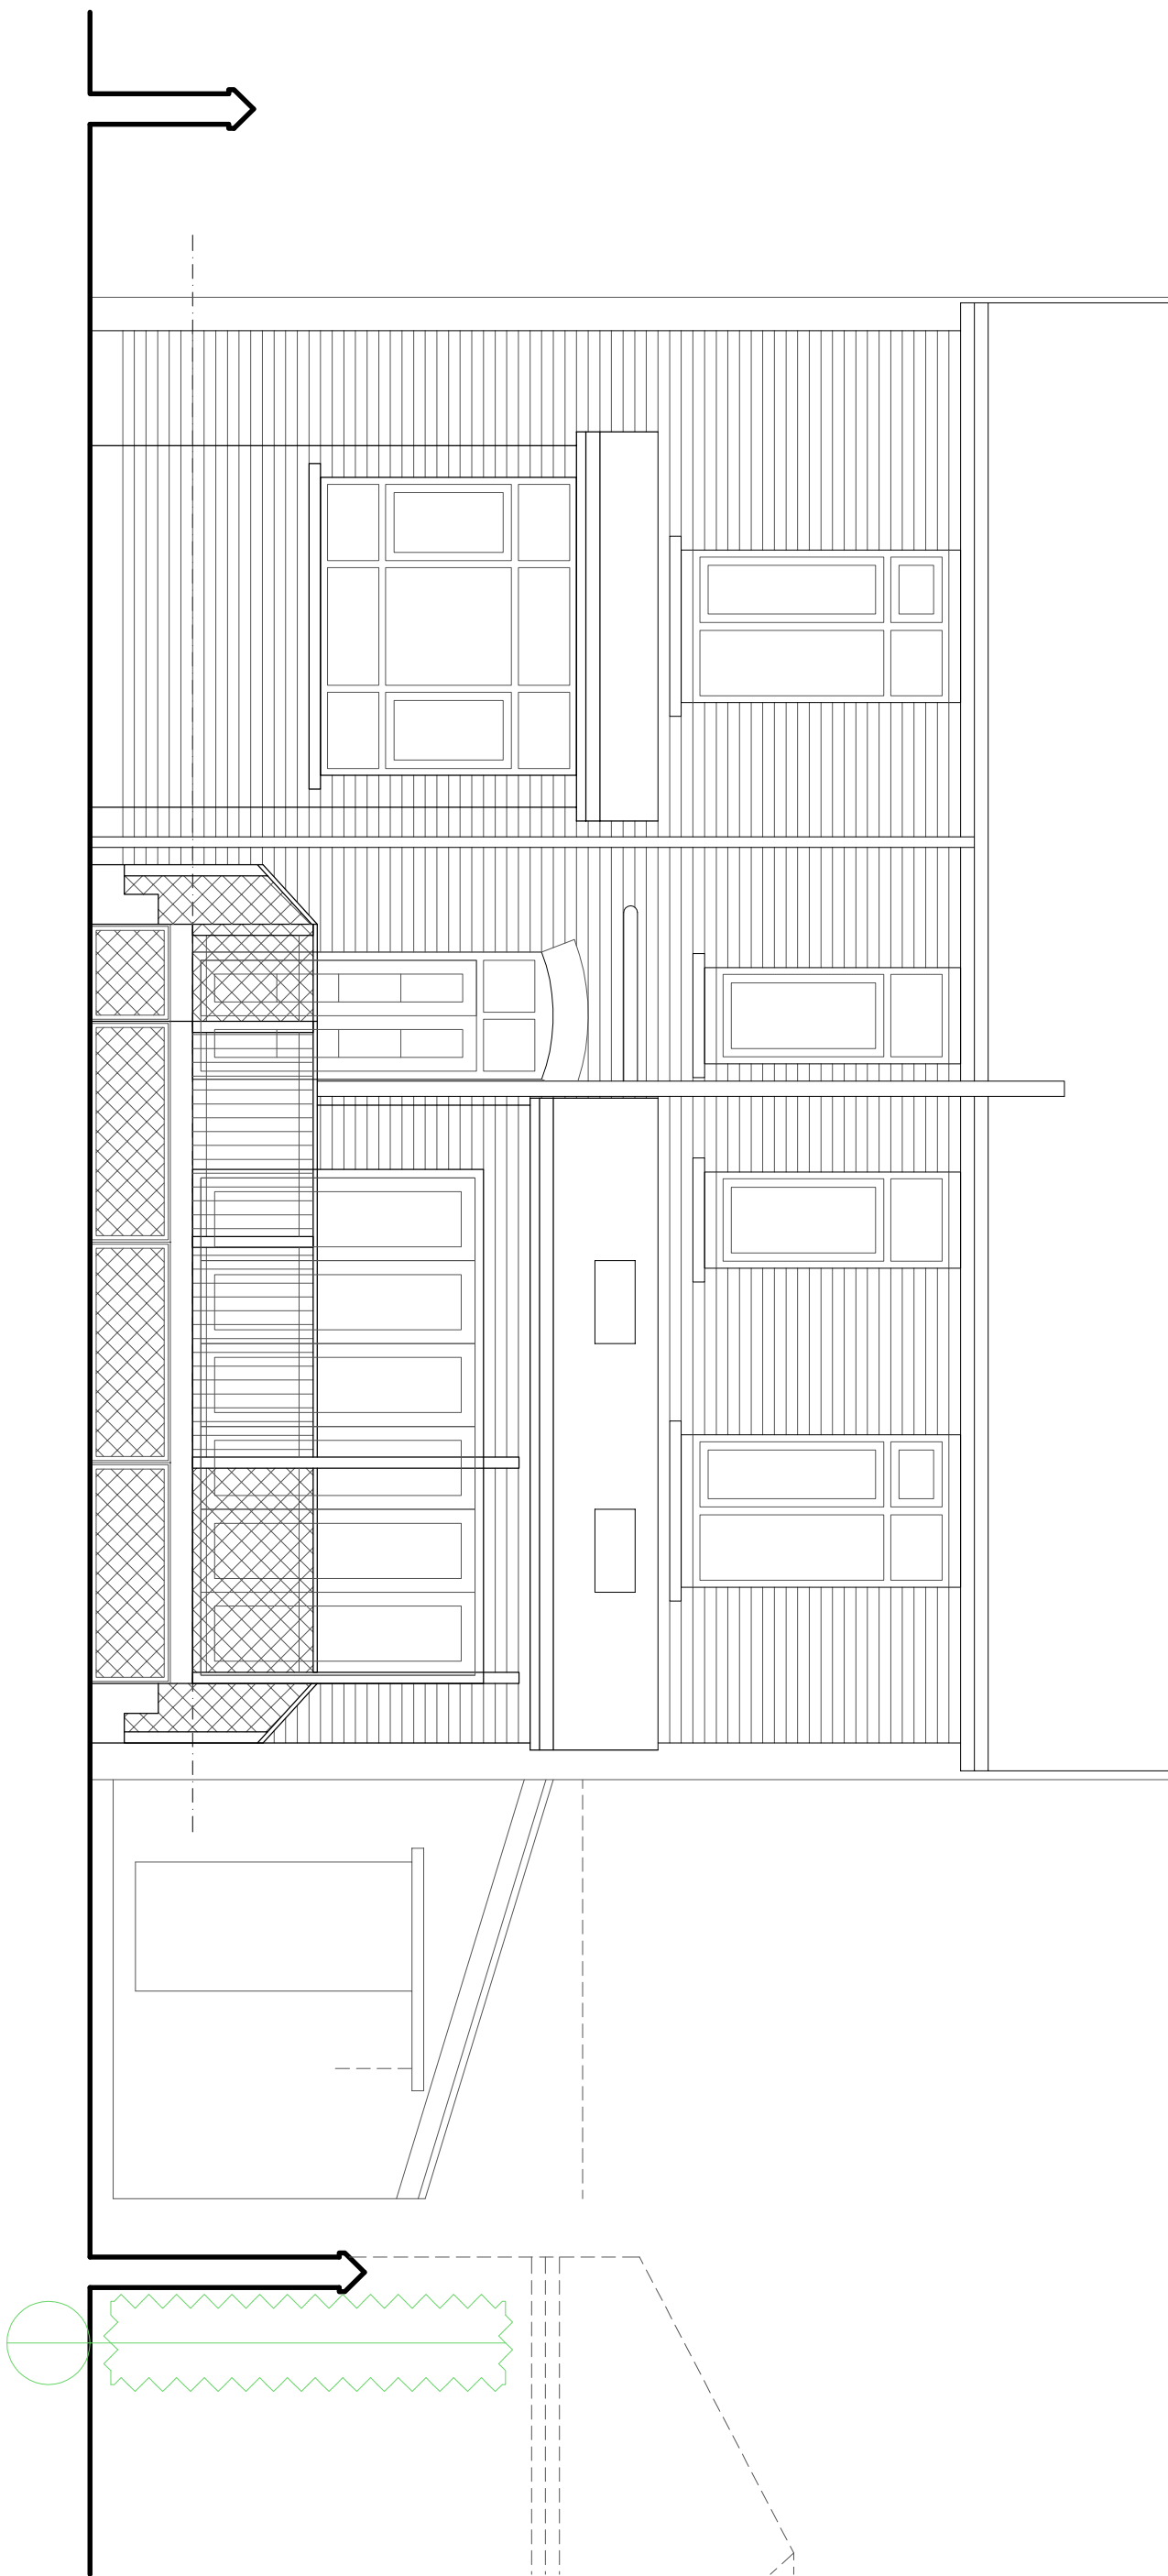

DWG 2023-P3102	
SCALE 1:50 (A3)	DATE APR 21

1 RAYNHAM AVE | DIDSBURY | M20 6BW
EXISTING PART NE ELEVATION (GARDEN)



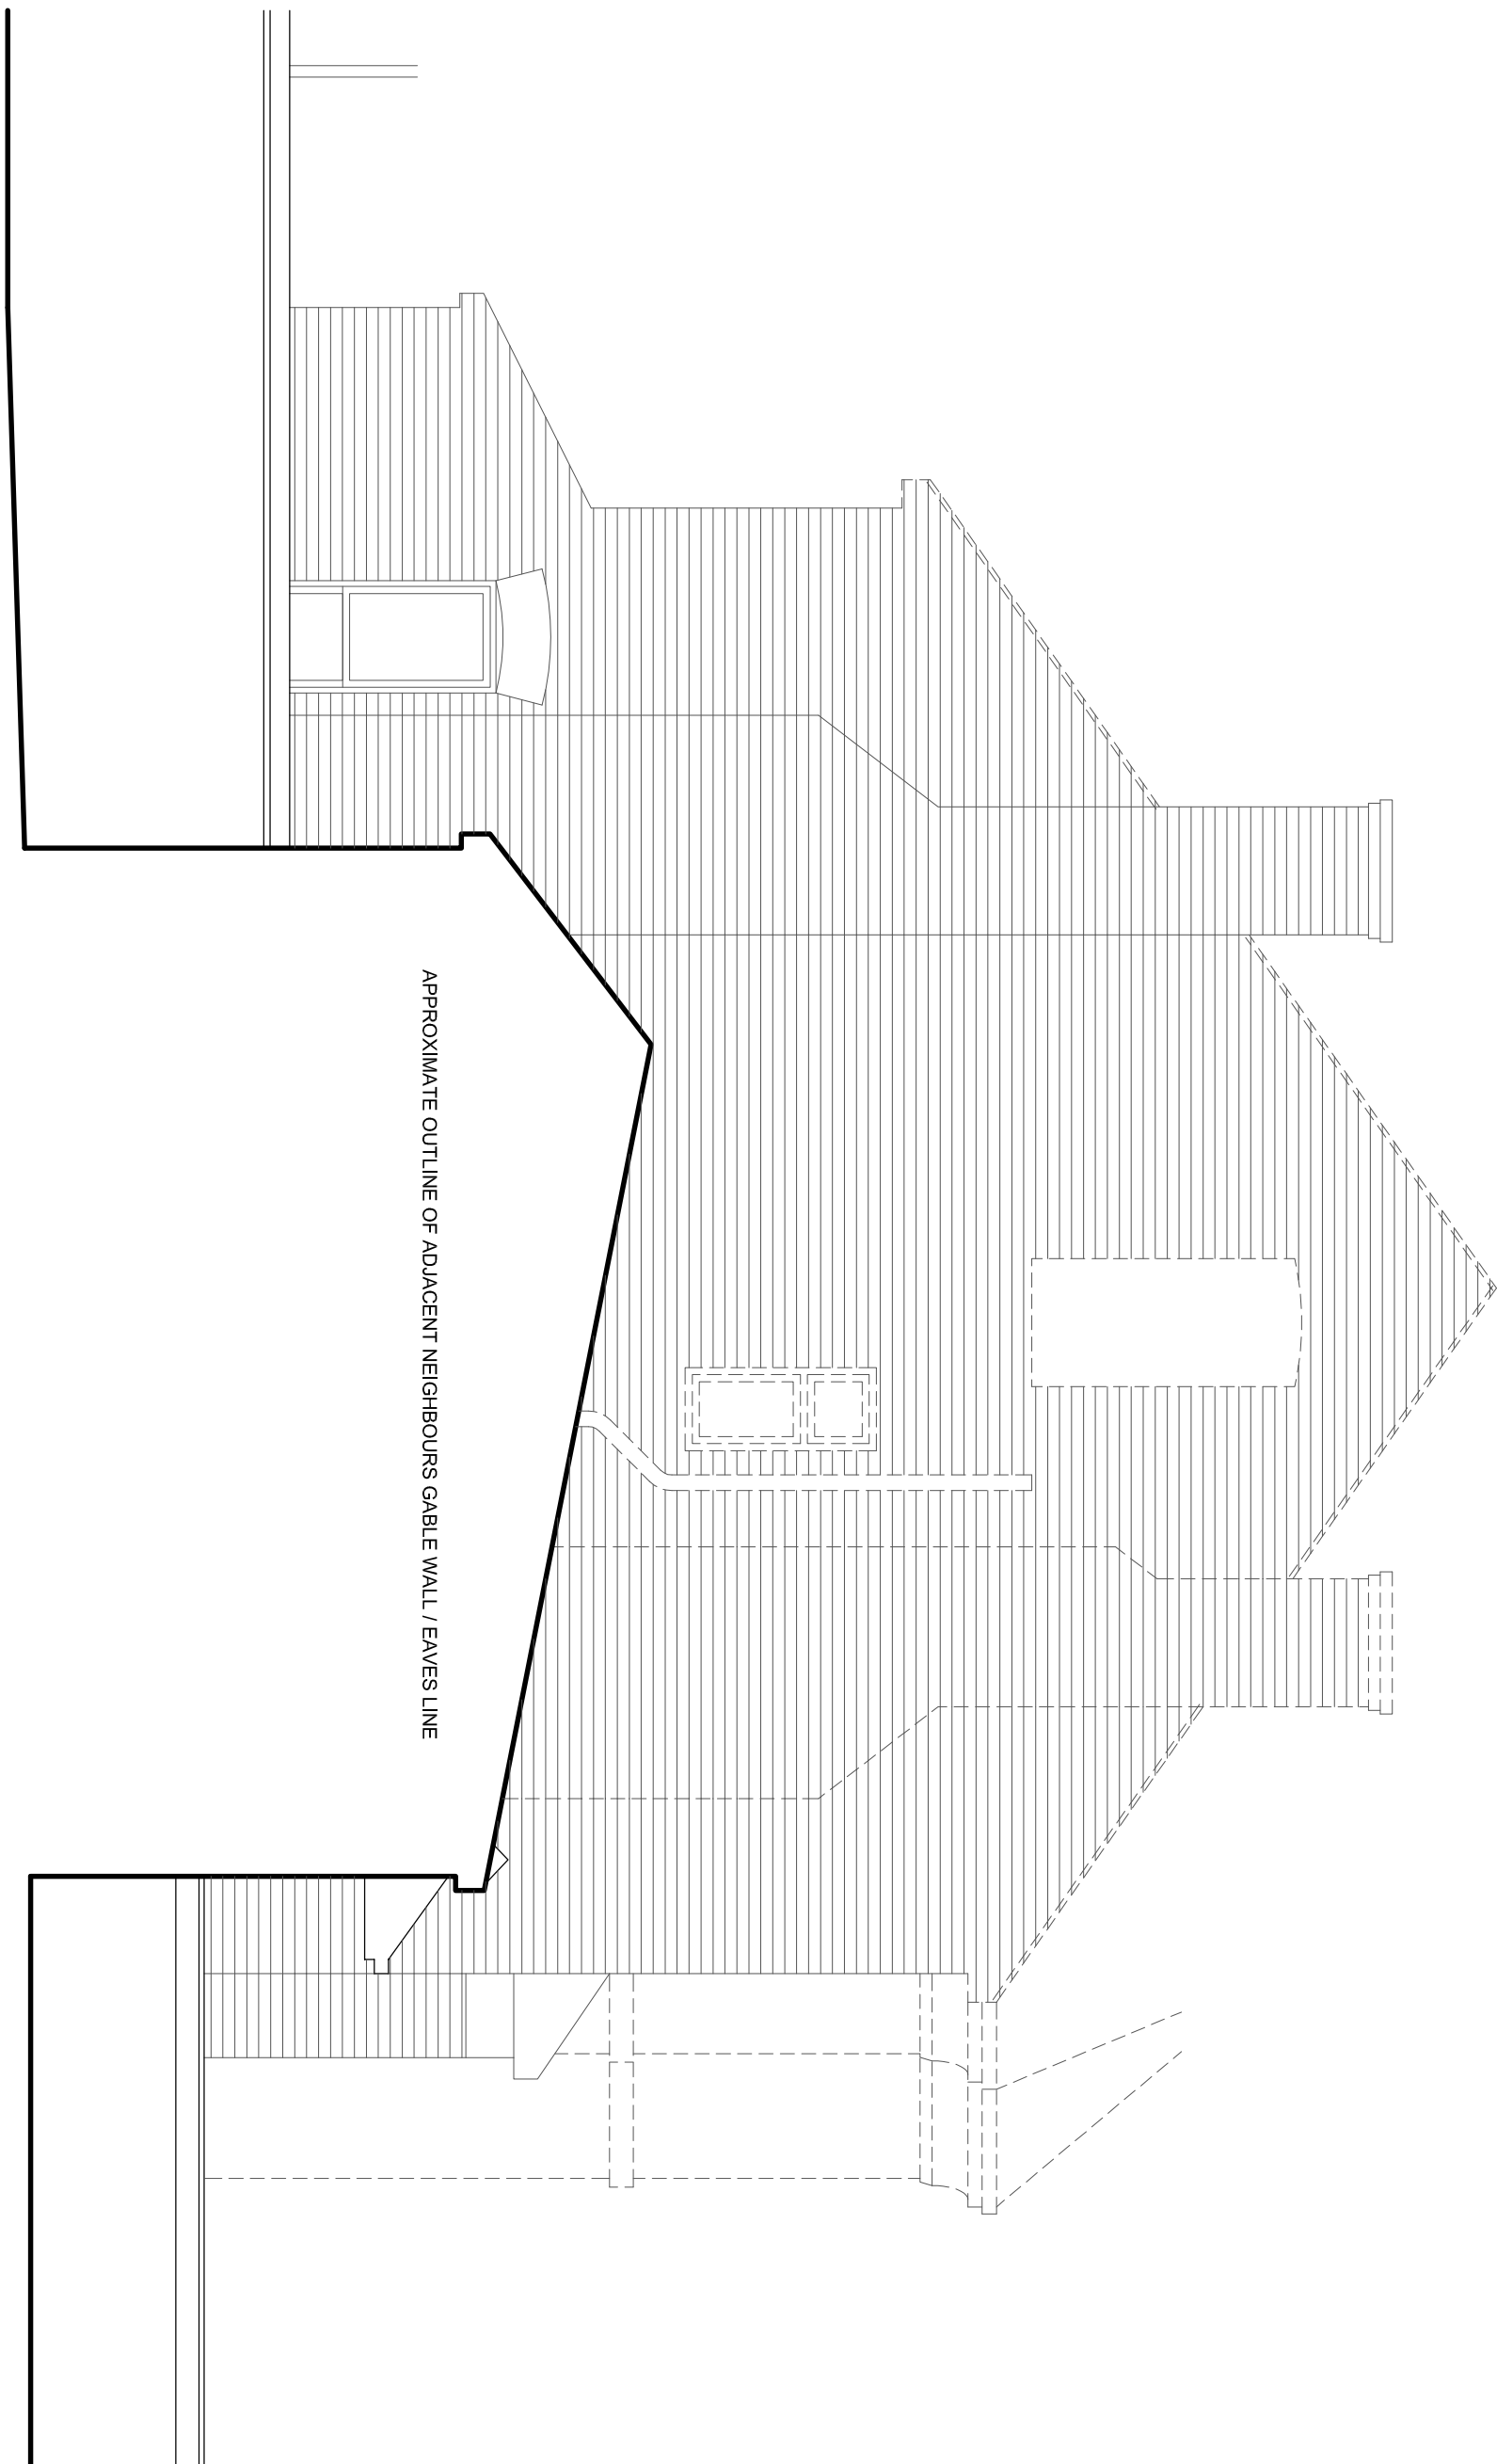


APPROXIMATE OUTLINE OF ADJACENT NEIGHBOURS GABLE WALL / EAVES LINE

DWG 2023-P3103	
SCALE 1:50 (A3)	DATE APR 21

1 RAYNHAM AVE | DIDSBURY | M20 6BW
EXISTING PART NW ELEVATION (No. 4 CLAYTON)



ELEVATIONS (1:50)
2.5m

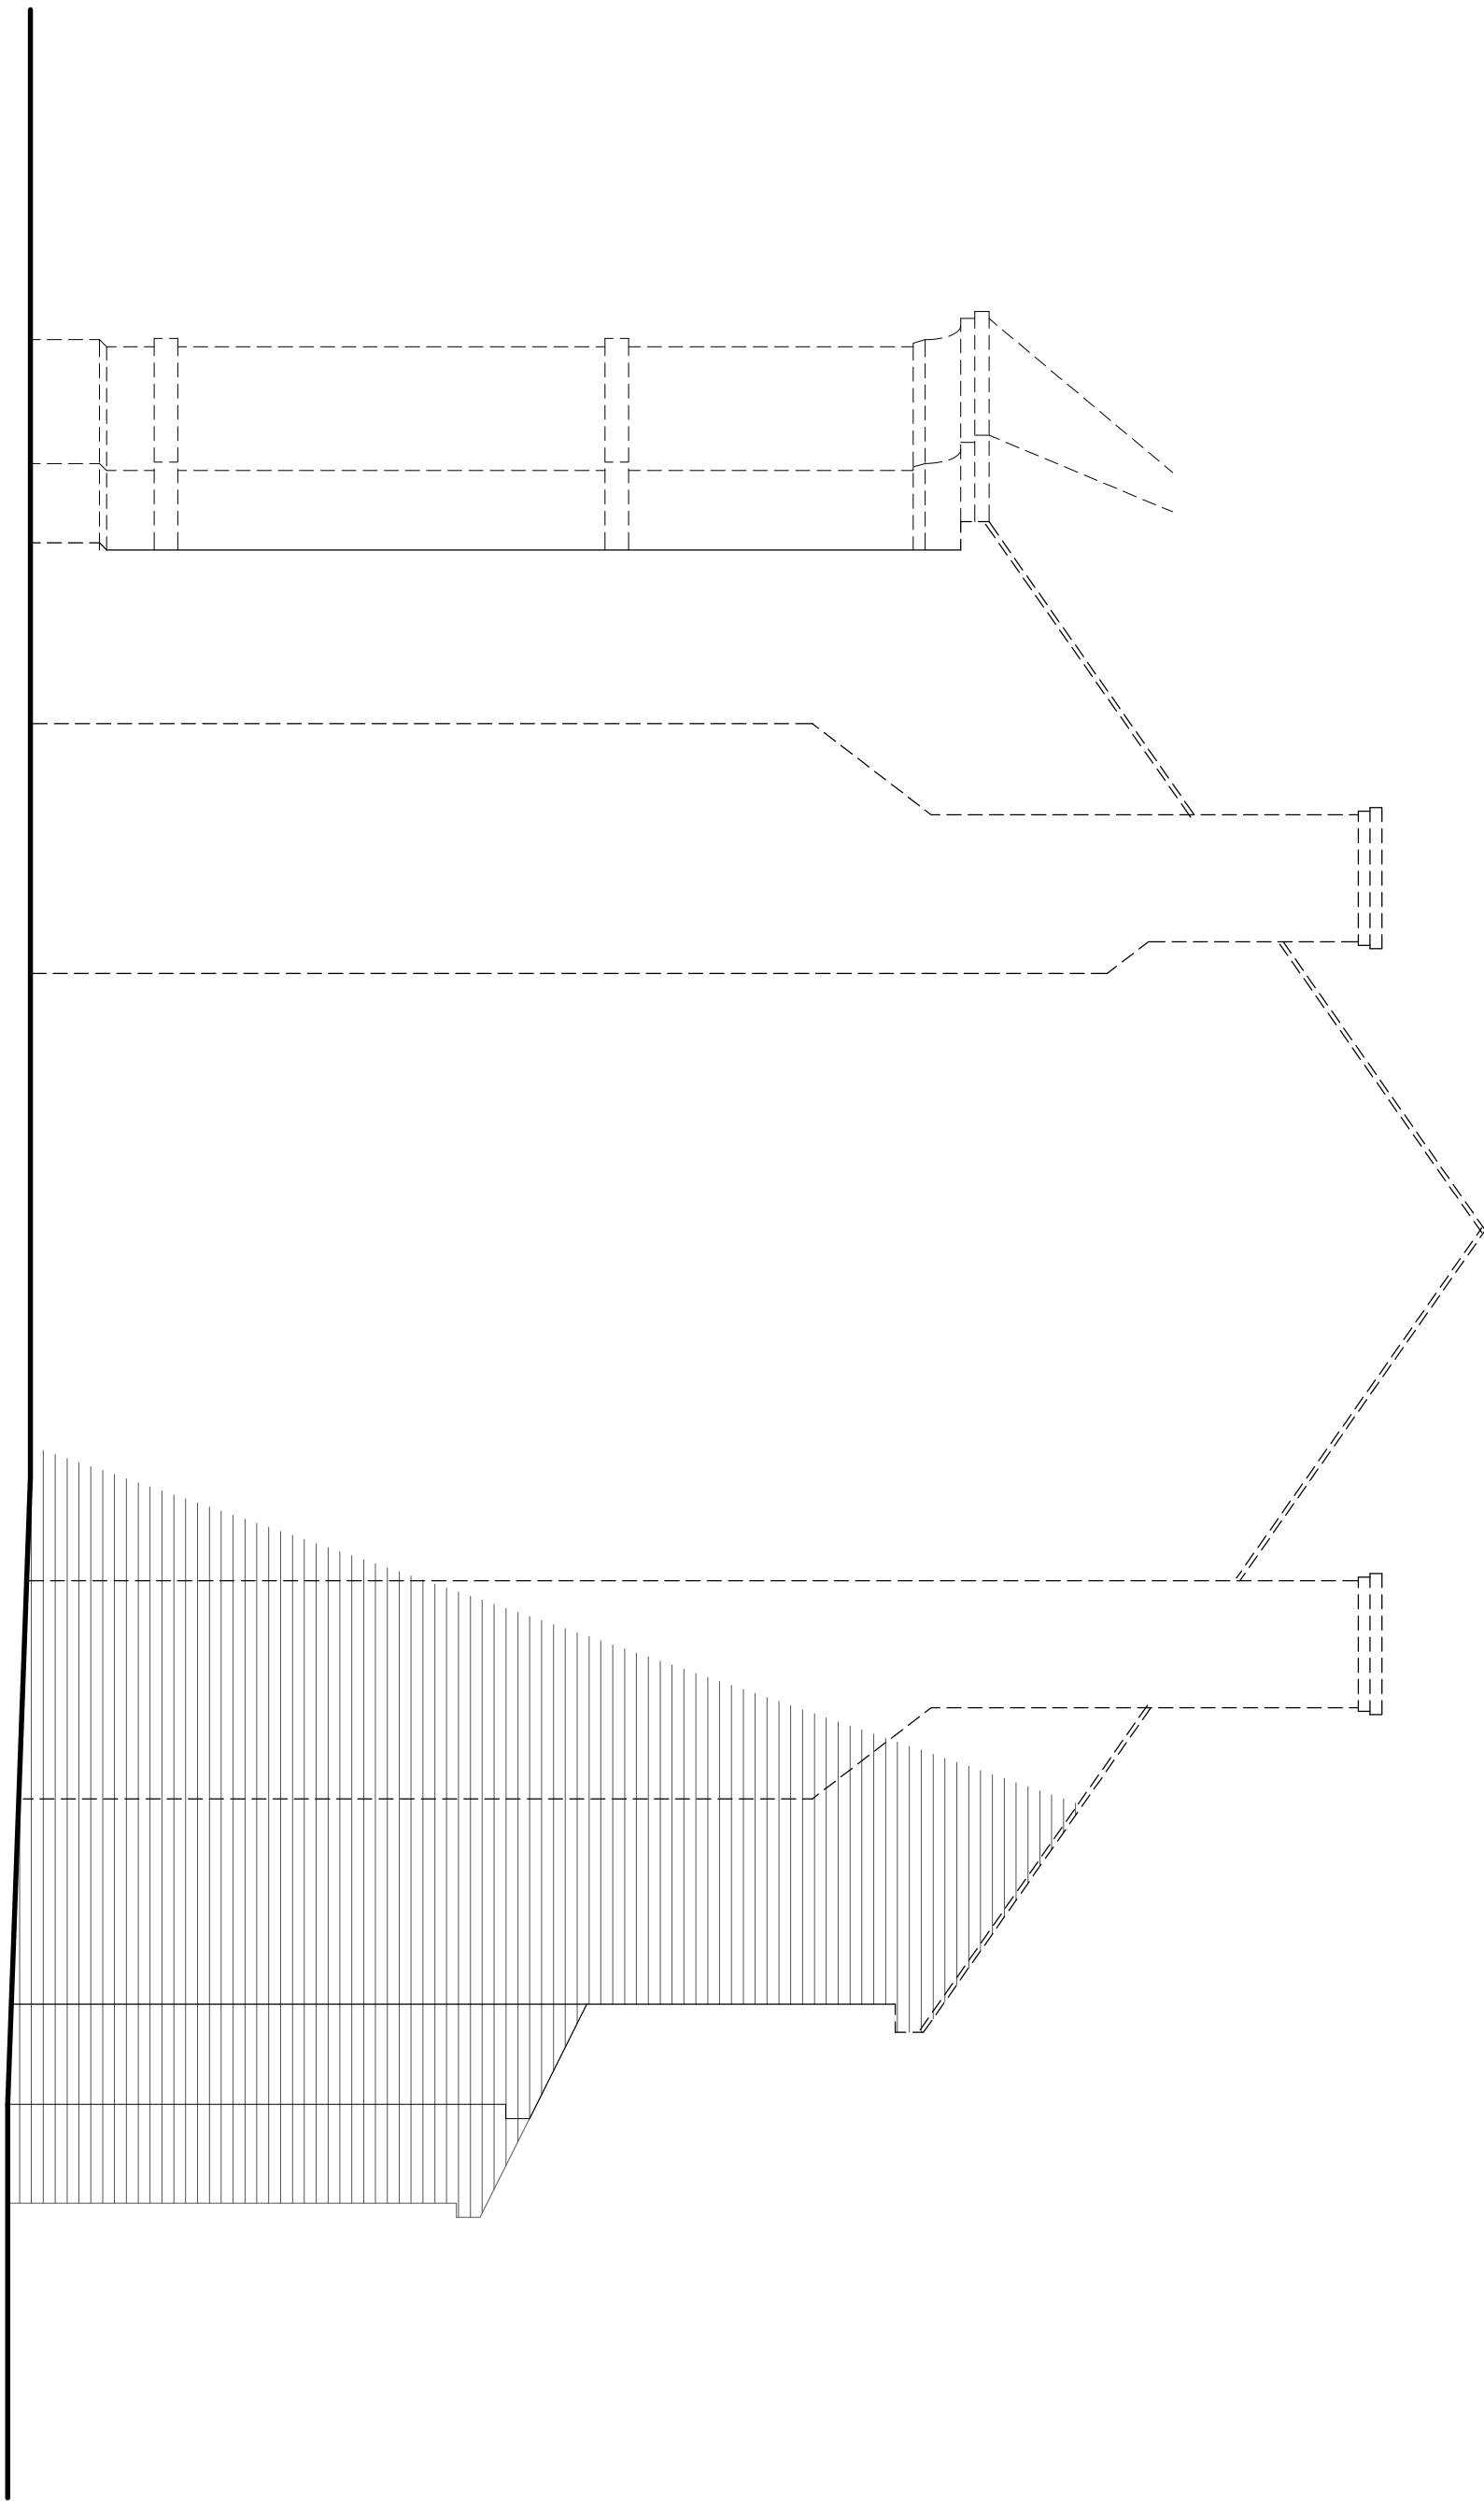

DWG 2023-P3104	
SCALE 1:50 (A3)	DATE APR 21

1 RAYNHAM AVE | DIDSBURY | M20 6BW
EXISTING PART SE ELEVATION (No. 3)

