


NOTES


This drawing to be read in accordance with the specification/Bills of Quantities and related drawings.
No Dimensions to be scaled from this drawing. All stated dimensions to be verified on site and the designer notified of any discrepancies.



SITE LOCATION PLAN 1:1000

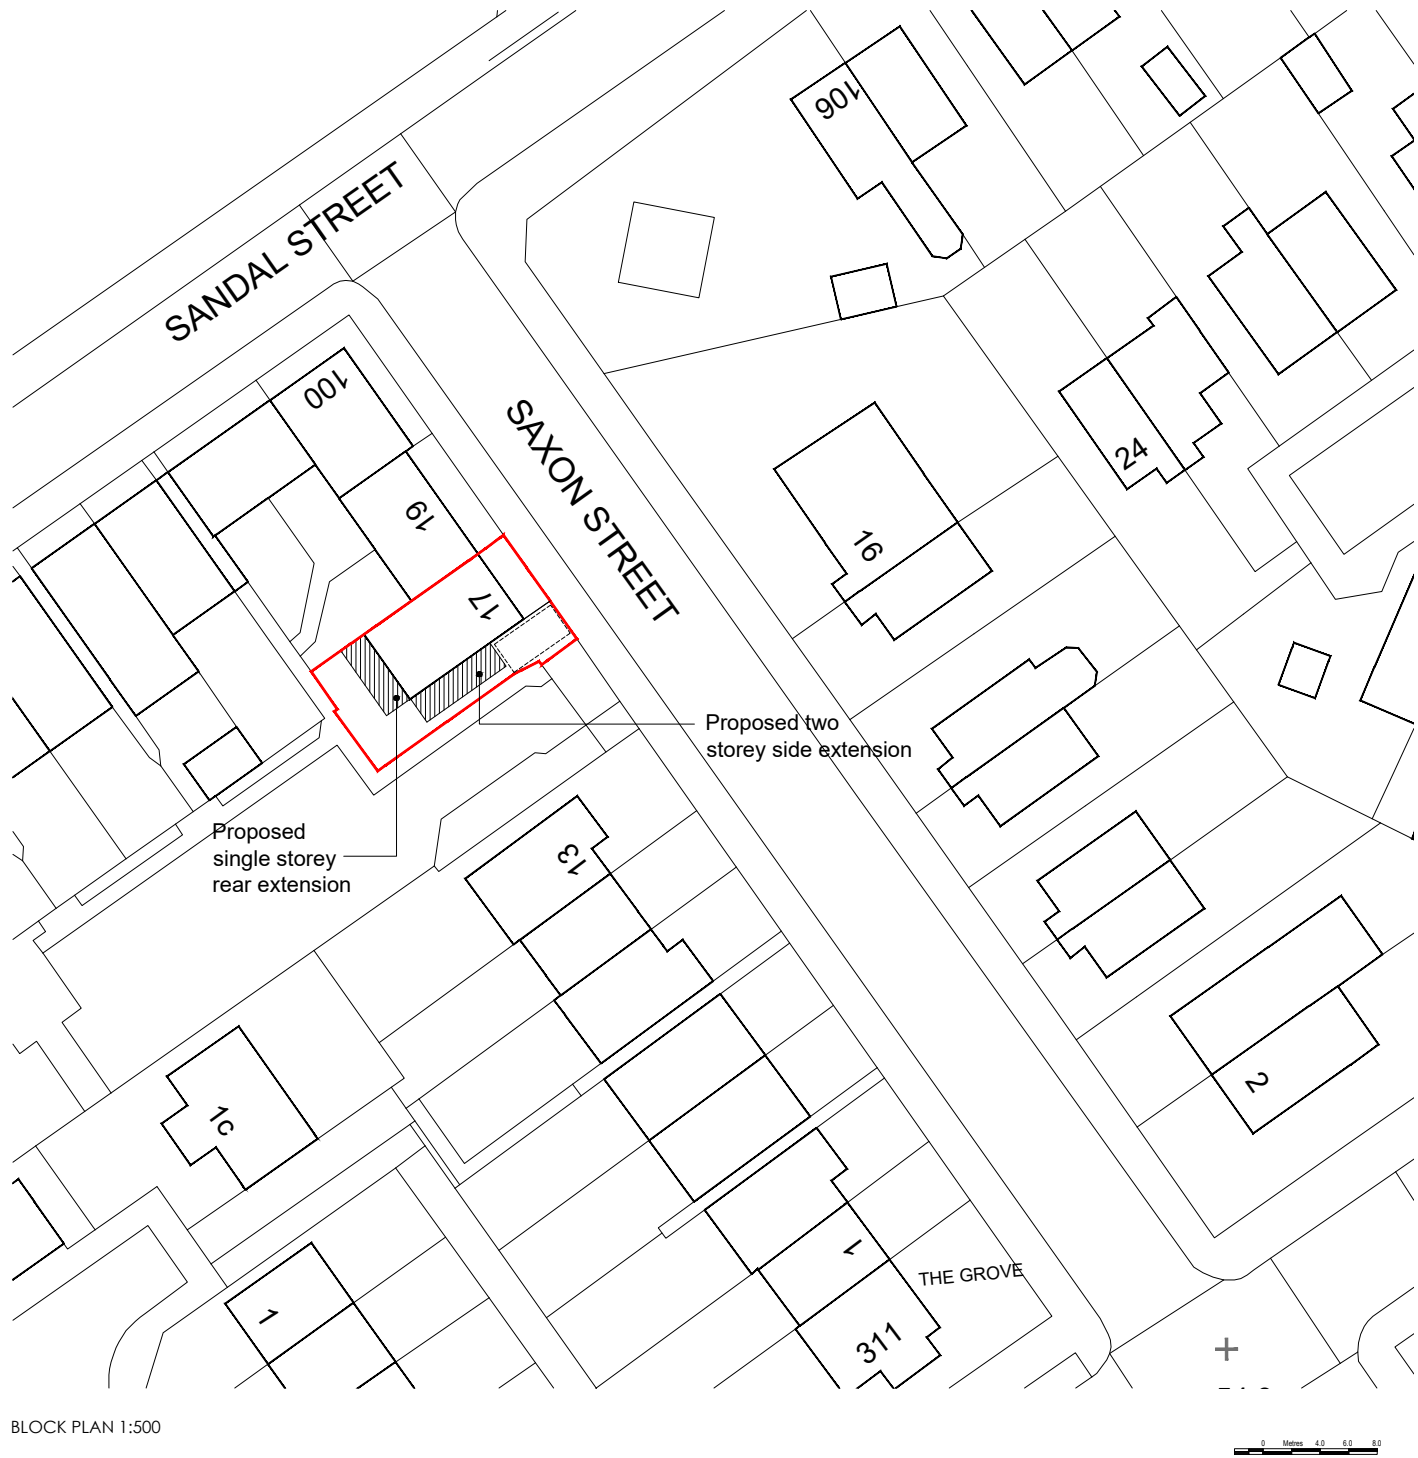

BLOCK PLAN 1:500

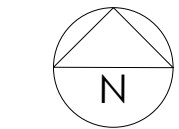

FOR PLANNING

Project

17 SAXON STREET
ANCOATS
MANCHESTER
M40 7BY

Title

SITE LOCATION & BLOCK PLAN

Scale
RTD @ A3

Drawn
SB

Drawing Number
7024_PL01

Date
MARCH 2021

Checked
-

Revision
A

SMASHBOX

97 Alderley Road | Wilmslow | Cheshire | SK9 1PT
ARCHITECTURE DESIGN PLANNING
T. 01625 466 557 E. hello@smashboxarchitecture.com
www.smashboxarchitecture.com