
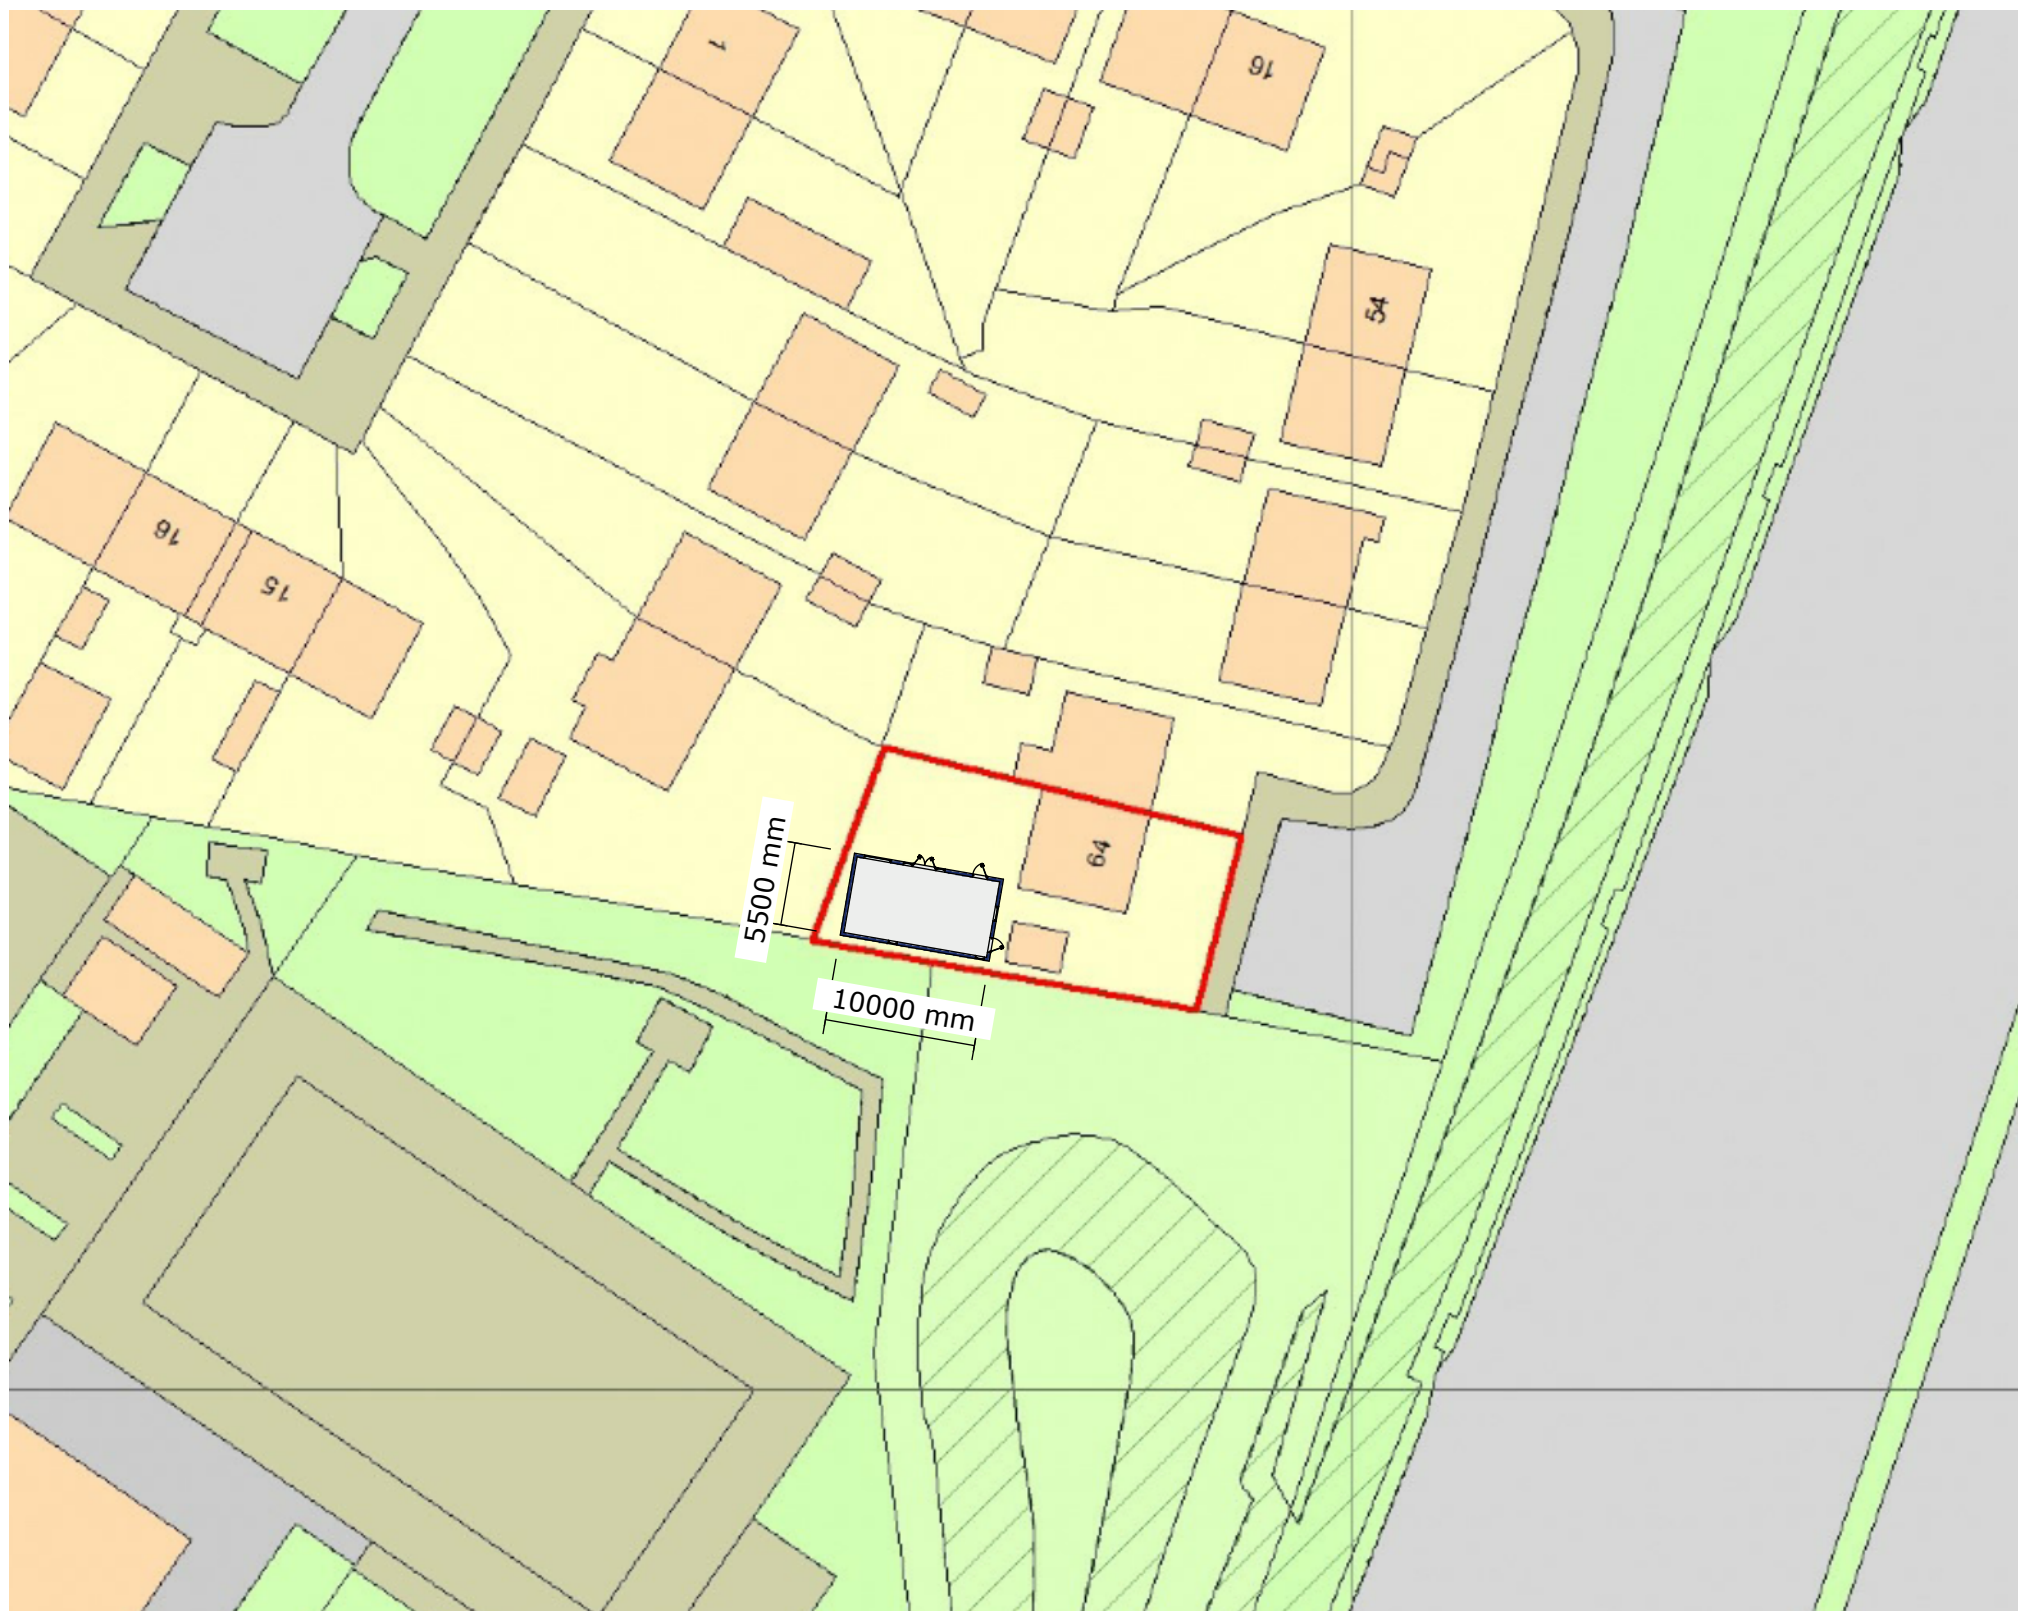


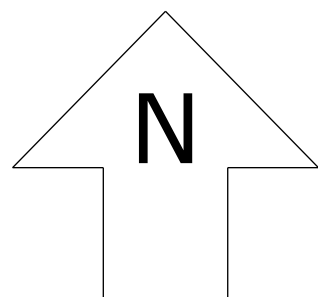

Map licence number: 100047474

Contemporary Log Living

Client

Julie Wingfield

Address

64 Shawbury Road, Newall Green,
Wythenshawe, M23 2ZQ

**Project
details**

Project: Proposed new mobile home
Drawing: Proposed Block Plan

number	CLL.0025	version	1
date	20.04.2021	revision	0
scale	1:500@A3	10m	20m



contemporary
log living