



WALL FINISHES : GROUND & BASEMENT

AREA: GF-1250 sqft B-900 sqft

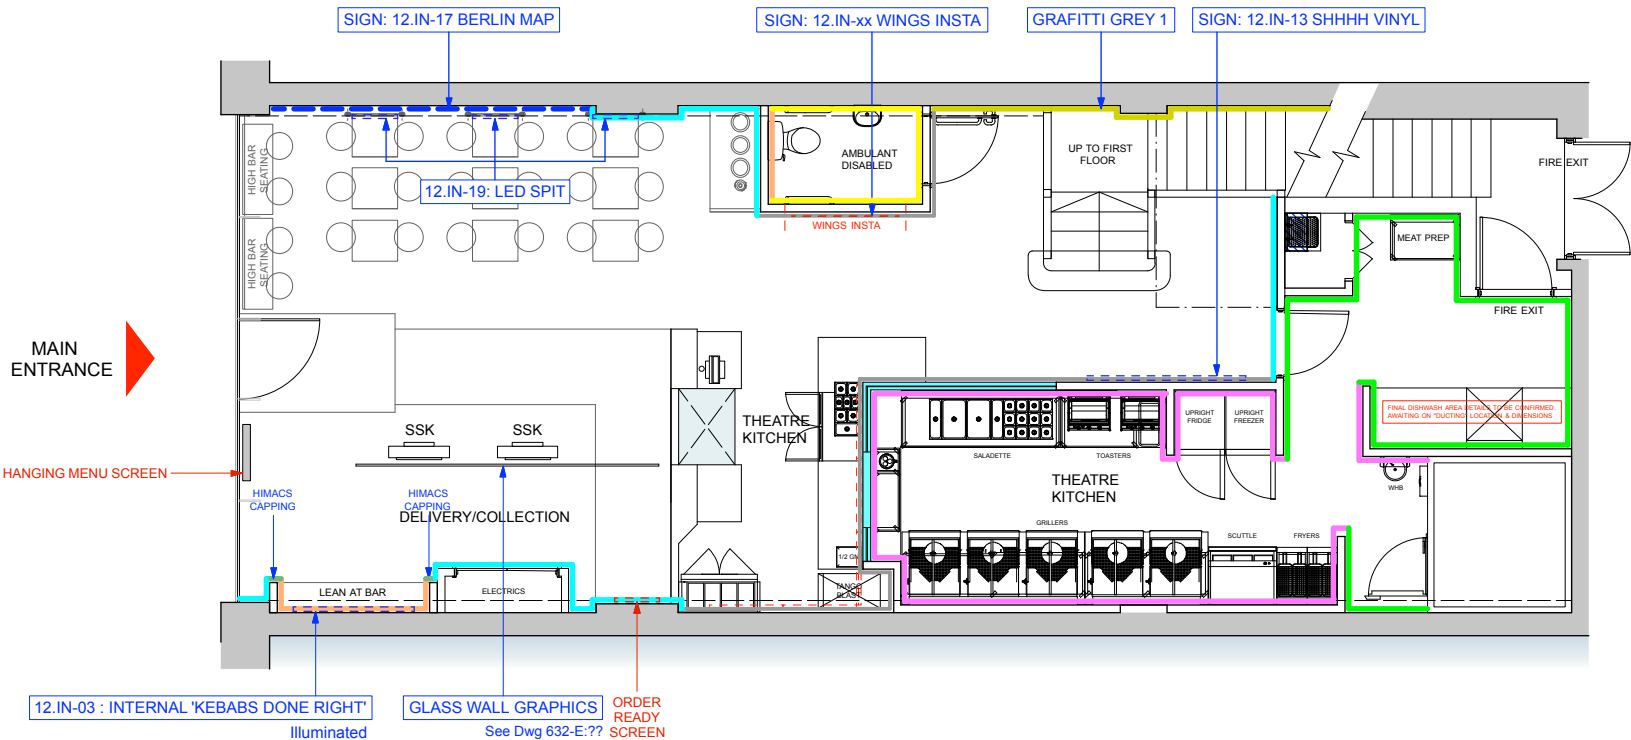



PLAN AS PROPOSED: Ground Floor
scale 1:100

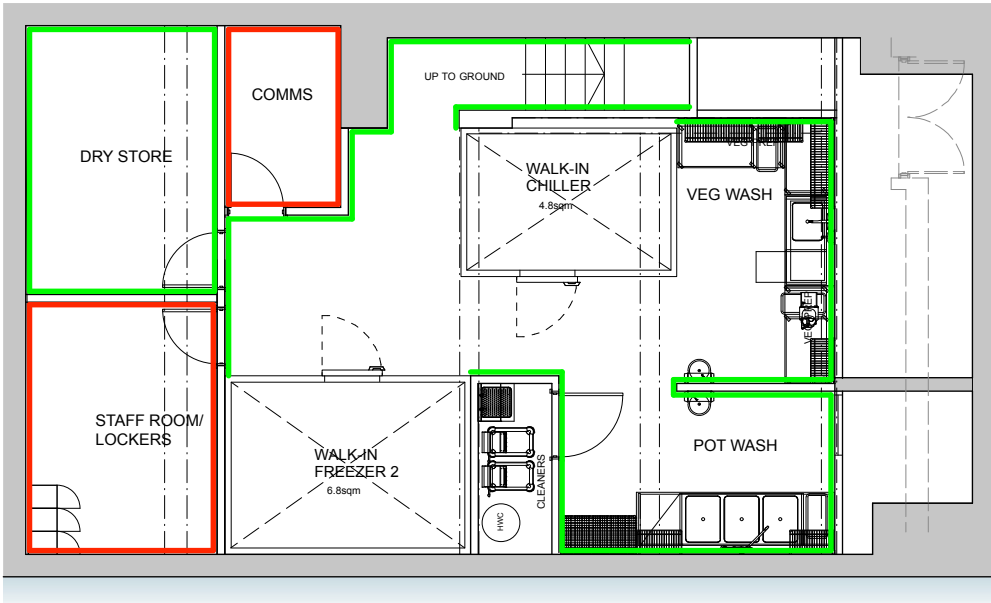

PLAN AS PROPOSED: Basement
scale 1:100

WALL FINISHES		
SYMBOL	DESCRIPTION	MANUFACTURER
	FORMICA LAMINATE REF MOUSE 7928 TO BE SECURELY BONDED DIRECT TO SUBSTRATE (BLACK PC ANGLES)	FORMICA UK
	TILED WALL RANGE - VIVID COLOUR: ORANGE SUPPLIER - JOHNSONS TILES (CONTRACTOR TO QUOTE REF: PMT/1100318 WHEN ORDERING)	JOHNSONS TILES PAUL TURNER: 07970934687
	TILED WALL RANGE - VIVID COLOUR: DARK GREY SUPPLIER - JOHNSONS TILES (CONTRACTOR TO QUOTE REF: PMT/1100318 WHEN ORDERING)	JOHNSONS TILES PAUL TURNER: 07970934687
	WHITE HYGIENIC CLADDING - ALTRO WHITE ROCK OR SIMILAR	PC TO SOURCE
	WALL TO BE MADE GOOD AND DECORATED TO MATCH RAL 9003 SIGNAL WHITE	PC TO SOURCE
	FORMICA AVIGNON WALNUT AS WALL CLADDING REF: 7809 - TO BE LAID IN 6" HORIZONTAL STRIPS BONDED ONTO 6mm MDF WITH 2mm SHADOW GAPS	SUPPLIER : POLYFLOR www.polyflor.com
	POLYREY SLATE LAMINATE: REF S049 SLATE ROCK - BONDED ONTO 6mm MDF LAID WITH 2mm SHADOW GAPS	POLYREY www.polyrey.co.uk

WALL FINISHES		
SYMBOL	DESCRIPTION	MANUFACTURER
	GOK FULL HEIGHT VINYL - CORPORATE IMAGE	SUPPLIED AND INSTALLED BY SIGNAGE CONTRACTOR
	WHITE BEVEL EDGE WALL TILE 200x100mm GLOSS FINISH - REF METRO WHITE CODE: 8403 GROUT TO BE MAPEI CEMENT GREY WITH VULCASEAL GROUT SEALANT V250 - COMPLETE WITH FOUNDRY OXIDE STRAIGHT EDGE 10mm TILE TRIM TO EXPOSED CORNERS	WALLS AND FLOORS www.wallsandfloors.co.uk Tel 01536 314730
	MDF CONSTRUCTION TO BE SPRAYED MDF TO MATCH SATIN RAL 9004 SIGNAL BLACK	
	100mm HIMACS FULL HEIGHT END CAPPING DETAIL ADDED - Ref: VB02 CIMA	
	LEDGESTONE CHARCOAL BLACK SPLIT FACE TILES CLADDING - REF 11430	WALLSANDFLOORS.CO.UK
	V.08 - GRAFFITI IMAGE VINYL	SIGNAGE CONTRACTOR

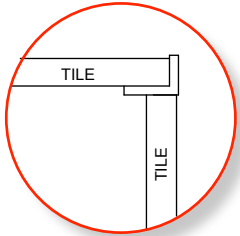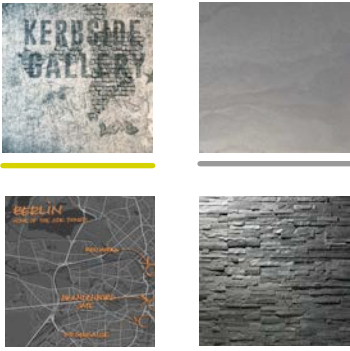

Tile Trim Detail: NTS



MANCHESTER OXFORD RD

NOTES

DO NOT SCALE FROM THIS DRAWING.
CONTRACTORS MUST VERIFY ALL DIMENSIONS ON SITE
PRIOR TO COMMENCING WORKS.

ANY DISCREPANCIES NOT BROUGHT TO THE ATTENTION
OF O1 CREATIVE BECOME THE RESPONSIBILITY OF THE
CONTRACTOR / FABRICATOR INVOLVED.

THIS DRAWING IS TO BE READ IN CONJUNCTION WITH A
THE SPECIFICATIONS AND ALL RELEVANT DESIGNER,
ENGINEERS SERVICES AND SPECIALIST CONTRACTORS
DRAWINGS.

THE WORKS DESCRIBED IN THIS DRAWING SHALL BE UNDERTAKEN IN ACCORDANCE WITH THE CURRENT HEALTH & SAFETY LEGISLATION AND THE HEALTH & SAFETY DOCUMENTATION PREPARED BY THE PLANNING SUPERVISOR FOR THE PROJECT.

REVISIONS

[illegible]

o1

Copyright of this drawing is reserved by
o1 creative and issued on condition
that it is not copied, reproduced or
disclosed either wholly or in part without
the written permission of o1 creative

**69 OLD ST
LONDON EC1V 9HX
TEL : 0207 100 1178**

STATUS

PROJECT

GDK
14 OXFORD ROAD
MANCHESTER
M1 5QA

TITLE

WALL FINISHES

GROUND AND BASEMENT

SCALE

1:100 @ A3

DATE _____

JAN 21

DRAWING NO

GDK-oxf-632-P.12