


Conservatory 7 Moor Road M23 9BQ Kendal

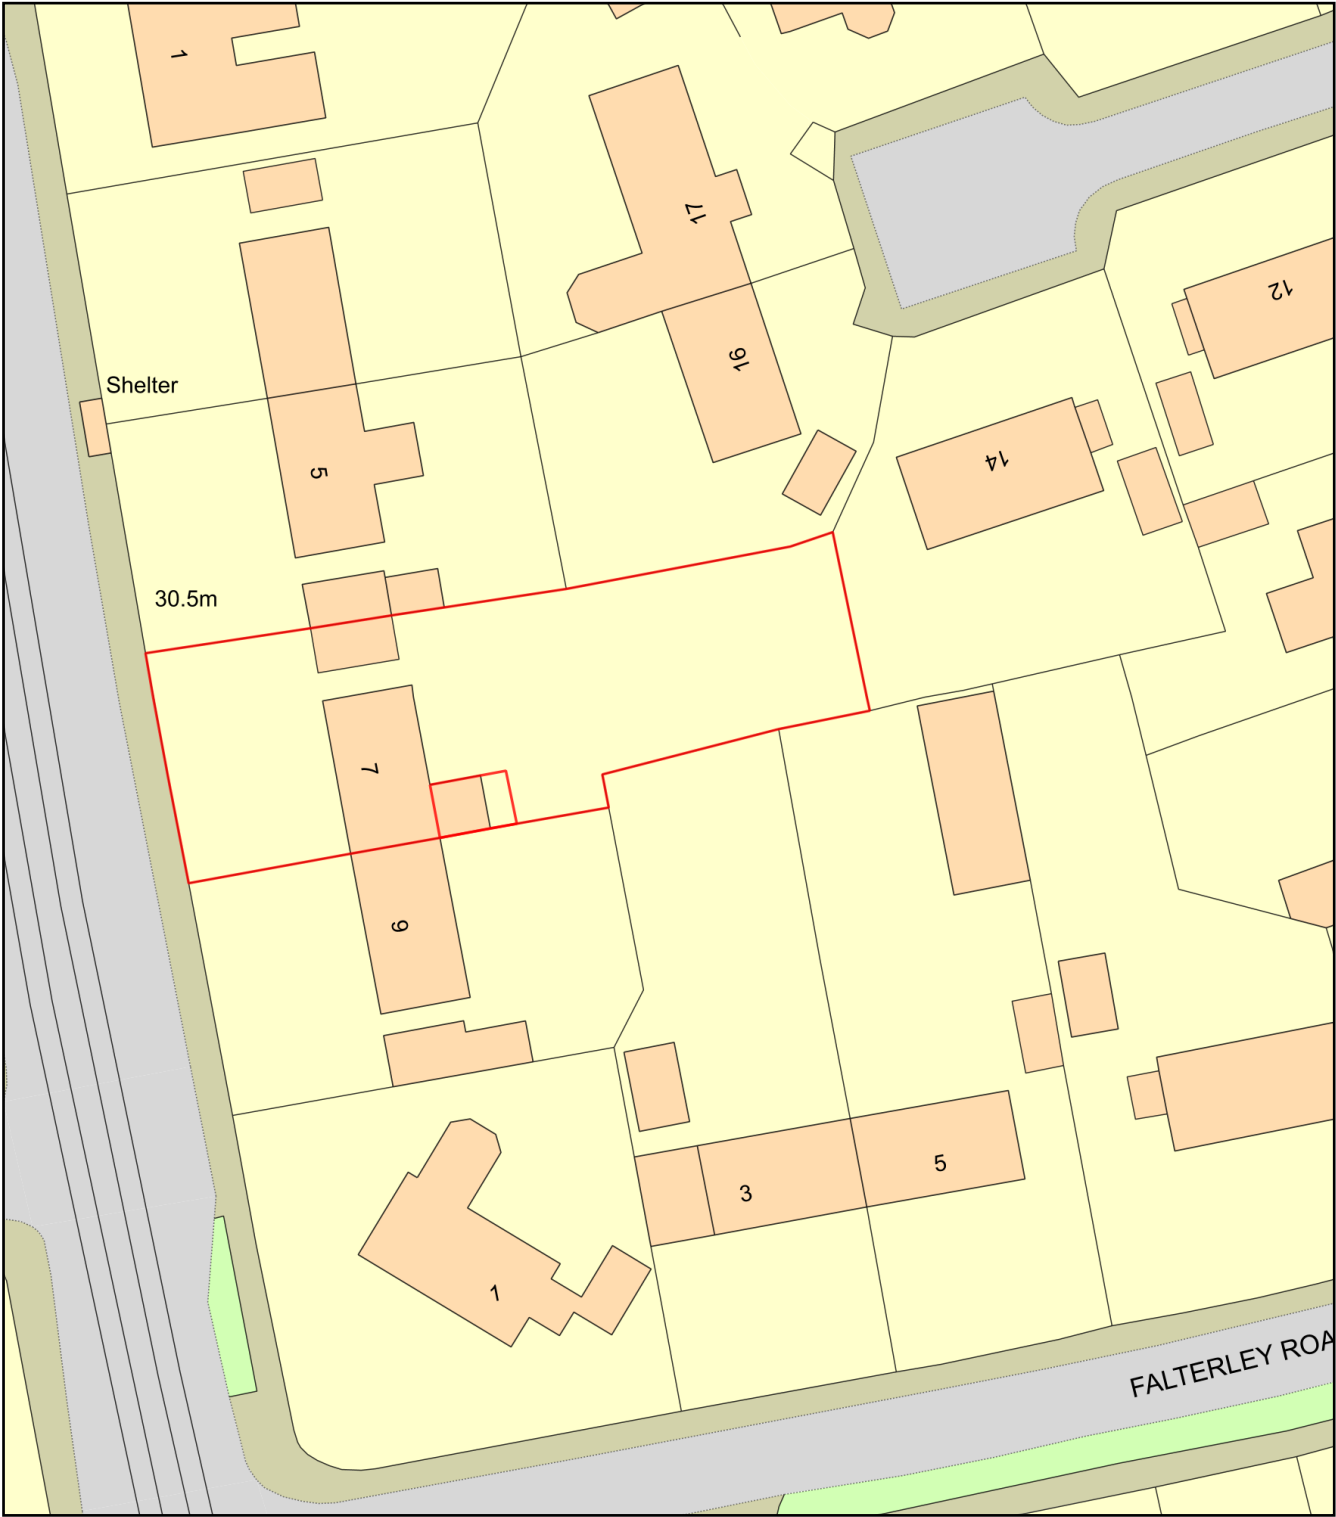

Plan Produced for: Mr & Mrs Kendal
Date Produced: 26 Mar 2021
Plan Reference Number: TQRQM21085133202054
Scale: 1:500 @ A4