




01 ELEVATIONS
SCALE 1:50 @ A1

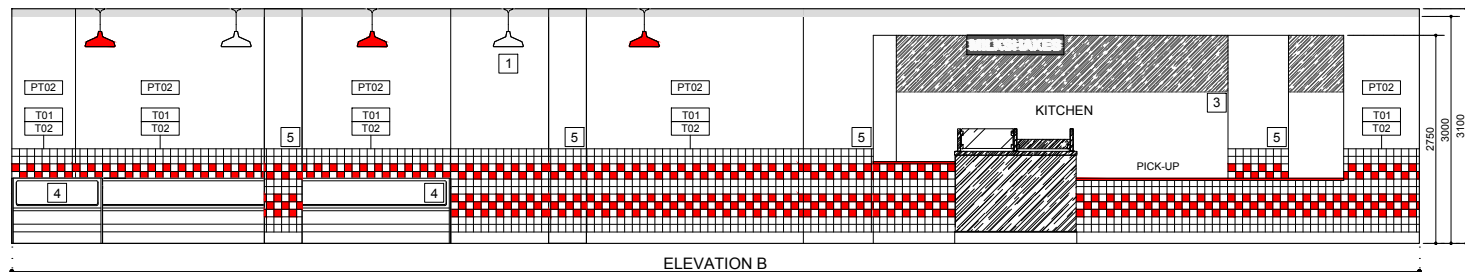


02 ELEVATIONS
SCALE 1:50 @ A1

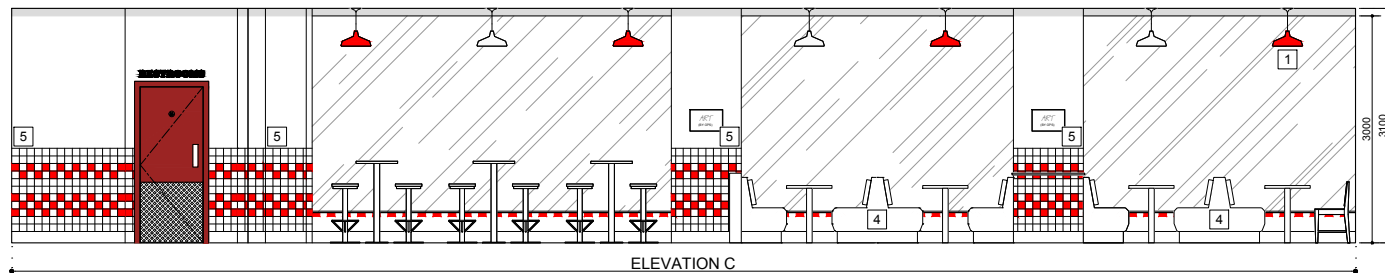

03 ELEVATIONS
SCALE 1:50 @ A1

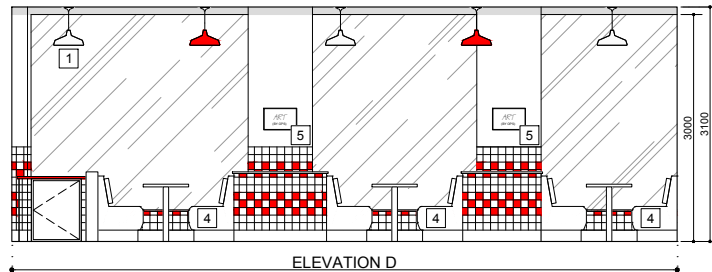


04 ELEVATIONS
SCALE 1:50 @ A1

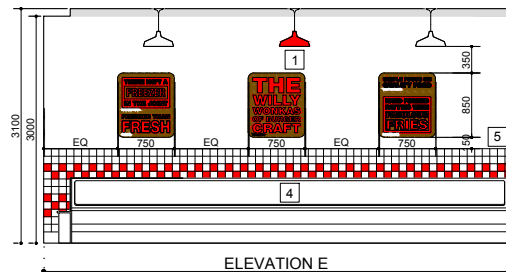

05 ELEVATIONS
SCALE 1:50 @ A1

KEY NOTES

- 1 PENDANT LIGHT, SUSPENDED HEIGHT TO BE CONFIRMED ON SITE
- 2 SUSPENDED MENU BOARD
- 3 STAINLESS STEEL EXTRACT CANOPY TO COOKLINE. REFER TO M&E CONTRACTOR DRAWINGS FOR DETAIL
- 4 BANQUETTE / BOOTH SEATING OAK TIMBER FINISH WITH RED PAD. REFER TO SHEETS A660 & A662
- 5 WALL TILE TO STANDARD SETTING OUT REFER TO SHEET A640 - 642

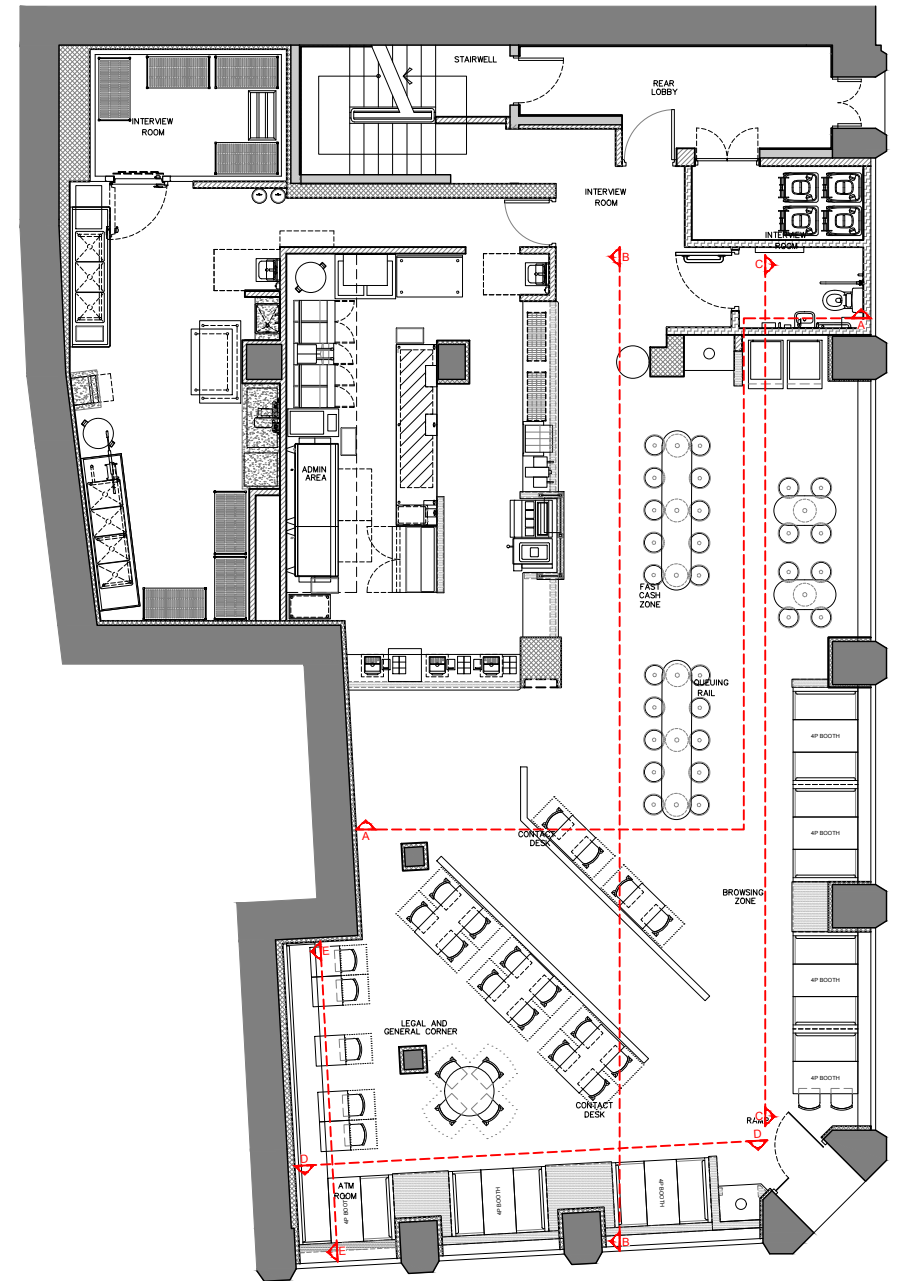

KEY PLAN - NTS

All drawings to be checked on site. Copyright protected.
This drawing is to be read in conjunction with specifications, scheduled and drawings issued by Blacksheep.
All dimensions to be checked on site prior to the commencement of manufacture.
ROD drawings to be issued for Blacksheep comment.
Samples of all finishes are to be sent to Blacksheep for approval.
All discrepancies and omissions on site must be reported to designer for their comment or approval prior to the commencement of work.
All electrical, lighting, HVAC and plumbing issues to be referred to engineer's drawings prior the commencement of work.
The designs are subject to approval by statutory authorities and any necessary alterations should be made if required to comply with statutory requirements.

PLANNING

0 1m 2m 3m 4m 5m
Scale 1:50

Rev Comment
A UPDATED GA PLAN - INTERNAL BIN STORE ADDED
B CLARIFICATIONS INLINE WITH PLANNERS' COMMENTS

Date
23/02/21
26/04/21
Drawn LP
Checked BT
KD BT

Location Plan (NTS)

Blacksheep
135 Curtain Road, London EC2A 3BX
+44 (0)20 7713 7413 - blacksheep.uk.com

Client
FIVE GUYS

Project
MANCHESTER
17 PICCADILLY
M1 1LS

Drawing
**PROPOSED INTERNAL ELEVATIONS
GROUND FLOOR**

Drawing No. FIV235-A610 Date 07/07/20 Scale 1:50@A1 Revision B Drawn By AV Checked By BT