






- Proposed storage/external kitchen shed
- Demolished garage
- Demolished kitchen
- Proposed extension

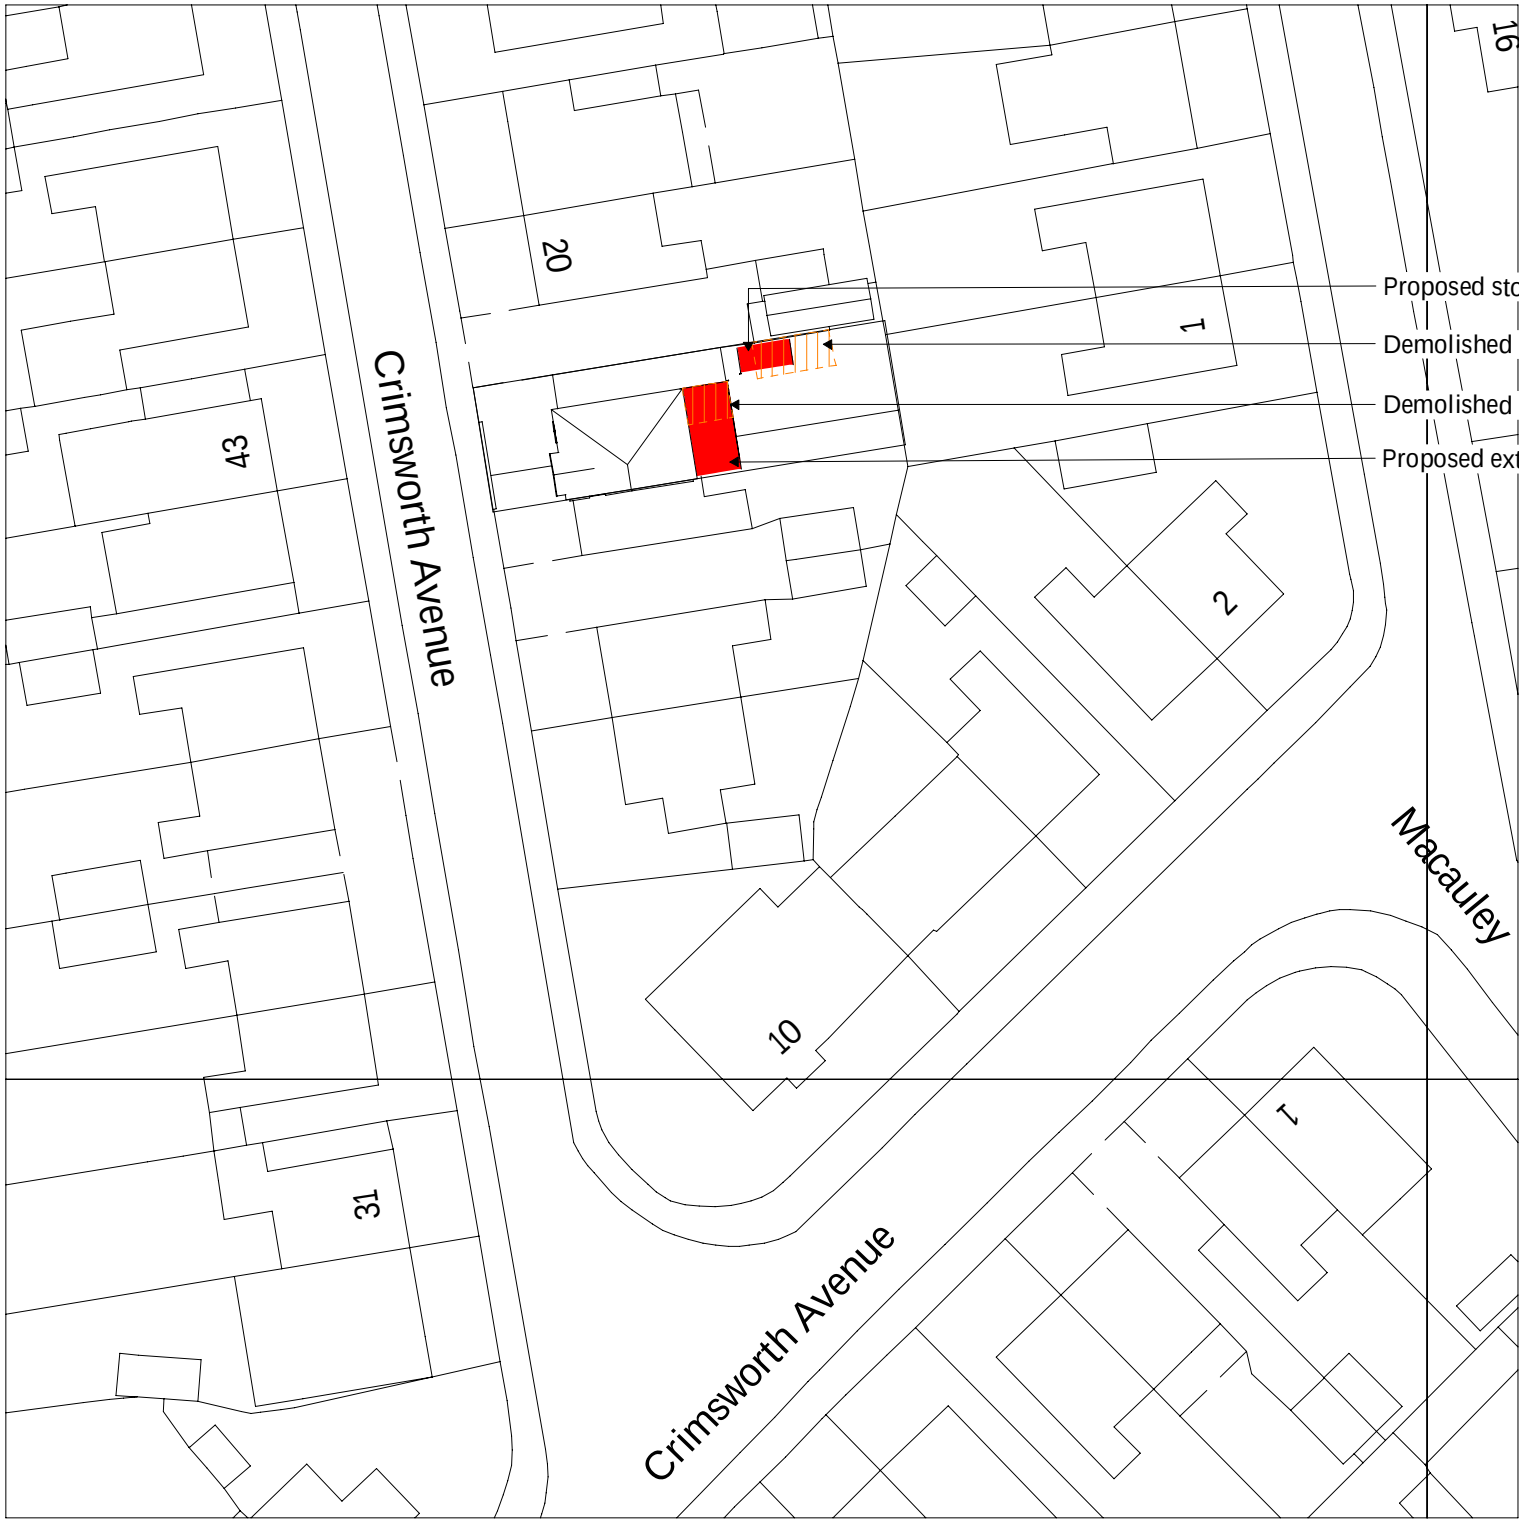

Block
1 : 500

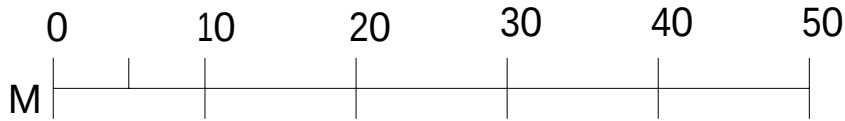

Location
1 : 1000

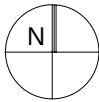

 **PRIDE RD.** The architect your home deserves

www.prideroad.co.uk | Tel. 0151 665 0103 | Email: magda@prideroad.co.uk | @architectMagda | Manchester

Notes:

©Pride Rd. Ltd. 2016. All rights reserved. This drawing must not be reproduced without permission. Do not scale from this drawing. All dimensions in millimeters unless stated otherwise. Any discrepancies should be reported to the Architect NB. Contractor must check and confirm all dimensions on site prior to manufacutre. Concept design drawings are not suitable for planning applications or Building Regulations applications. Client and Contractor to ensure that structural design has been approved by a Building Inspector and works in general to be approved by a Building Inspector.

Client: Ruth Ryan		Project: 18 Crimsworth Av Manchester M16 0FB				
Title: Location and Block plans						
	Scale@A3: As noted	Date: 21/4/25	Drawn: Author	Job no: M325	Dwg no: 10	Rev: A