




3D View - Front

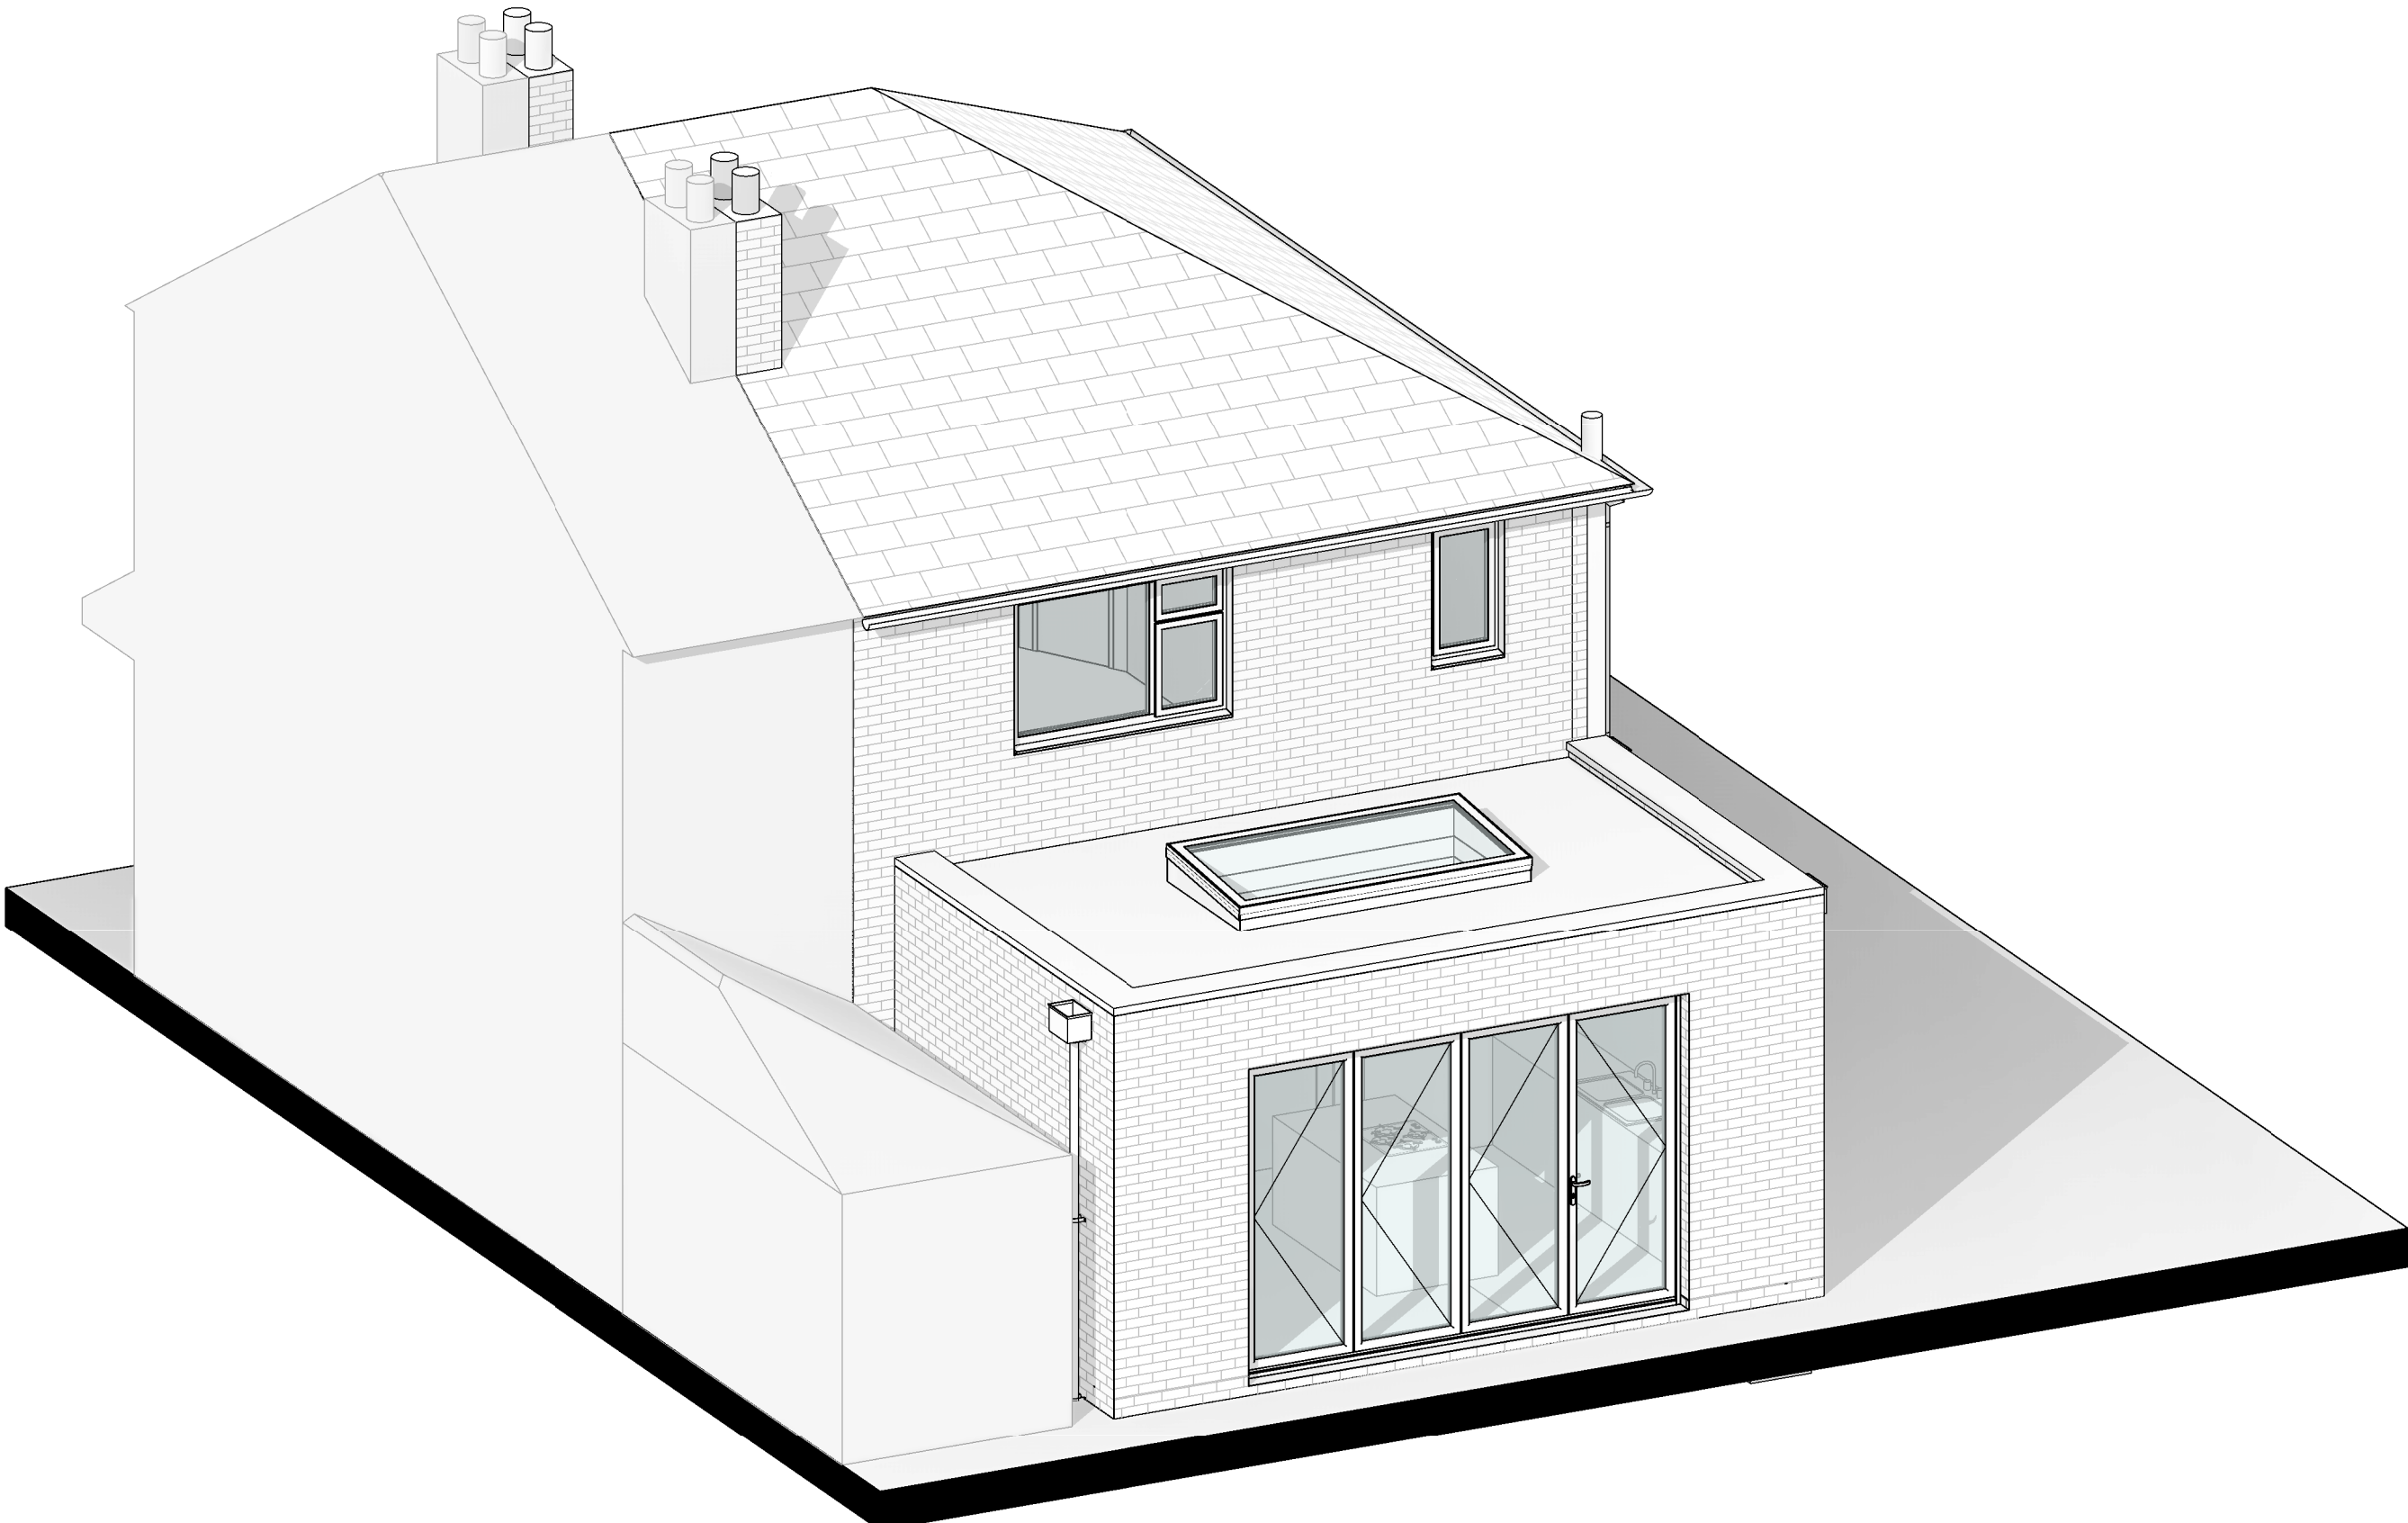

3D View - Rear

notes

AB Architects shall have no responsibility for any use made of this document other than for that which it was prepared and issued.

All dimensions should be checked on site.

Do not scale from this drawing.

Any divergences should be brought to the attention of AB Architects at the address shown.

This drawing should be read in conjunction with all other consultants drawings, specifications and schedules.

-	Planning Issue.	06/05/21
revision	description	date
scale bar		
0	0.5	1 1.5 2m 1:50

ab architects

32 Rushgreen Road
Lymm
Cheshire
WA13 9PW

client name
J. Chadwick & J. Krauklis

project name	project number
52 Wyverne Road	2102

drawing title
Proposed 3D Views

scale	first issue date	drawing status
1:50 @ A1 1:100 @ A3	06/05/21	PLANNING
drawing number	revision	
ABA-(2-)-DR-A-600	-	