


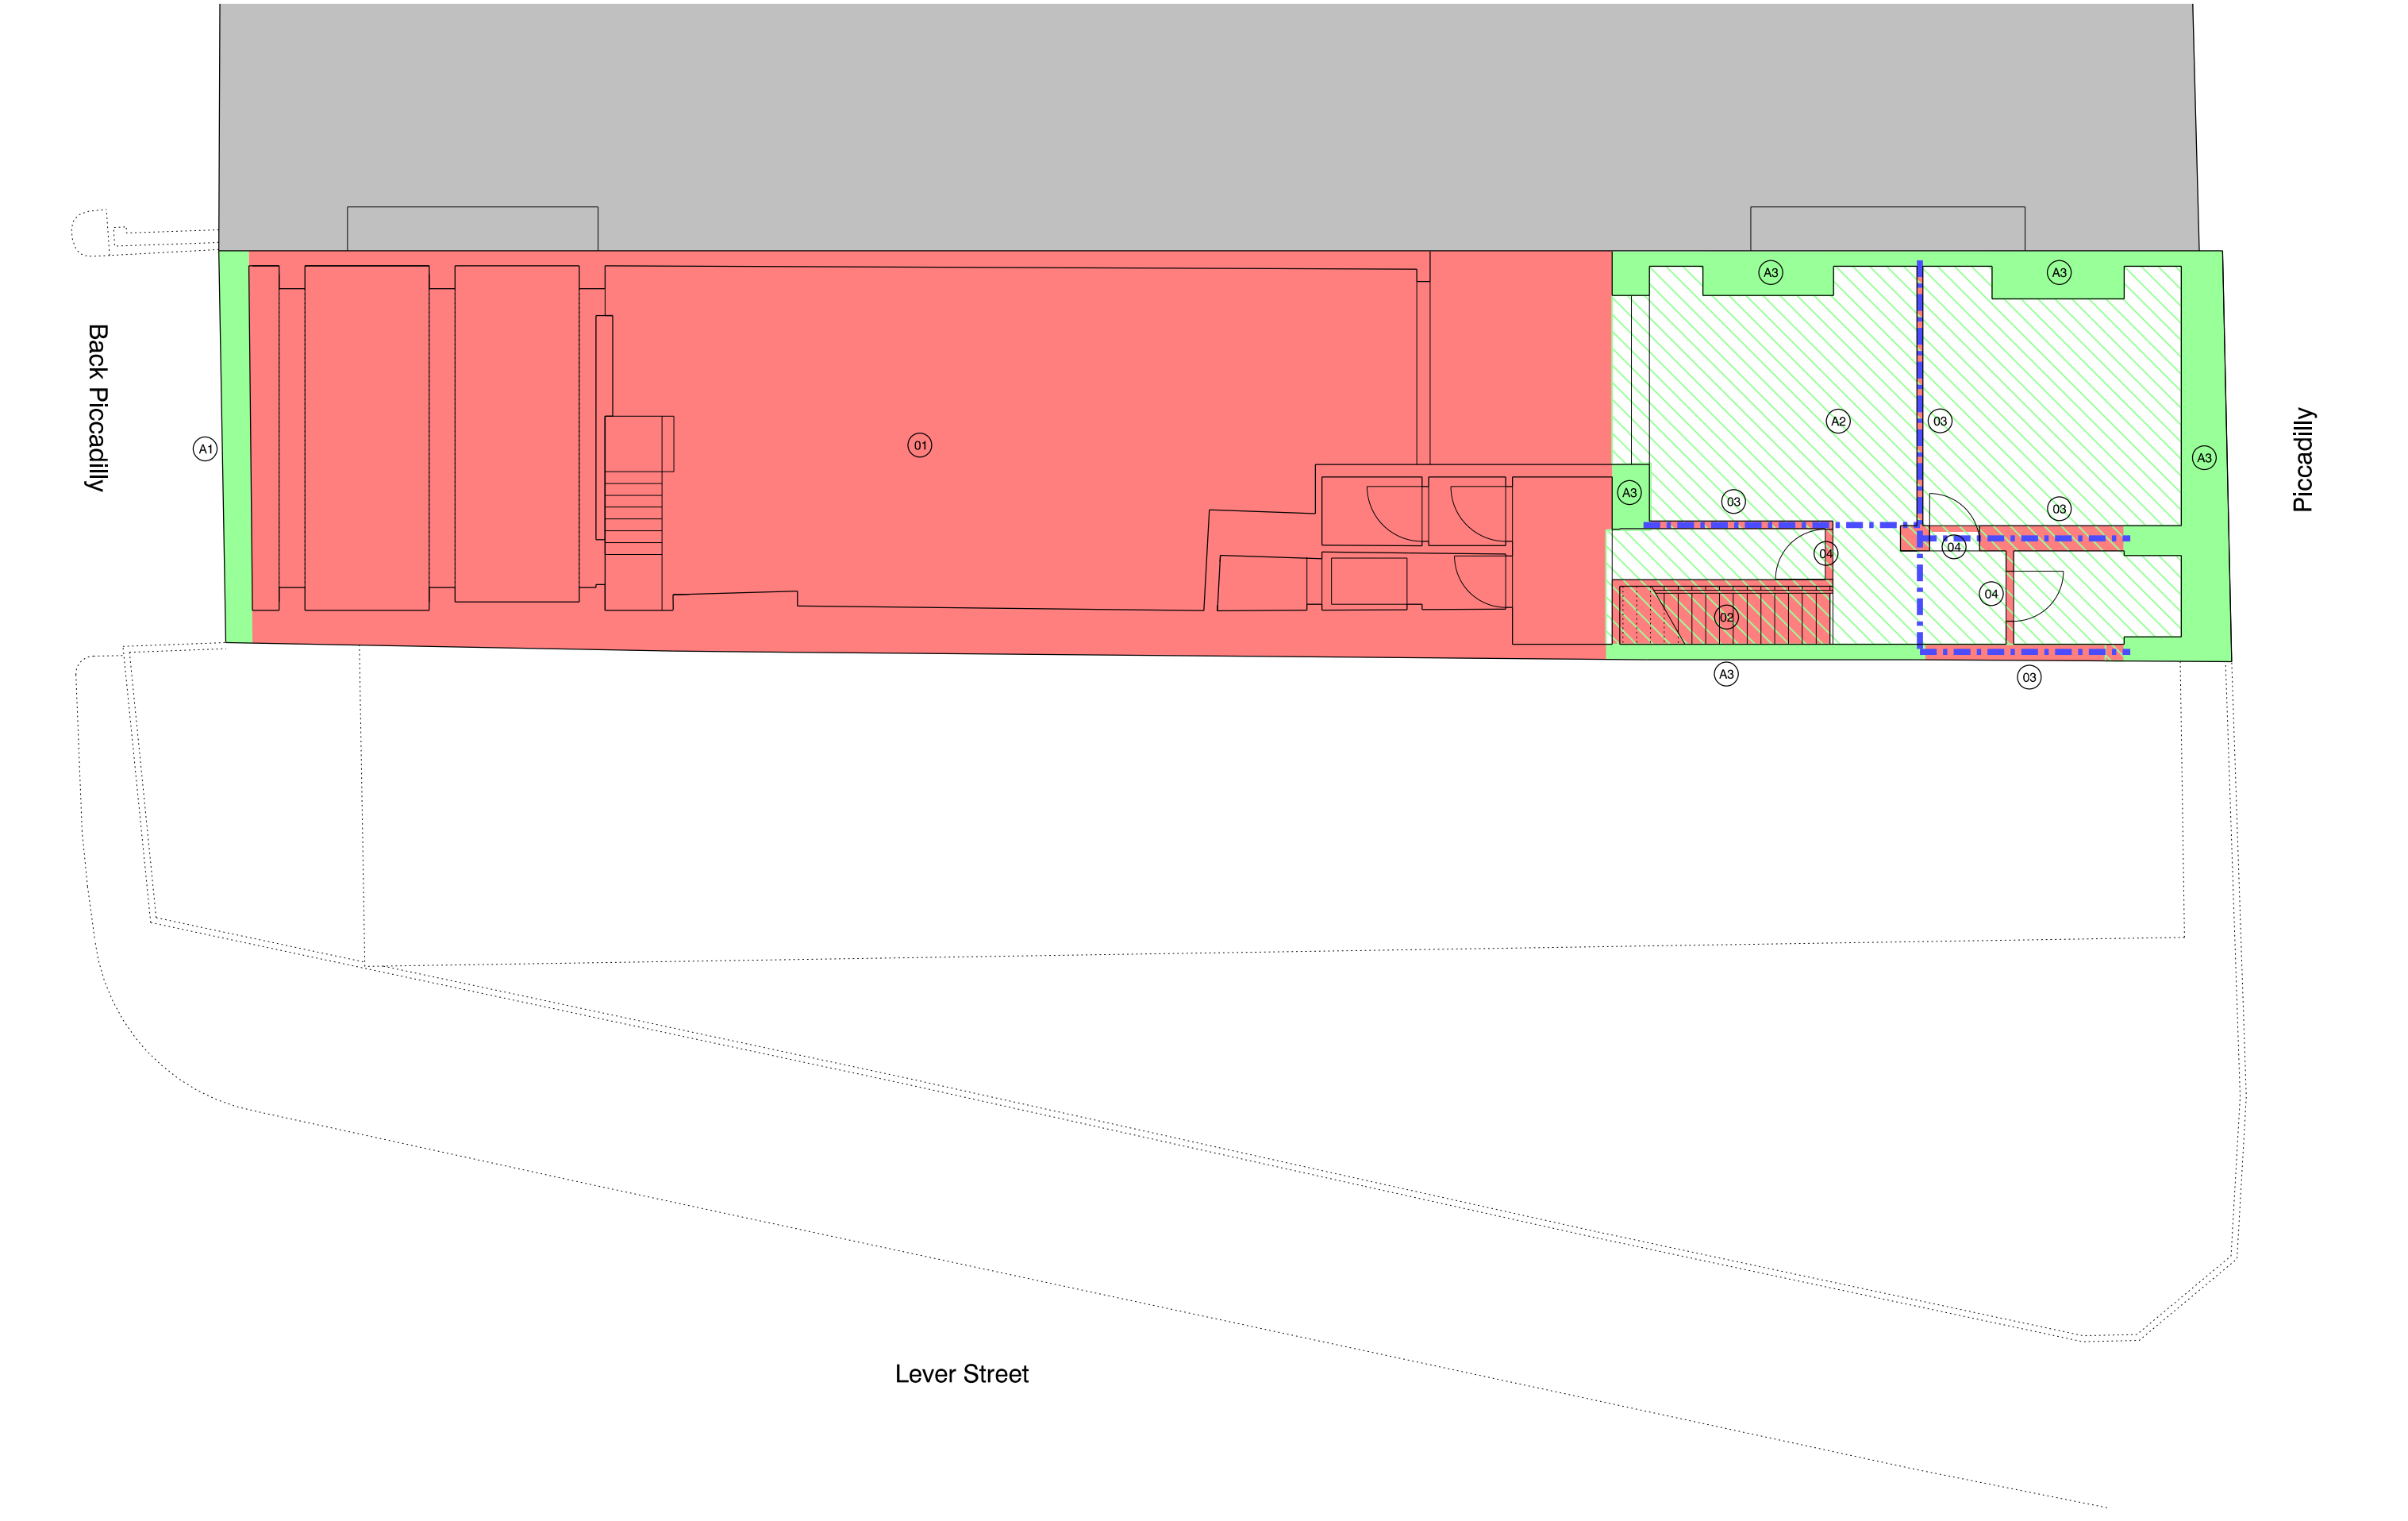

revision: date: note:
P01 2020.07.31 preliminary first issue
P02 2021.01.05 updated

red fill illustrates demolitions

Demolition schedule

- 01 demolish warehouse (except Back Piccadilly elevation)
- 02 remove existing (non-original) staircase from basement to ground floor
- 03 remove wall
- 04 remove door

green illustrates retained features

Retention schedule

- A1 retain existing warehouse facade and associated windows / doors (in area shaded green)
- A2 retain original features including floors and ceilings (in green hatched area)
- A3 retain original basement walls (in area shaded green)

blue illustrates new structural beams required for stability



project
43-47 piccadilly, manchester
job no.
7422
title
existing basement plan (demolitions)
scale
1:100 @ A3
drawing no.
7546-al(03)0009

stephenson hamilton risley
STUDIO

3 riverside mews
4 commercial street
manchester, M15 4RQ
www.shr.studio
mail@shr.studio
0161 832 0244