


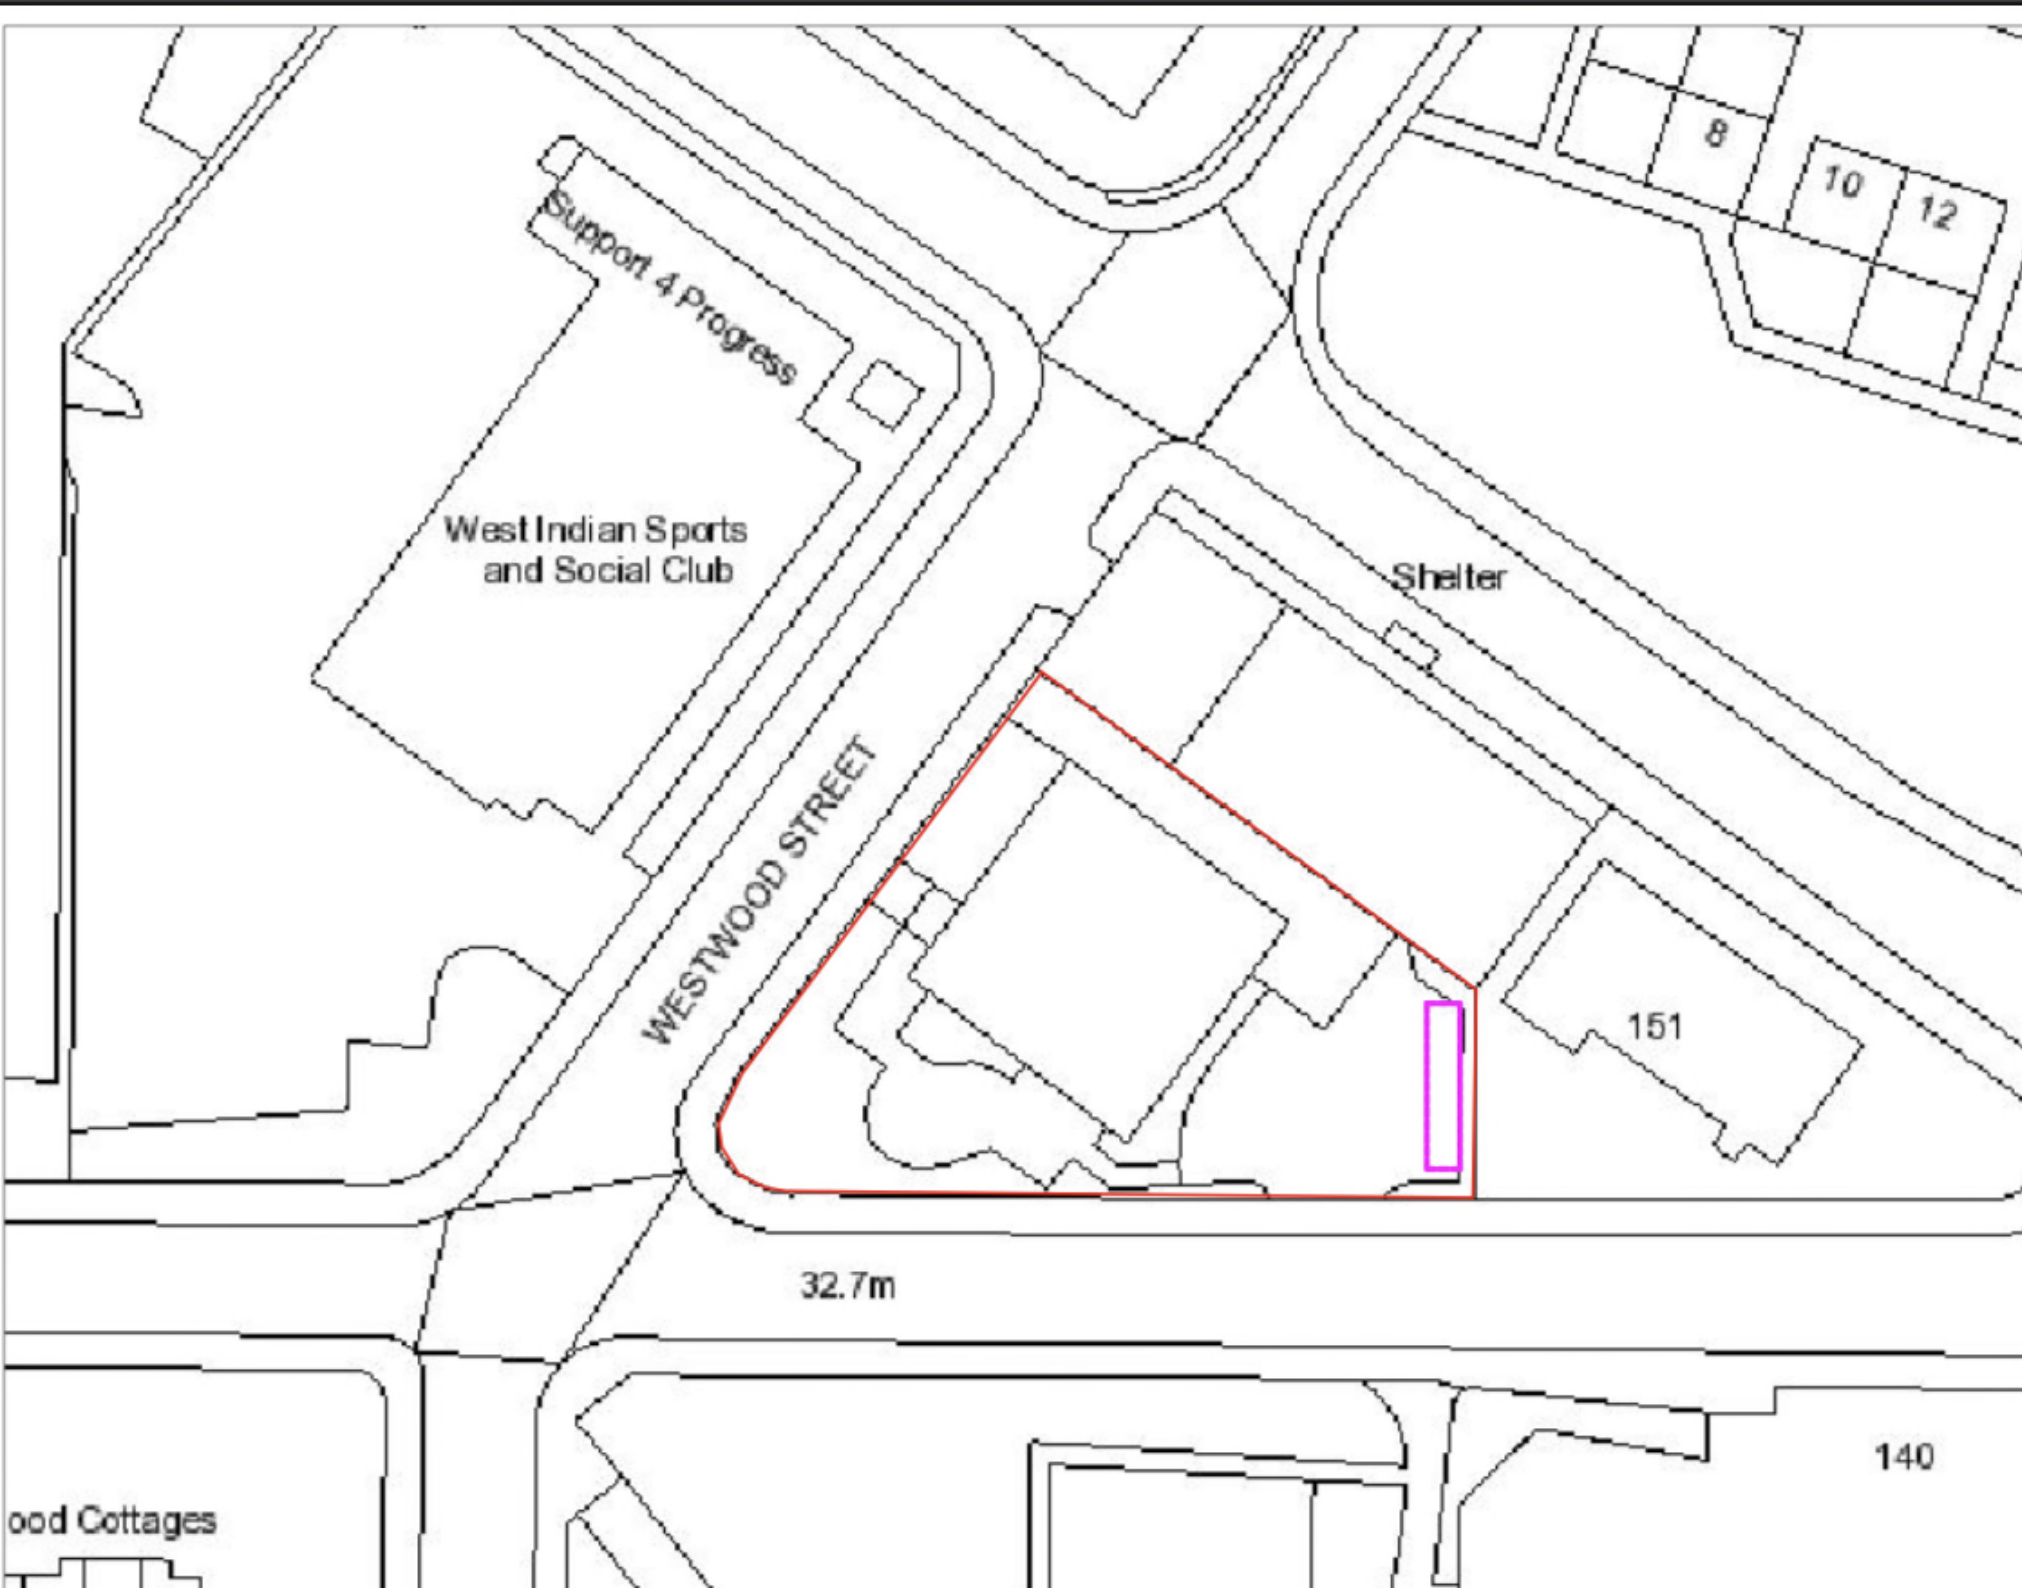



NOTES
LOFT SHALL HAVE NO RESPONSIBILITY FOR ANY USE OR ABUSE OF THIS
DRAWING OTHER THAN THAT FOR WHICH IT WAS PREPARED AND
ISSUED.
ALL DIMENSIONS SHOWN SHALL BE IN METERS UNLESS OTHERWISE
STATED.
NO PART SHALL BE REPRODUCED OR TRANSMITTED IN ANY FORM OR BY ANY MEANS
WITHOUT THE WRITTEN PERMISSION OF LOFT LTD. THE LONDON SCHOOL OF ARCHITECTURE

DATE	REV	DESCRIPTION

LOFT®
LONDON SCHOOL OF ARCHITECTURE
277A Regent Road
London
W1B 5AH

PROJECT NO.	
PROJECT TITLE	WESTWOOD STREET
DRAWING TITLE	PLANNING PERMISSION
DATE	20/04/2021
DRAWN BY	AFR
DRAWING NO.	
SCALE	