

Note:
Do Not Scale from this drawing.
Dimensions are to be checked on site.
If in doubt please ask.


0 1 2 3 4 5 10
GRAPHIC SCALE- 1:100

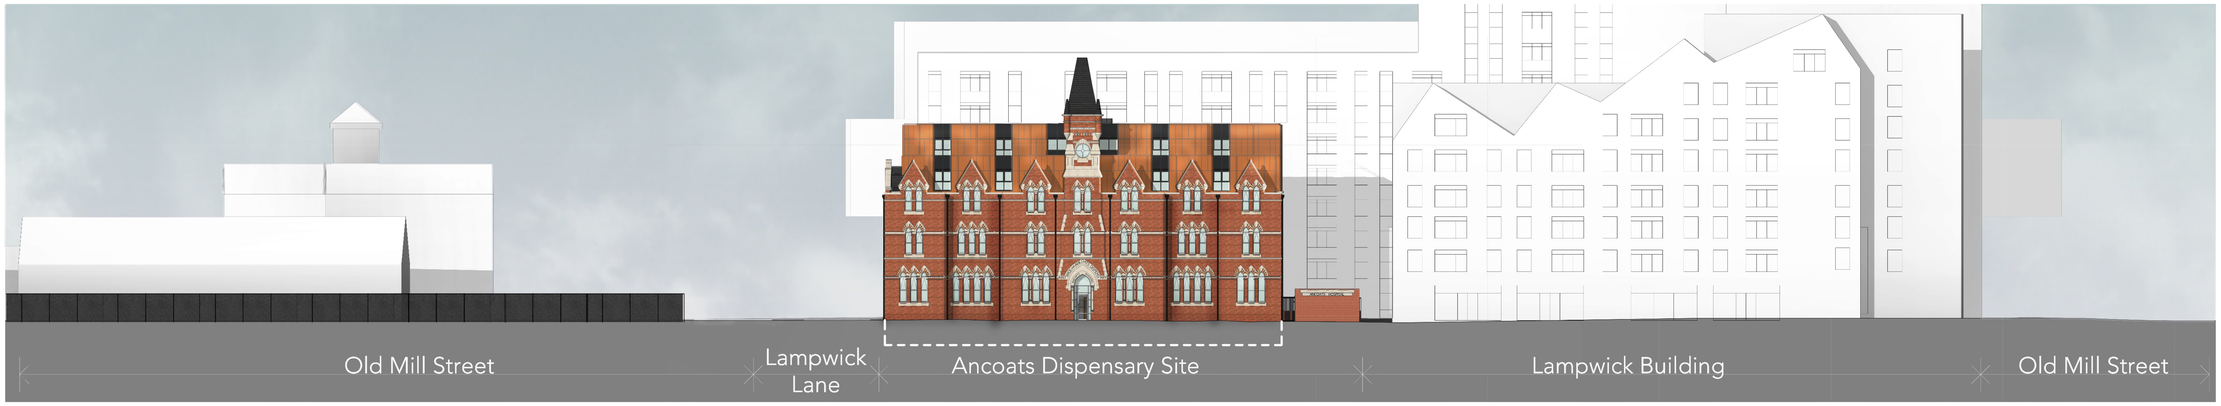

Proposed - North West Street Elevation
1 : 200

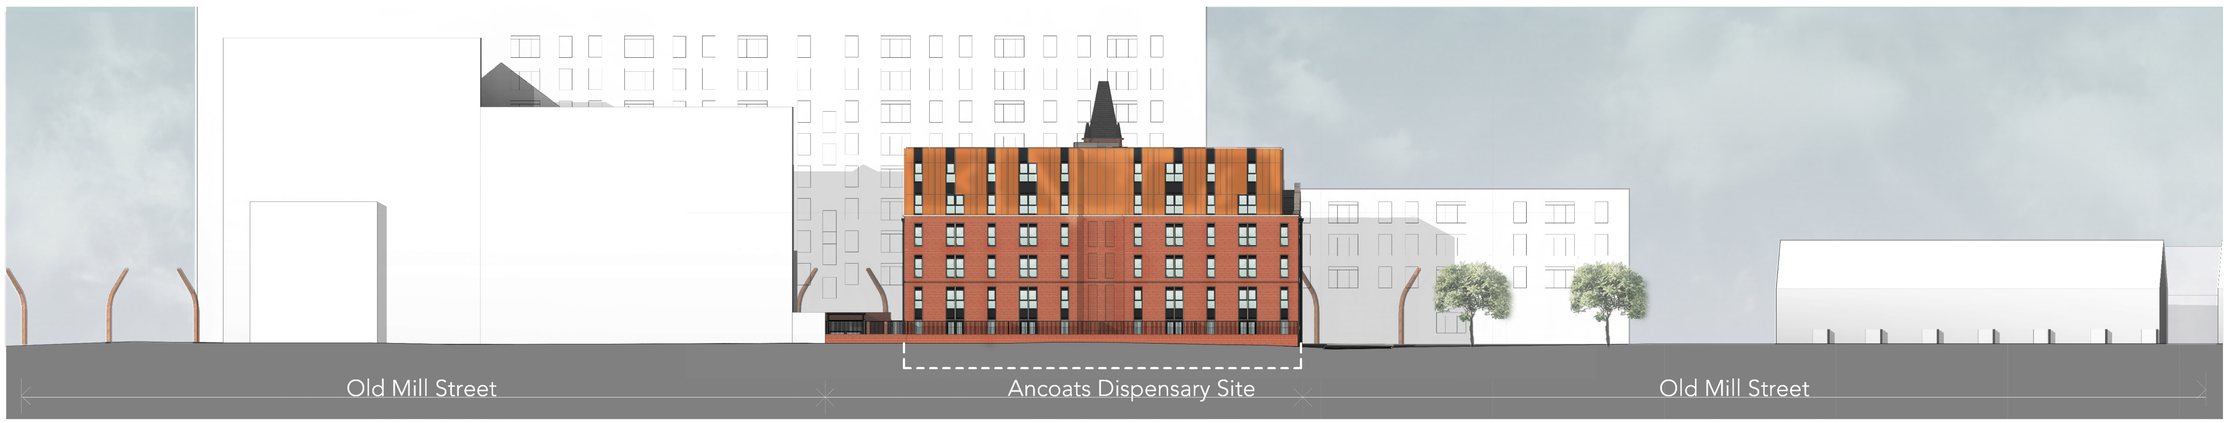

Proposed - South East Street Elevation
1 : 200

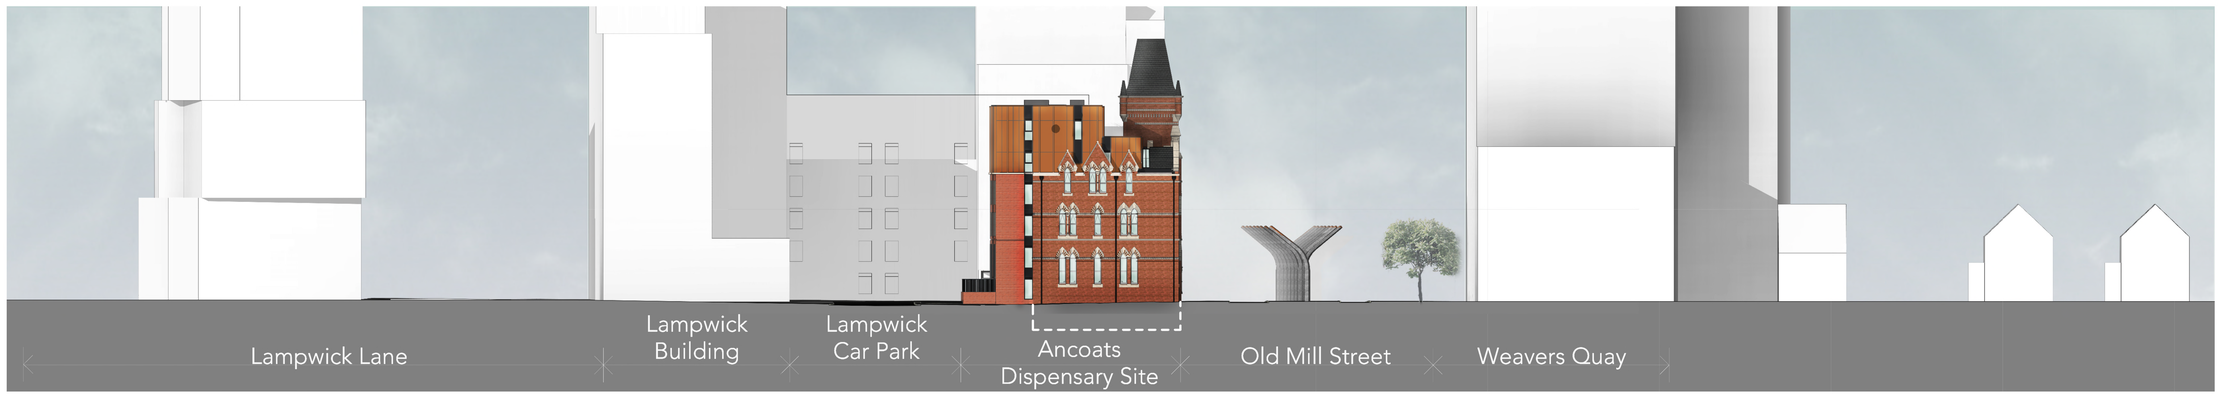

Proposed - North East Street Elevation
1 : 200

Note

Material key indicated on Proposed GA Elevations:

8803-BA-XX-XX-DR-A (05)101
8803-BA-XX-XX-DR-A (05)102

Rev	Date	Intls	Details
P0	29.04.2021		Planning Issue

© The moral rights of the author are hereby asserted.
This drawing and design is the sole property of Buttress Ltd and must not be reproduced without permission.
Buttress Ltd is Registered in England and Wales: 5560173

Buttress
41 Bengal Street
Manchester
M4 6AF

T 0161 236 3303
E contact@buttress.net
W www.buttress.net

Project Title	Ancoats Dispensary
Client	Great Places Housing Group
Location	Ancoats, Greater Manchester
Drawing ref	Proposed Street Elevations
Date	30/04/2021 17:13:18
Checker	Checker
Scale	As indicated
Orig Paper Size	A0
Job No:	8803
Status	PLANNING

Project: Origin: Zone: Level: Type: Disc: Number: Rev:

8803-BA-XX-XX-DR-A-(05)103- P0