



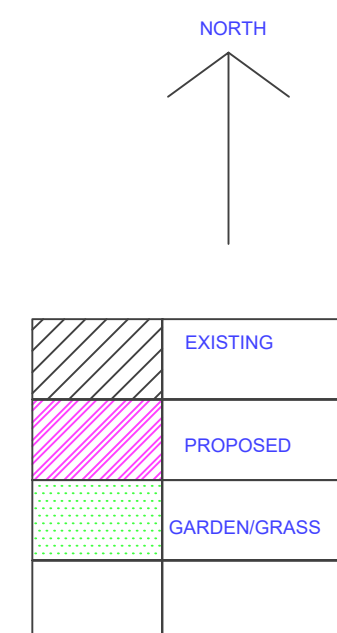

SCALE 1:200

EXTENSION @22
QUEENSWAY EAST DIDSBURY
MANCHESTER

BARRY CULLEN
ARCHITECTURE
email: barrycullen_bc@yahoo.co.uk
mob: 07851262695

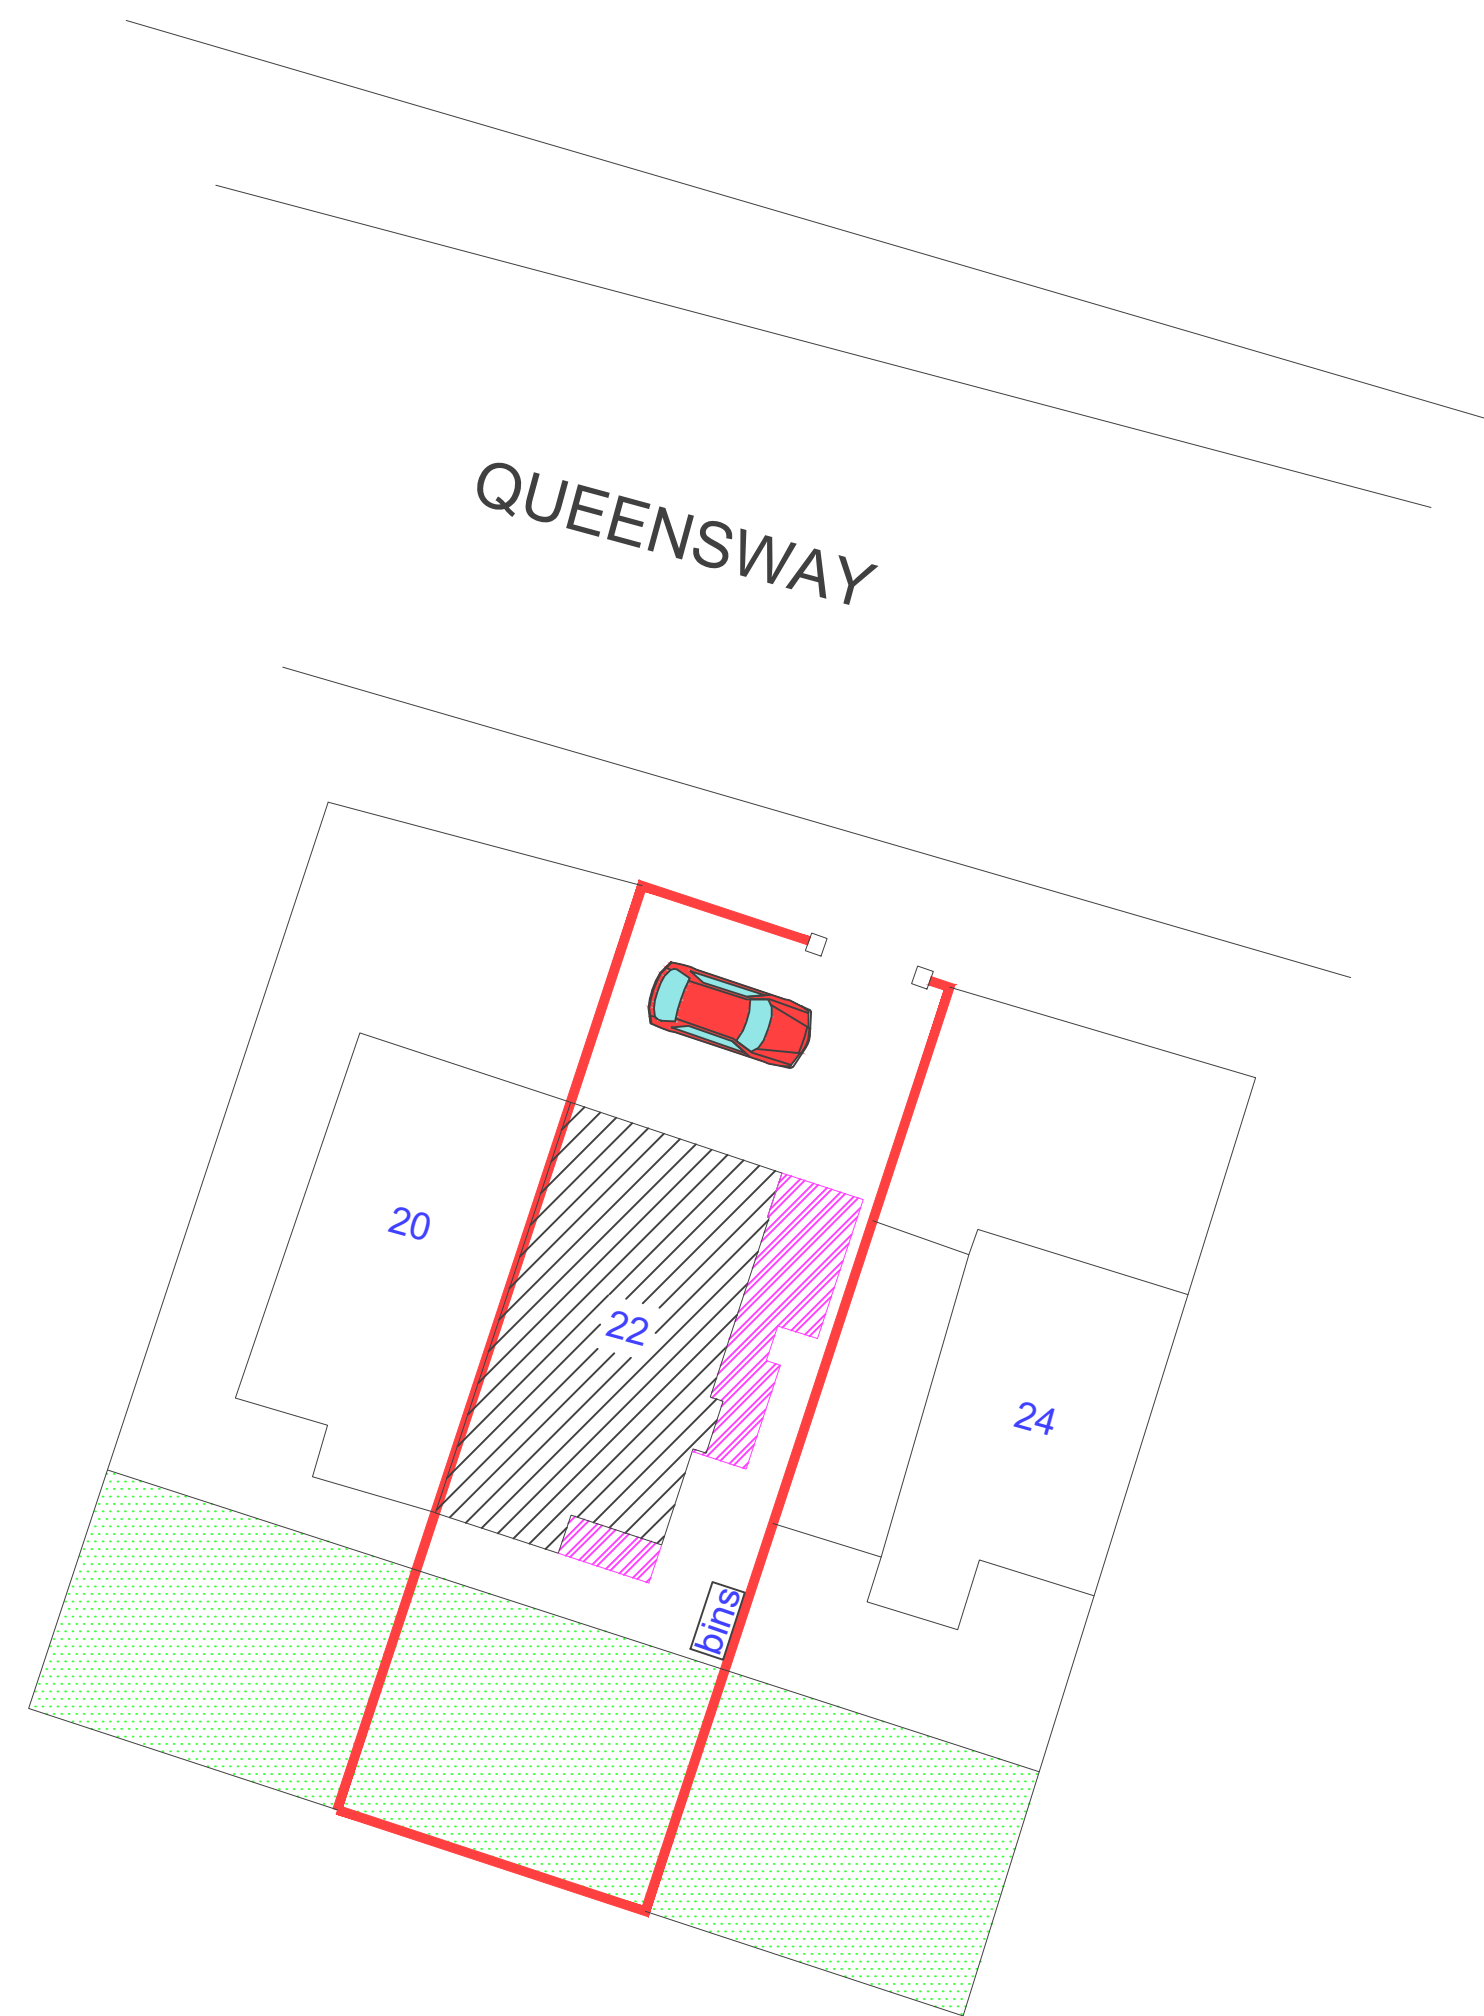