
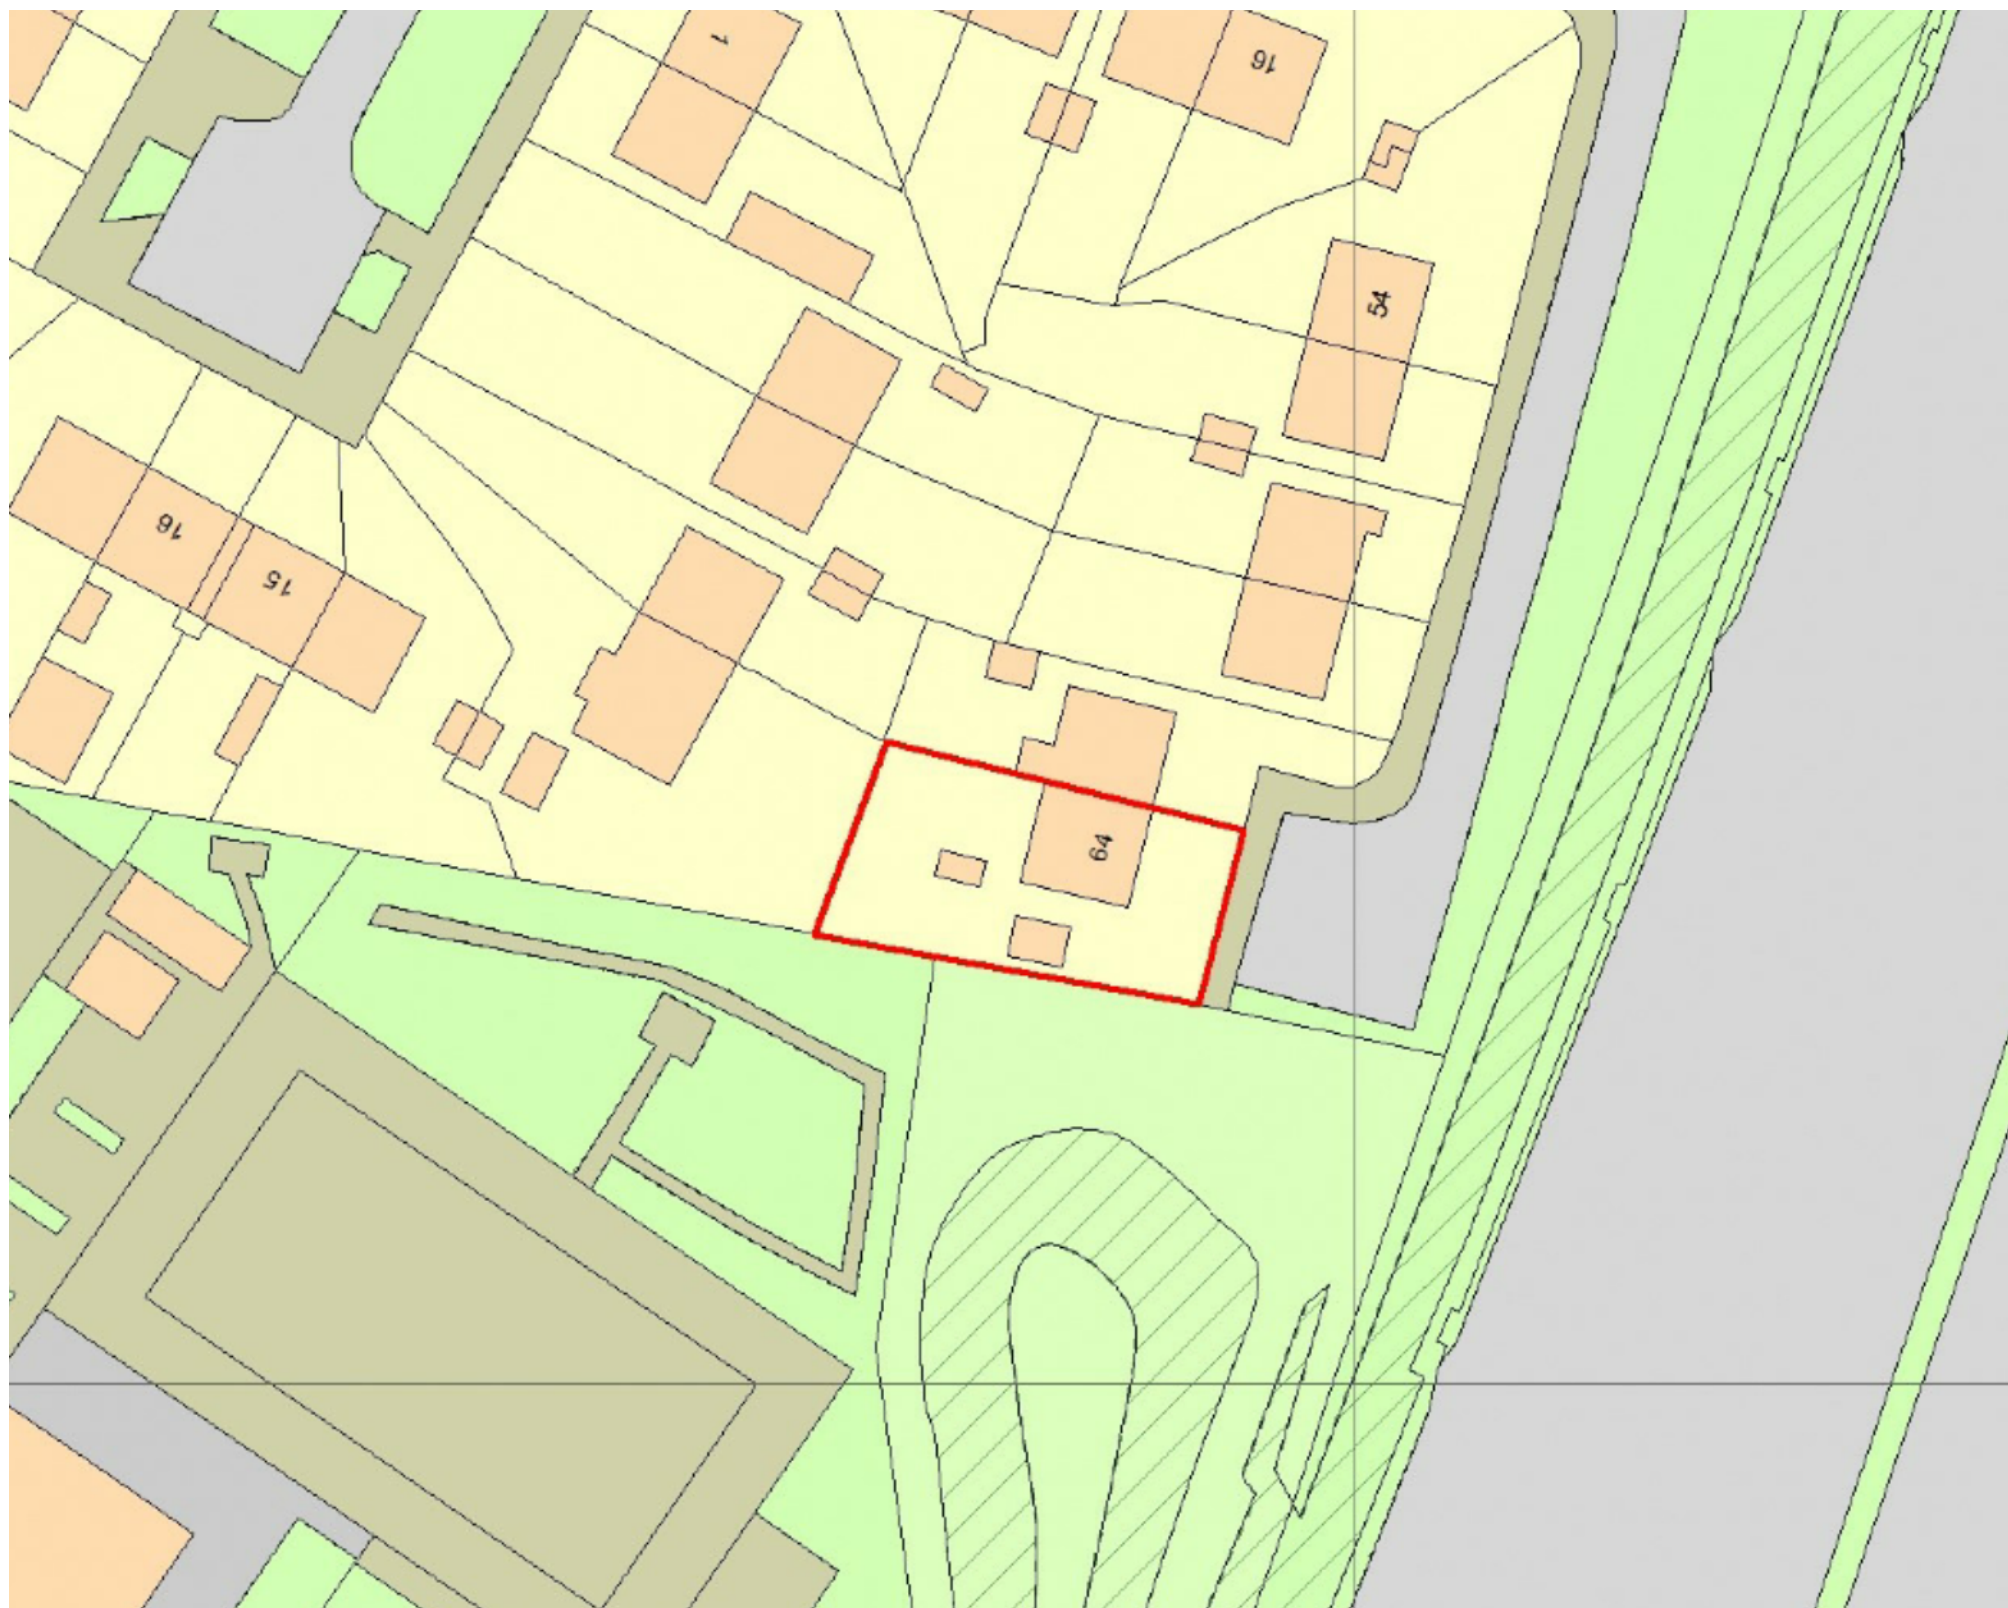


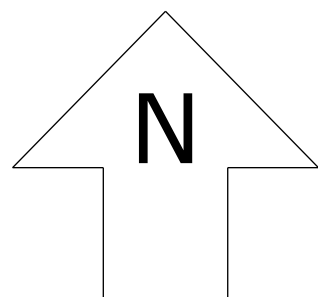

Map licence number: 100047474

Contemporary Log Living

Client

Julie Wingfield

Address

64 Shawbury Road, Newall Green,
Wythenshawe, M23 2ZQ

**Project
details**

Project: Proposed new annex
Drawing: Existing Block Plan

number
date
scale

CLL.0014
20.04.2021
1:500@A3

version
revision
10m 20m



contemporary
log living