





© This drawing is the property of Geetee Signs, and should not be reproduced, altered or used in any way without express permission. Colours shown are for illustration and may not be an exact match unless references are supplied

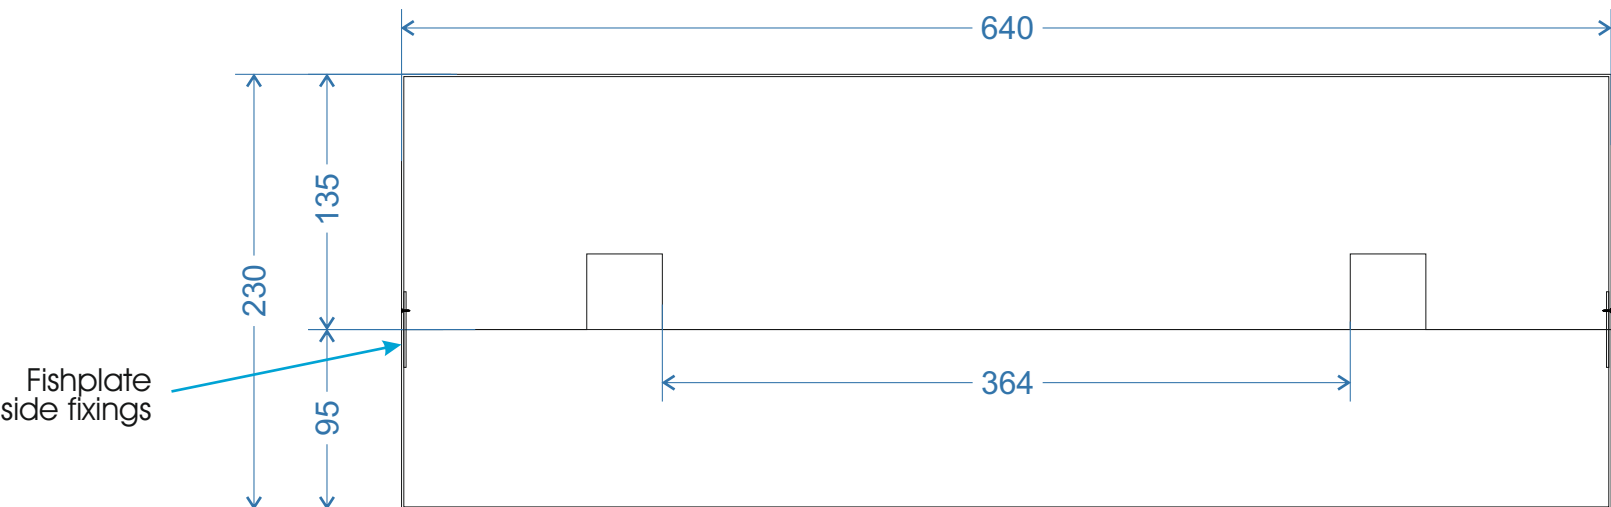

Scale 1:4

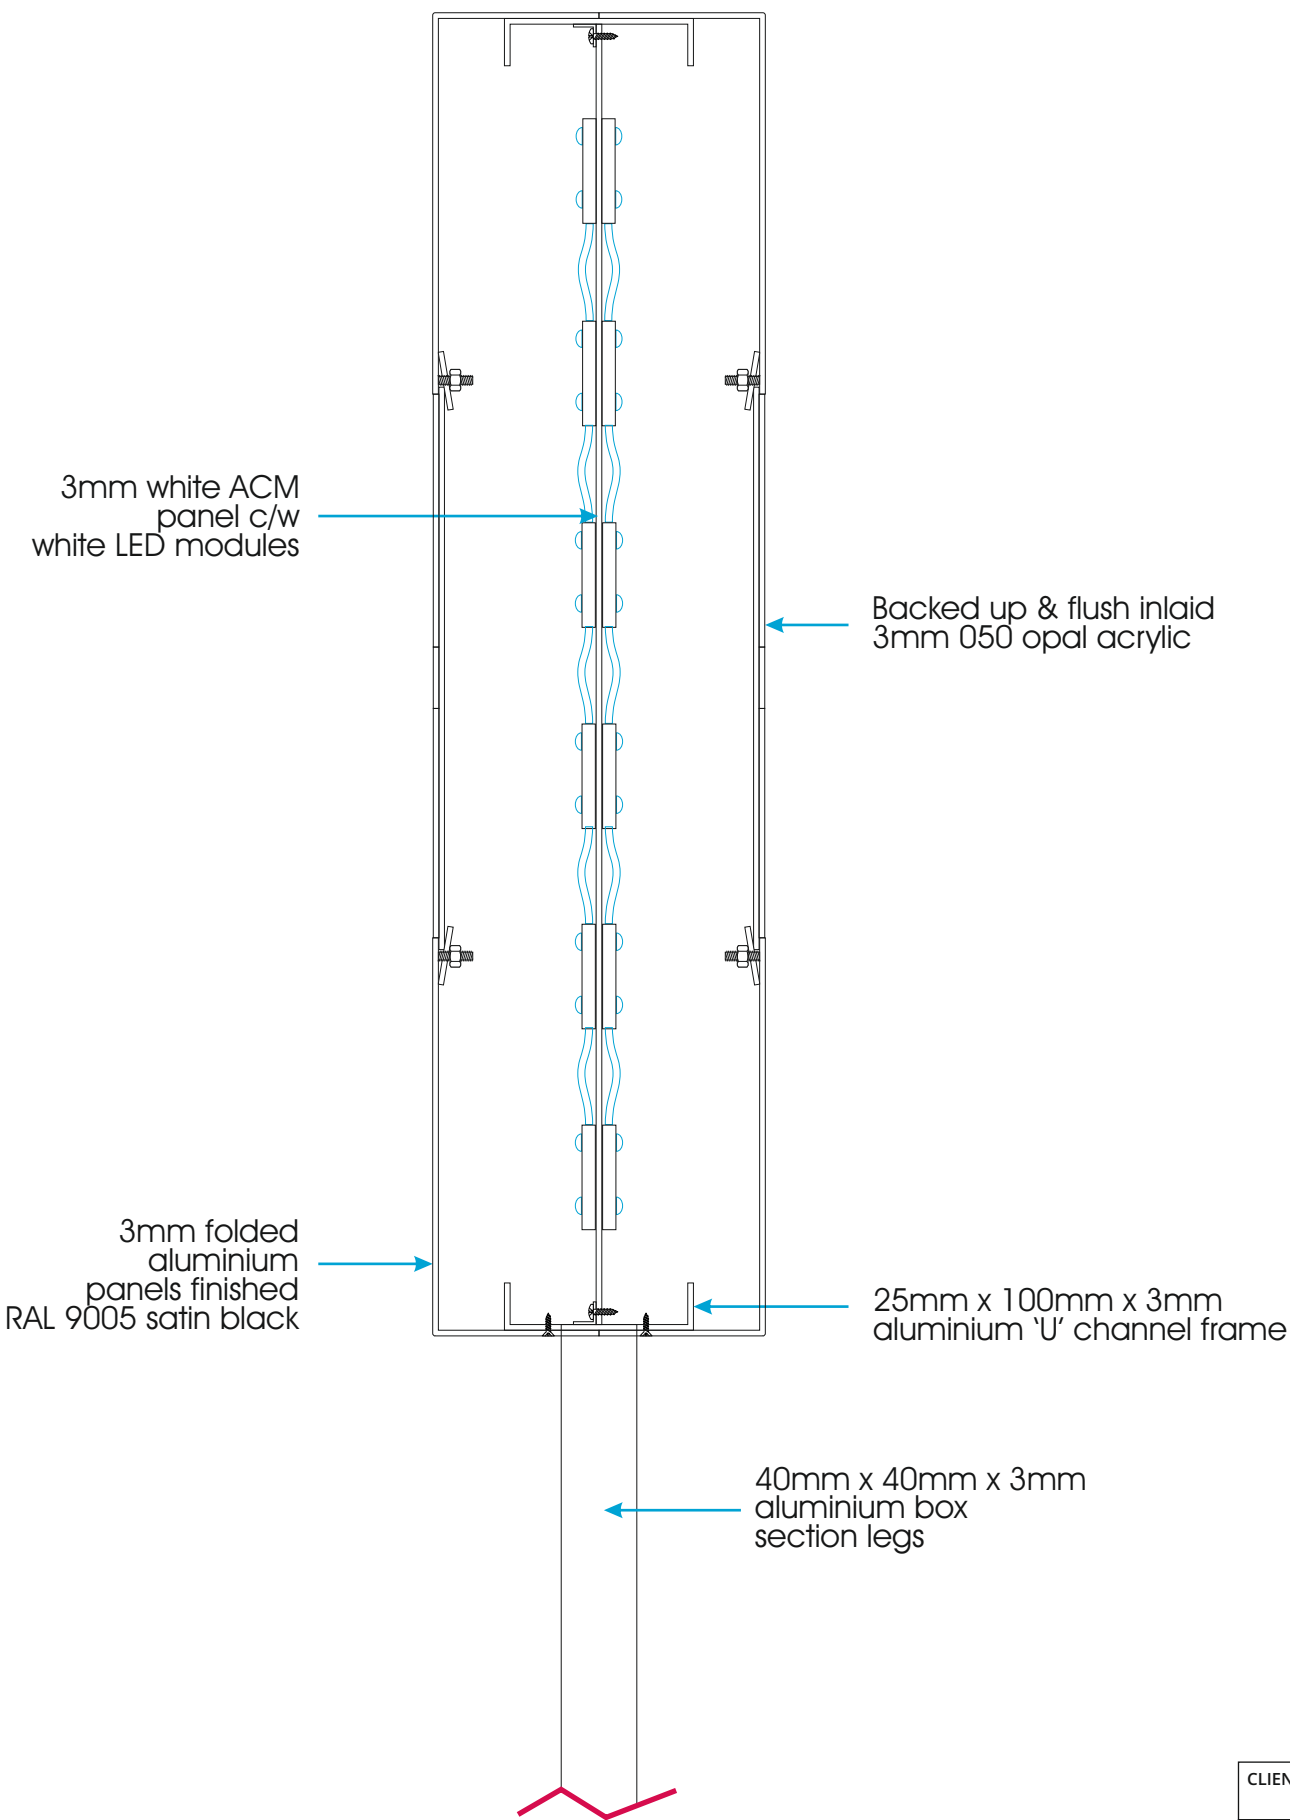

Scale 1:4
Plan view of shroud



RAL 9003
Signal White

RAL 9005
Jet Black

CLIENT: Euro Garages		DRAWING NUMBER:	JOB NO:	DRAWN BY:	REV	DATE	BY	DESCRIPTION
PROJECT: Starbucks Ashton New Rd.		DJ-0221-030	6554	D. Jewkes	A	00.00.20	XX	XXXXXX
					B	00.00.20	XX	XXXXXX
DESCRIPTION: No Entry Post Sign		11.02.21	n/a	a/s @A3	C	00.00.20	XX	XXXXXX
					D	00.00.20	XX	XXXXXX
					E	00.00.20	XX	XXXXXX

All measurements in millimetres unless stated otherwise.



Geeteesigns.com