





Note:
Do Not Scale from this drawing.
Dimensions are to be checked on site.
If in doubt please ask.

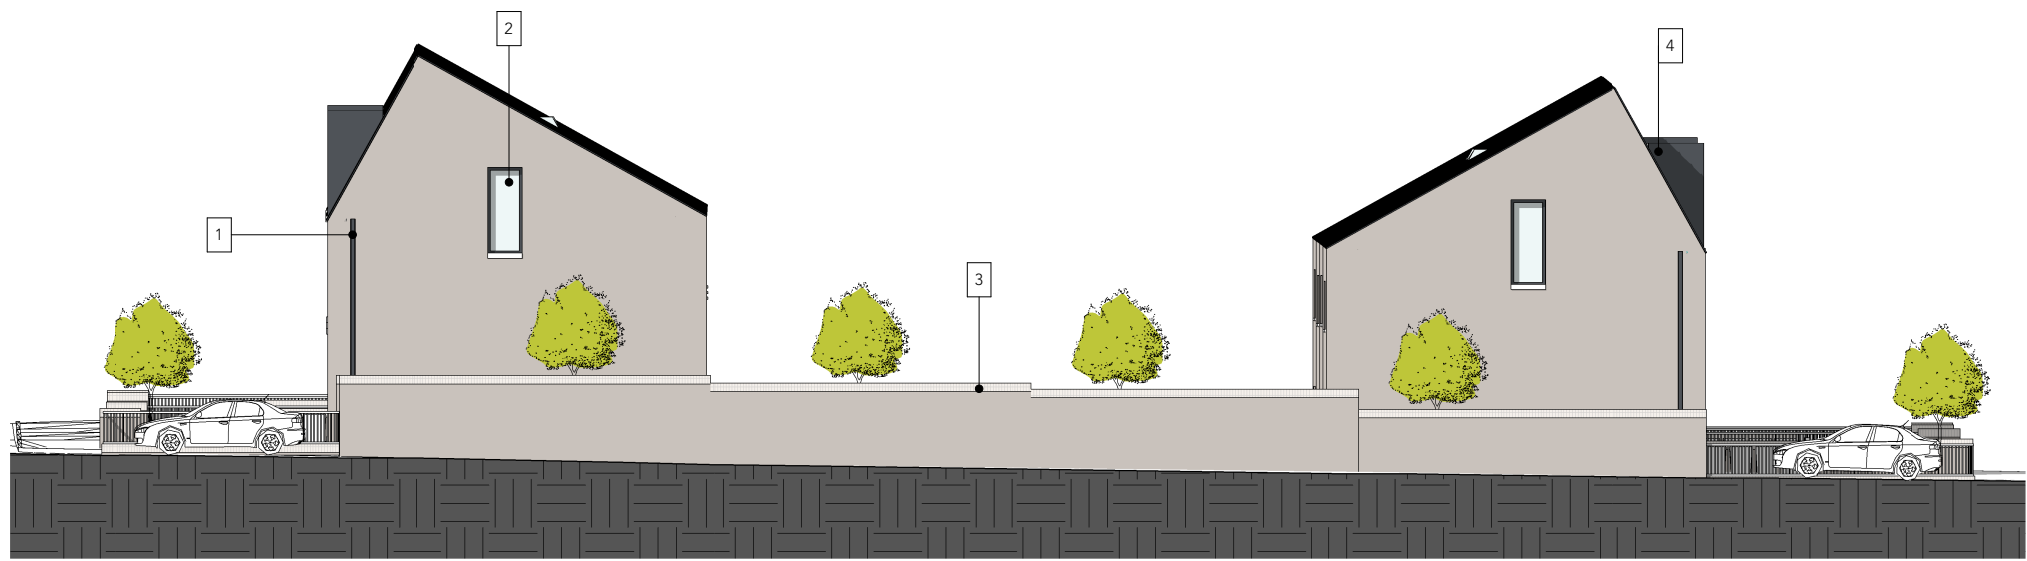

Woodward Pl north
1 : 200

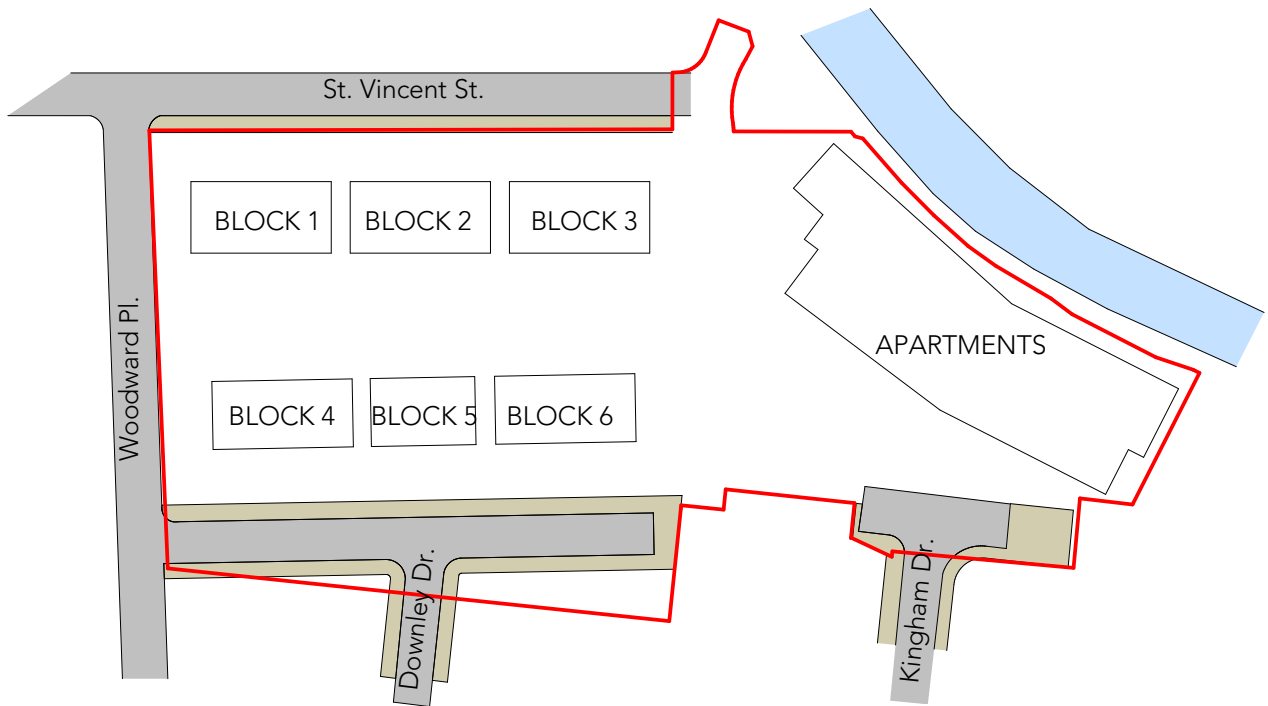

St Vincent Street
1 : 200



New street elevation
1 : 200



Materials Key

- | | |
|----|--|
| 1 | Recessed UPVC drainpipes. Colour to match window frames (RAL 7015) |
| 2 | House window type 3. UPVC - RAL 7015 |
| 3 | Buff brick wall with dark mortar. Topped with buff single soldier course (stretcher bond) with light mortar |
| 4 | Standing seam dormer. Colour to match window frames - RAL 7015 |
| 5 | Timber gate |
| 6 | GRP front door in slate grey to match window frames |
| 7 | Standing seam roof. Colour to match window frames - RAL 7015 |
| 8 | House window type 1 - UPVC - RAL 7015 |
| 9 | House window type 2 - UPVC - RAL 7015 |
| 10 | Recessed UPVC drainpipes. Colour to match window frames (RAL 7015) |
| 11 | Recessed brick detail |
| 12 | Low buff brick wall with dark mortar (bin store). Topped with buff single soldier course (stretcher bond) with light mortar. Driveways detailed as specified by Landscape Architect. |
| 13 | Flat profile carbon steel railings on top of a curb as specified by Landscape Architect. Powder coated to match windows. |

9	07/05/21	OM	Planning
8	09/04/21	OM	STAGE 3
7	31/03/21	OM	STAGE 3 DRAFT
6	29/03/21	MG	Site Plan Key & Scale Bar added
5	18/03/21	OM	General Updates
4	16/03/21	OM	General Updates
3	05/02/21	OM	General Updates
2	16/12/20	IB	STAGE 2 Report
1	04/12/20	IB	WIP issue for review
0			

Rev	Date	Intls	Details
-----	------	-------	---------

© The moral rights of the author are hereby asserted.
This drawing and design is the sole property of Buttress Ltd and must not be reproduced without permission.
Buttress Ltd is Registered in England and Wales: 5363573

greatplaces
HOUSING GROUP

Buttress

41 Bengal Street
Manchester
M4 6AF

T 0161 236 3303
E contact@buttress.net
W www.buttress.net

Project Title	Downley Drive
Client	Great Places
Location	Ancoat - Manchester

Drawing ref Street Elevations

Date	07/05/2021 11:26:59	Scale	As indicated
Checker	Checker	Orig Paper Size	A2

Job No: 8801 Status Planning

Project: Origin: Zone: Level: Type: Disc: Number: Rev:

8801-BA-00-00-DR-A- (05) 001- 9