





COPYRIGHT © ALL RIGHTS RESERVED BY VIKAS ALYAS LTD. DO NOT SCALE FROM DRAWING. DRAWING INDICATES DESIGN INTENT ONLY. REPORT ANY DISCREPANCIES TO CLIENT / VA LTD. NOT TO BE USED FOR CONSTRUCTION UNLESS STATED SO. TO BE READ IN CONJUNCTION WITH OTHER DRAWINGS OR SPECIFICATION WHERE PROVIDED.

No.	Description	Date
P1	Issue to Planning	02.04.2021

PROJECT		ADDRESS		CLIENT		
Single storey rear extension		2030_37 Kingsway Manchester M19 2BZ		Miss Neseam Younis		
Manchester City Council	PURPOSE OF ISSUE Planning	SHEET	3D Impression	Date	Project number	Scale (@ A3)
				09.03.2021	2030	
				Drawn by VA	DRAWING NUMBER	
				Checked by VA	A105	REV P1

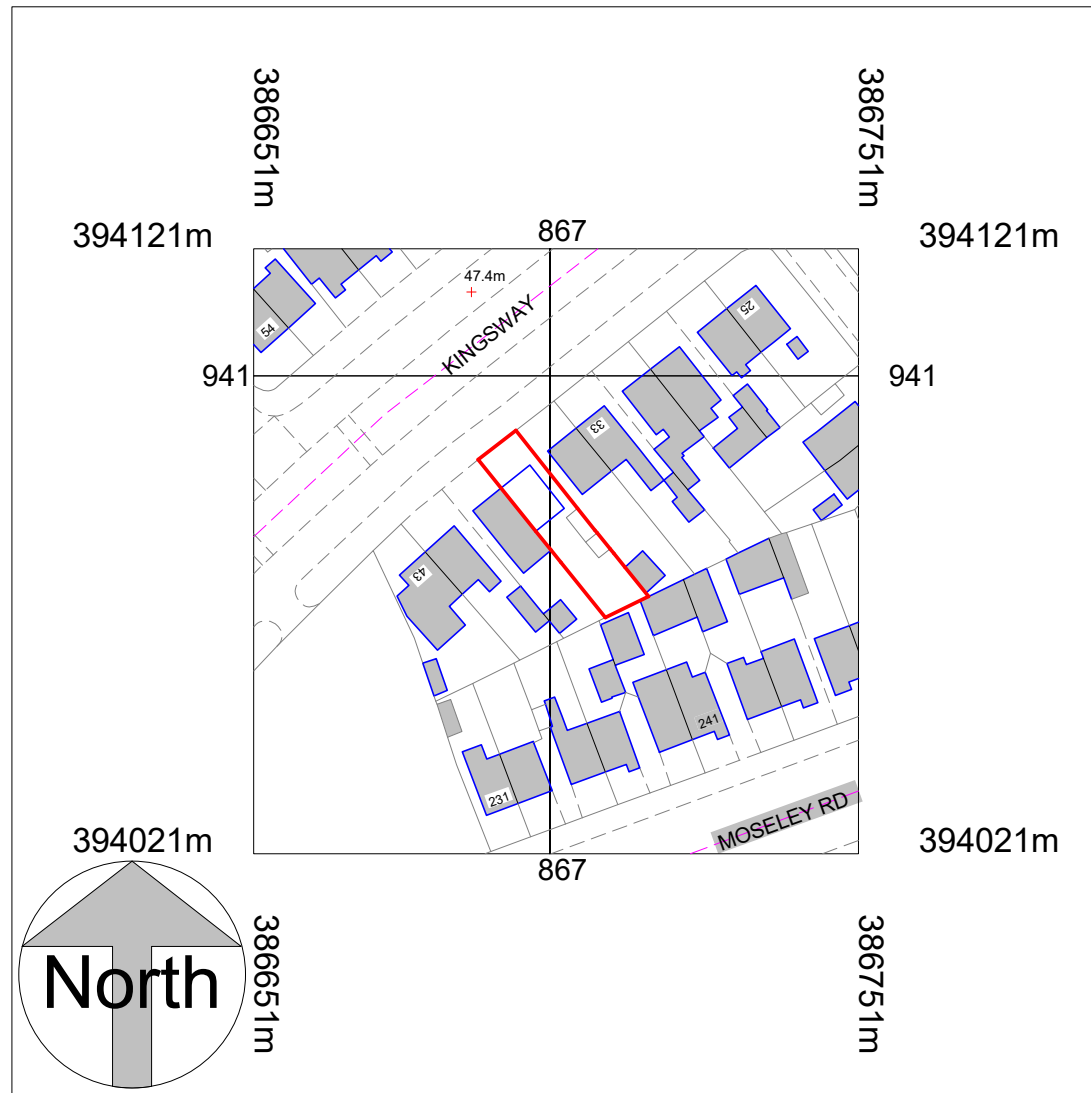

Location Plan
1 : 1250

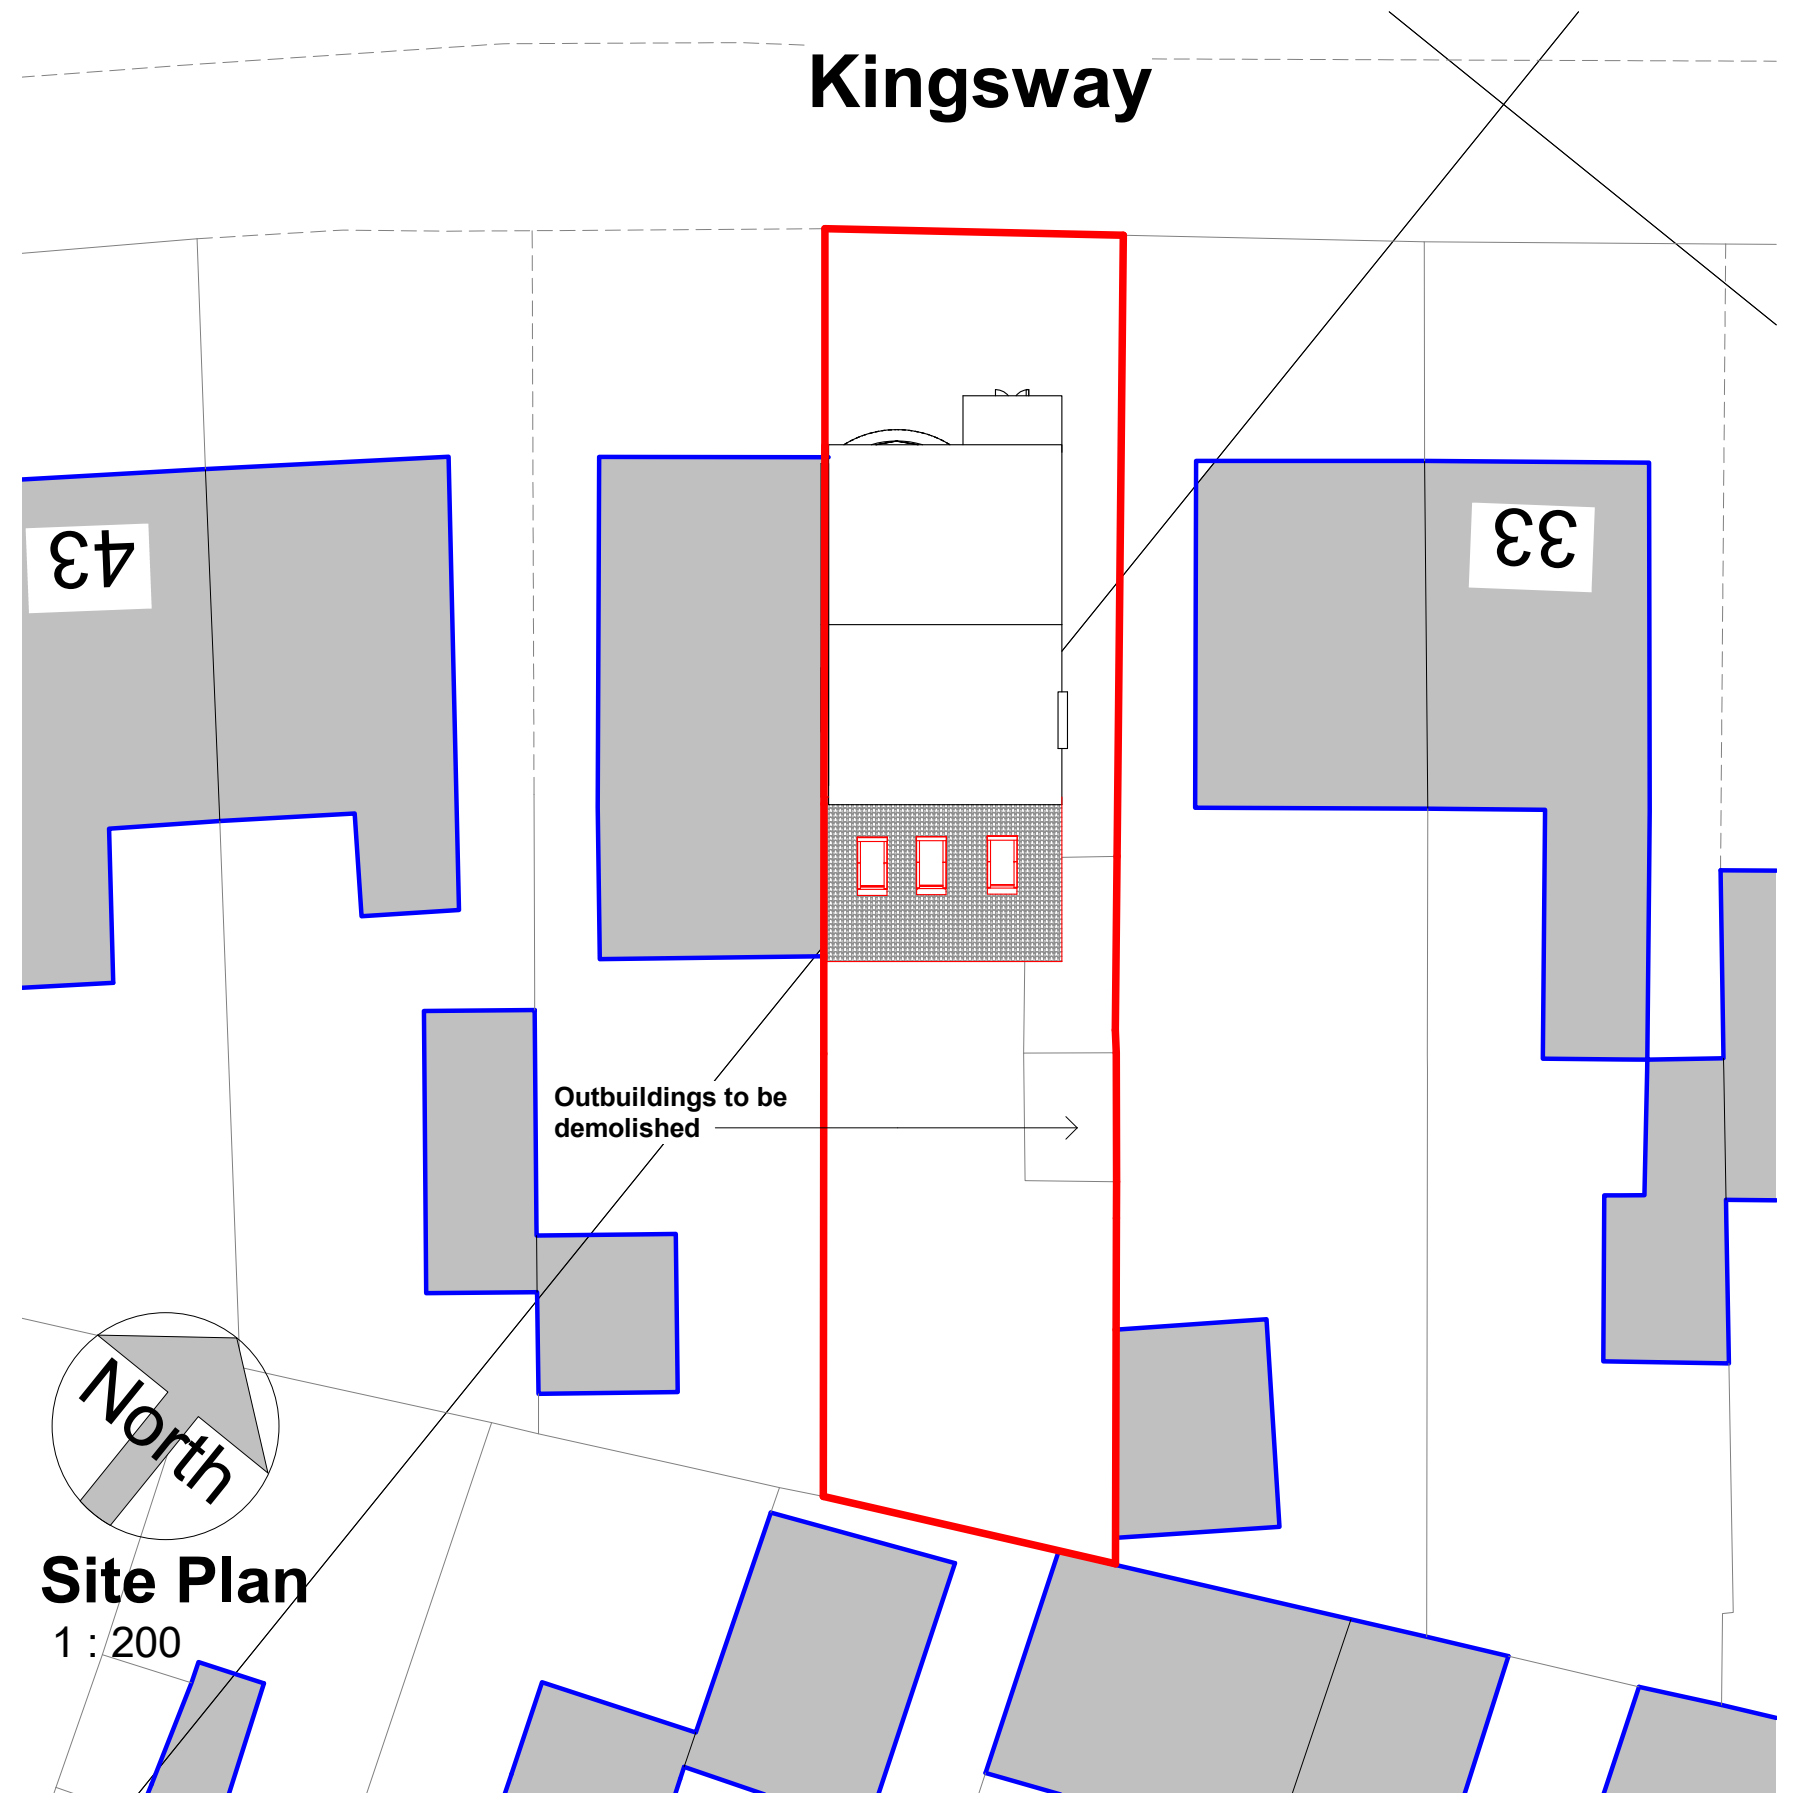


Site Plan
1 : 200

COPYRIGHT © ALL RIGHTS RESERVED BY VIKAS ALYAS LTD. DO NOT SCALE FROM DRAWING. DRAWING INDICATES DESIGN INTENT ONLY. REPORT ANY DISCREPANCIES TO CLIENT / VA LTD. NOT TO BE USED FOR CONSTRUCTION UNLESS STATED SO. TO BE READ IN CONJUNCTION WITH OTHER DRAWINGS OR SPECIFICATION WHERE PROVIDED.


No.	Description	Date
P1	Issue to Planning	02.04.2021

PROJECT	ADDRESS
Single storey rear extension	2030_37 Kingsway Manchester M19 2BZ
Manchester City Council	PURPOSE OF ISSUE
	Planning

SHEET	CLIENT
Location and Site Plan	Miss Neseam Younis
	Date 09.03.2021
	Project number 2030
	Scale (@ A3) As indicated
	Drawn by VA
	DRAWING NUMBER
	A101
	Checked by VA
	REV
	P1

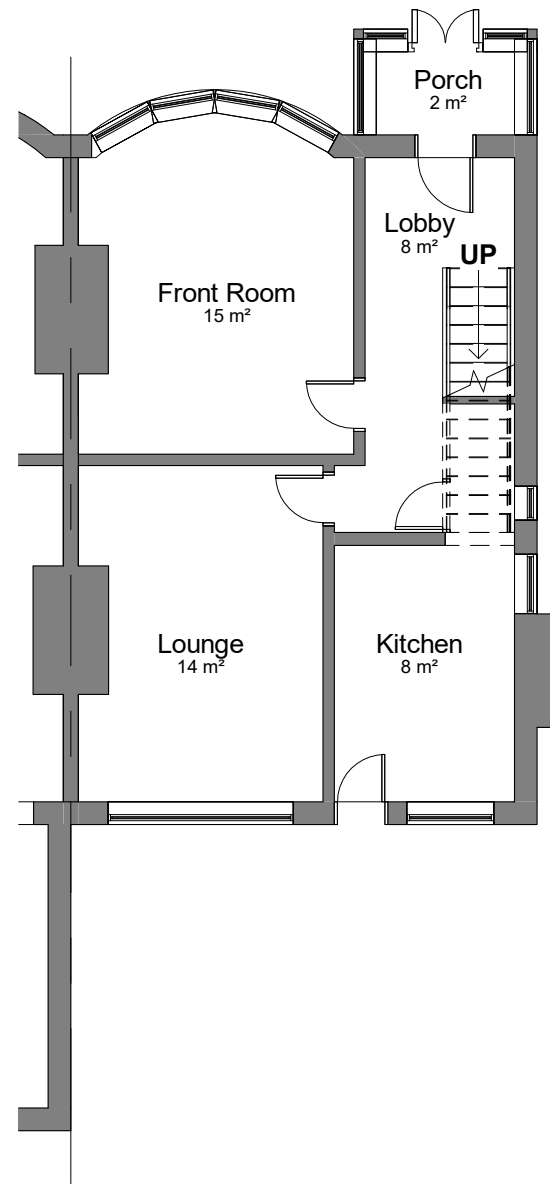

00-E-Ground Floor
1 : 100

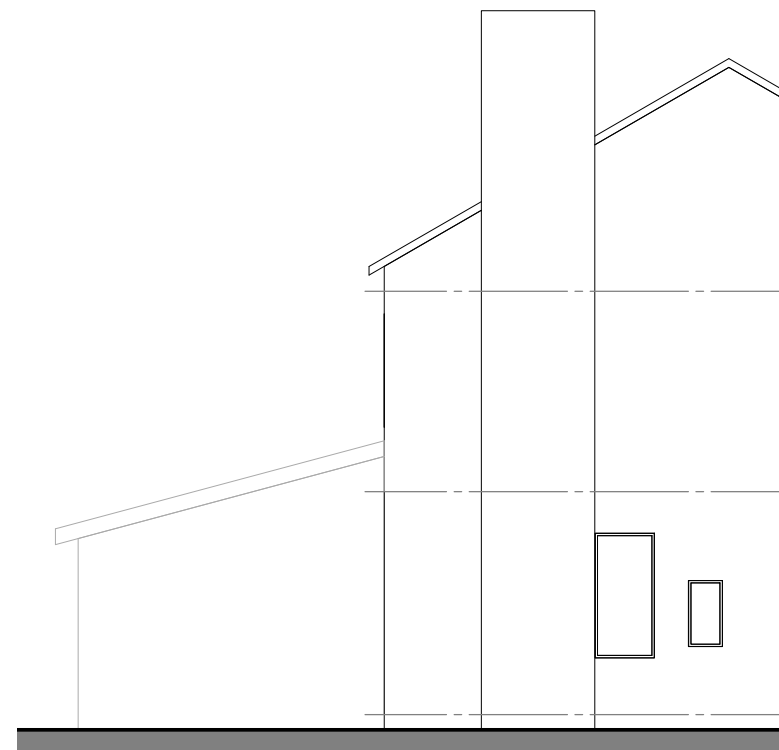

01-E-Elevation
1 : 100




02-E-Elevation
1 : 100


COPYRIGHT © ALL RIGHTS RESERVED BY VIKAS ALYAS LTD. DO NOT SCALE FROM DRAWING. DRAWING INDICATES DESIGN INTENT ONLY. REPORT ANY DISCREPANCIES TO CLIENT / VA LTD. NOT TO BE USED FOR CONSTRUCTION UNLESS STATED SO. TO BE READ IN CONJUNCTION WITH OTHER DRAWINGS OR SPECIFICATION WHERE PROVIDED.

No.	Description	Date
P1	Issue to Planning	02.04.2021

PROJECT		ADDRESS		CLIENT		
Single storey rear extension		2030_37 Kingsway Manchester M19 2BZ		Miss Neseam Younis		
		SHEET		Date 09.03.2021	Project number 2030	Scale (@ A3) 1 : 100
Manchester City Council		PURPOSE OF ISSUE Planning		Drawn by VA	DRAWING NUMBER	
		Existing Plans		Checked by VA	A102	REV P1

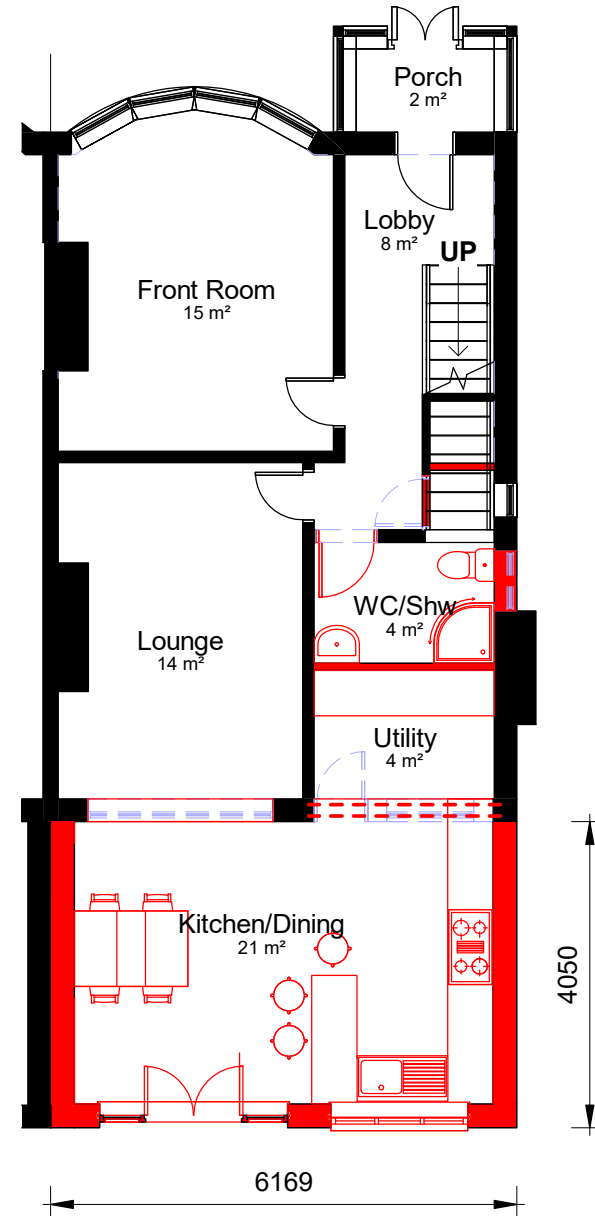

00-P-Ground Floor
1 : 100

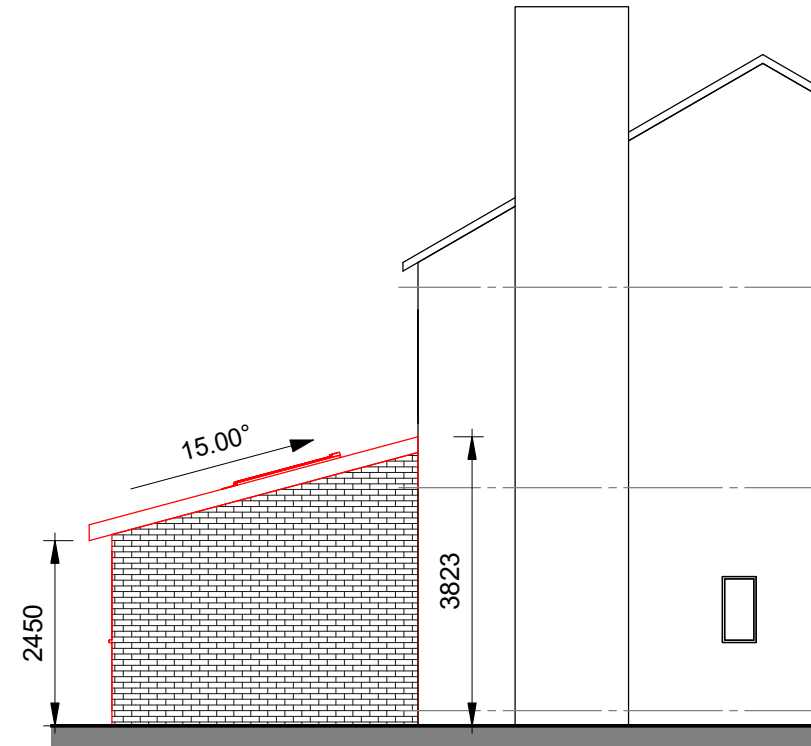

01-P-Elevation
1 : 100




02-P-Elevation
1 : 100

COPYRIGHT © ALL RIGHTS RESERVED BY VIKAS ALYAS LTD. DO NOT SCALE FROM DRAWING. DRAWING INDICATES DESIGN INTENT ONLY. REPORT ANY DISCREPANCIES TO CLIENT / VA LTD. NOT TO BE USED FOR CONSTRUCTION UNLESS STATED SO. TO BE READ IN CONJUNCTION WITH OTHER DRAWINGS OR SPECIFICATION WHERE PROVIDED.

No.	Description	Date
P1	Issue to Planning	02.04.2021

PROJECT		ADDRESS		CLIENT		
Single storey rear extension		2030_37 Kingsway Manchester M19 2BZ		Miss Neseam Younis		
Manchester City Council	PURPOSE OF ISSUE Planning	SHEET	Proposed Plans	Date 09.03.2021	Project number 2030	Scale (@ A3) 1 : 100
				Drawn by VA	DRAWING NUMBER	
				Checked by VA	A103	REV P1

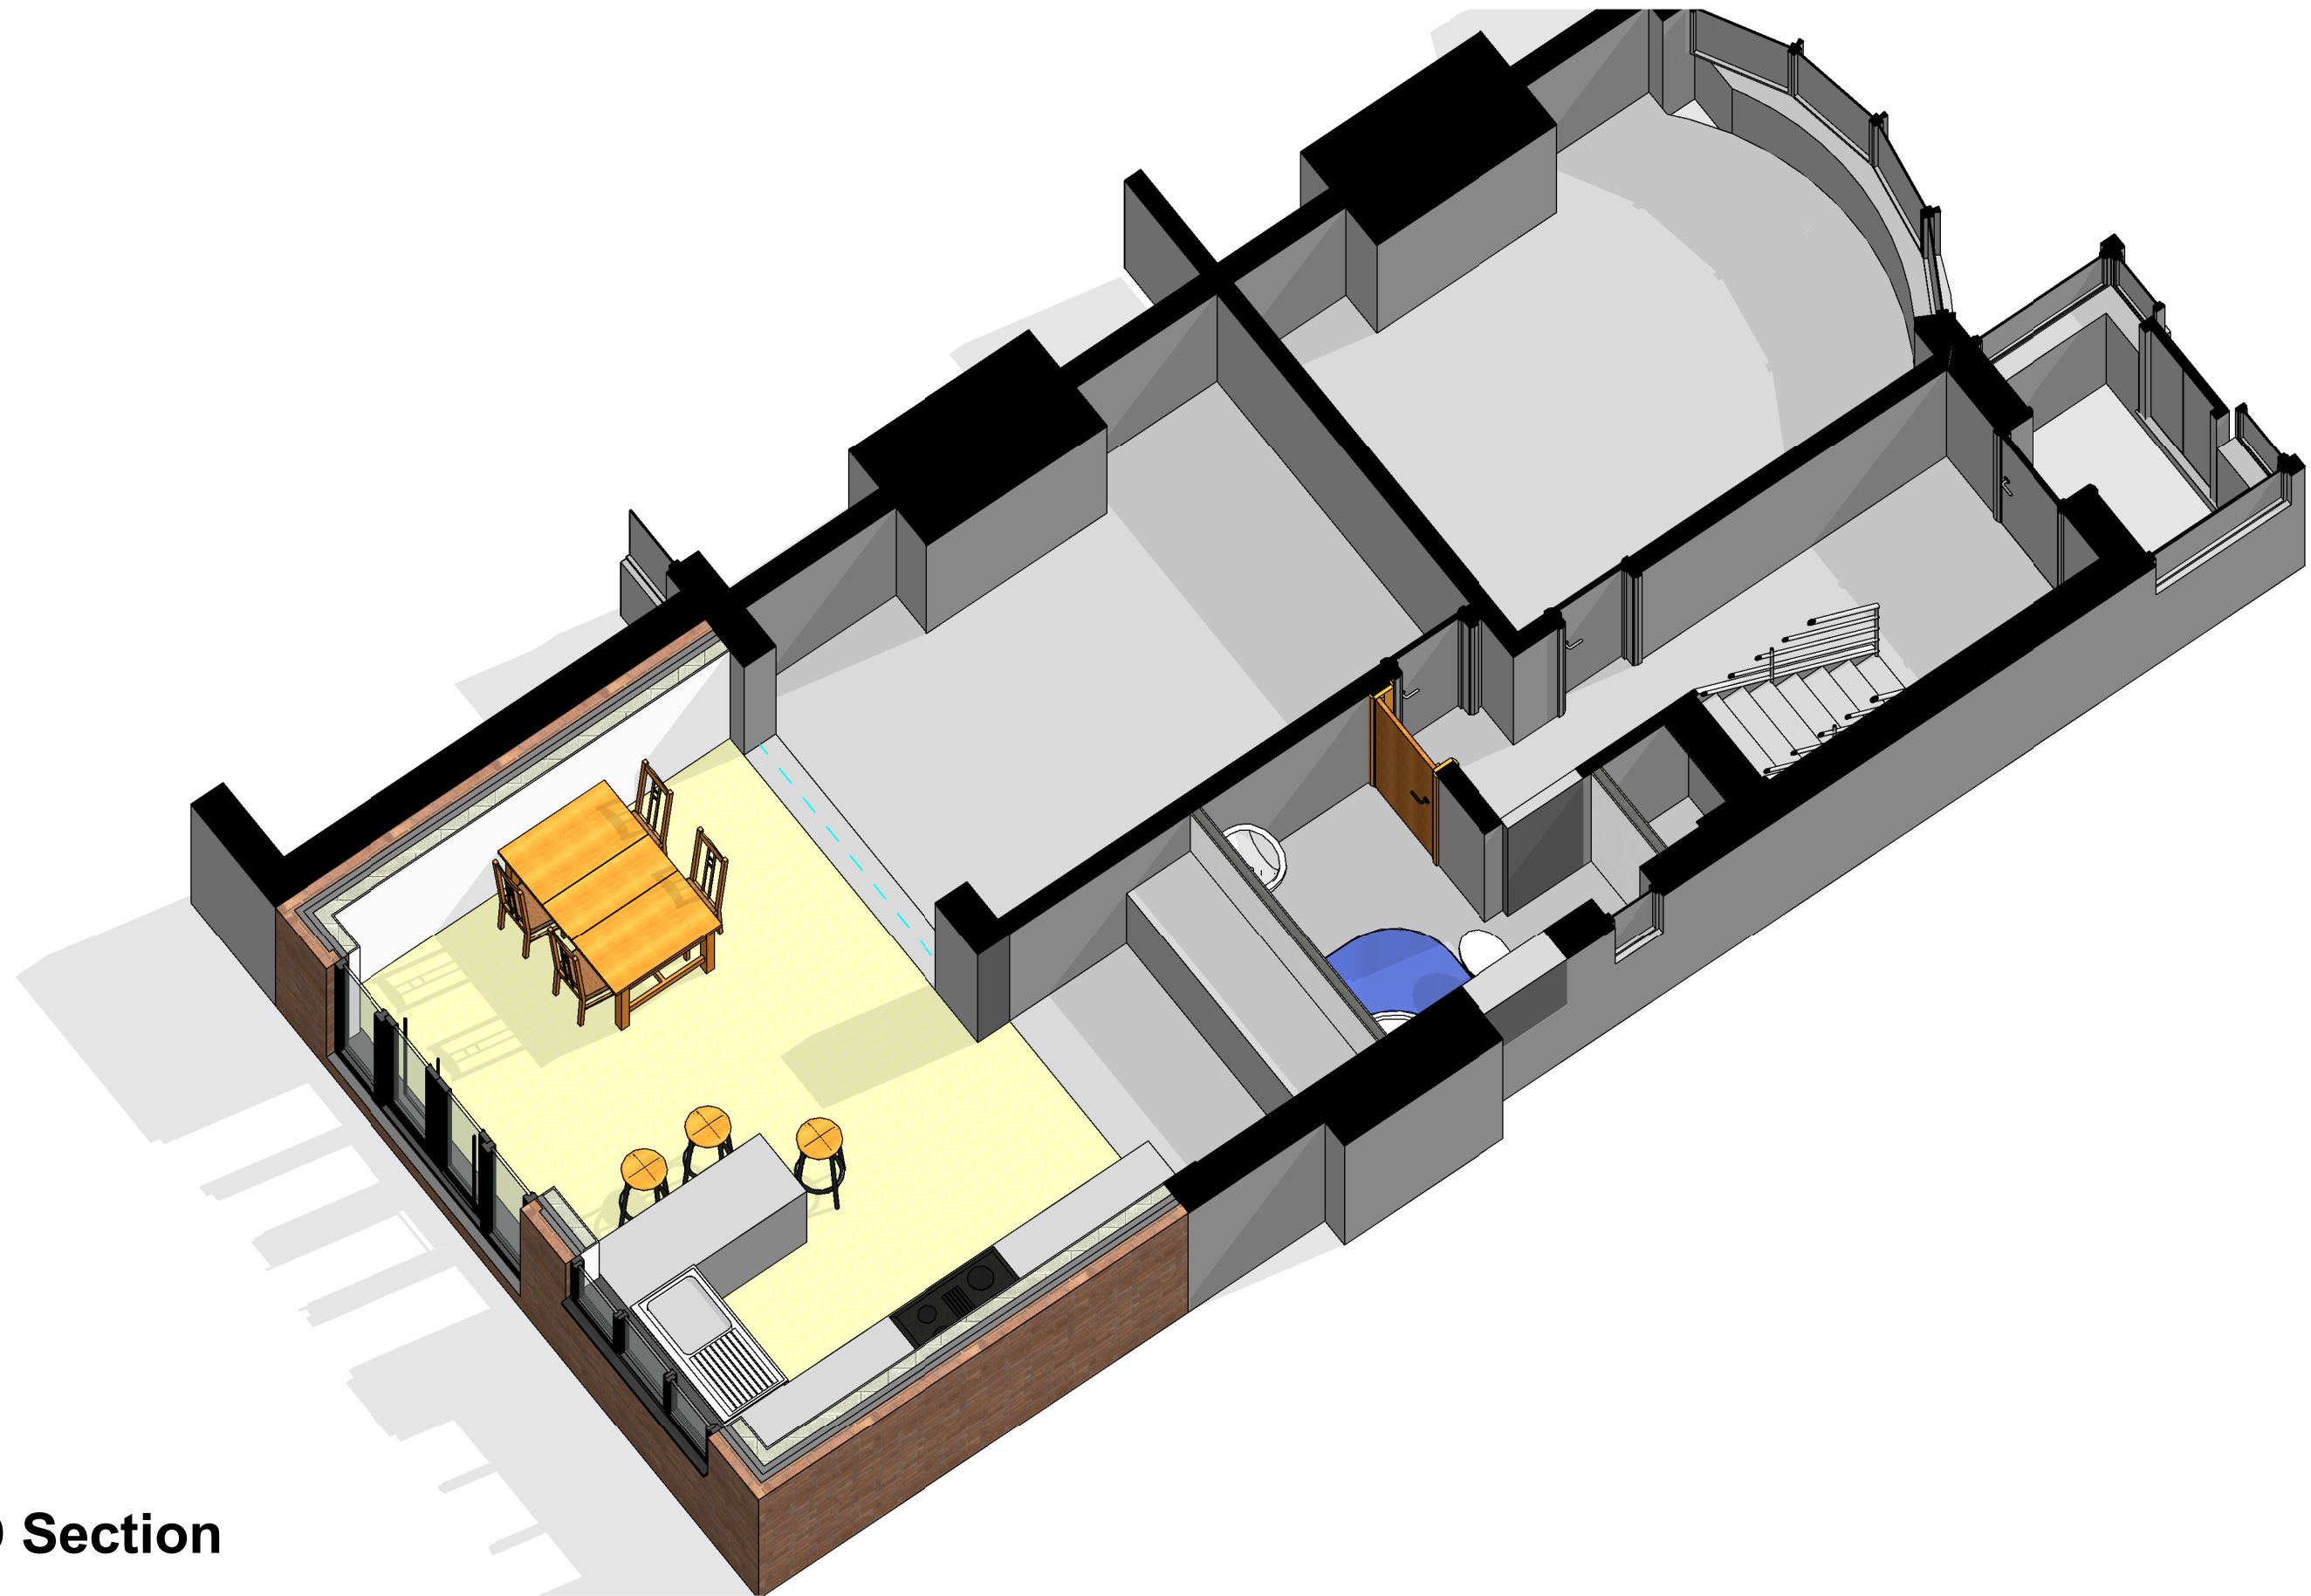

3D Section

COPYRIGHT © ALL RIGHTS RESERVED BY VIKAS ALYAS LTD. DO NOT SCALE FROM DRAWING. DRAWING INDICATES DESIGN INTENT ONLY. REPORT ANY DISCREPANCIES TO CLIENT / VA LTD. NOT TO BE USED FOR CONSTRUCTION UNLESS STATED SO. TO BE READ IN CONJUNCTION WITH OTHER DRAWINGS OR SPECIFICATION WHERE PROVIDED.

No.	Description	Date

PROJECT		ADDRESS		CLIENT				
Single storey rear extension		2030_37 Kingsway Manchester M19 2BZ		Miss Neseam Younis				
		SHEET		Date 09.03.2021	Project number 2030	Scale (@ A3)		
Manchester City Council				PURPOSE OF ISSUE Planning	3D Section	Drawn by VA	DRAWING NUMBER A104	REV
				Checked by VA				