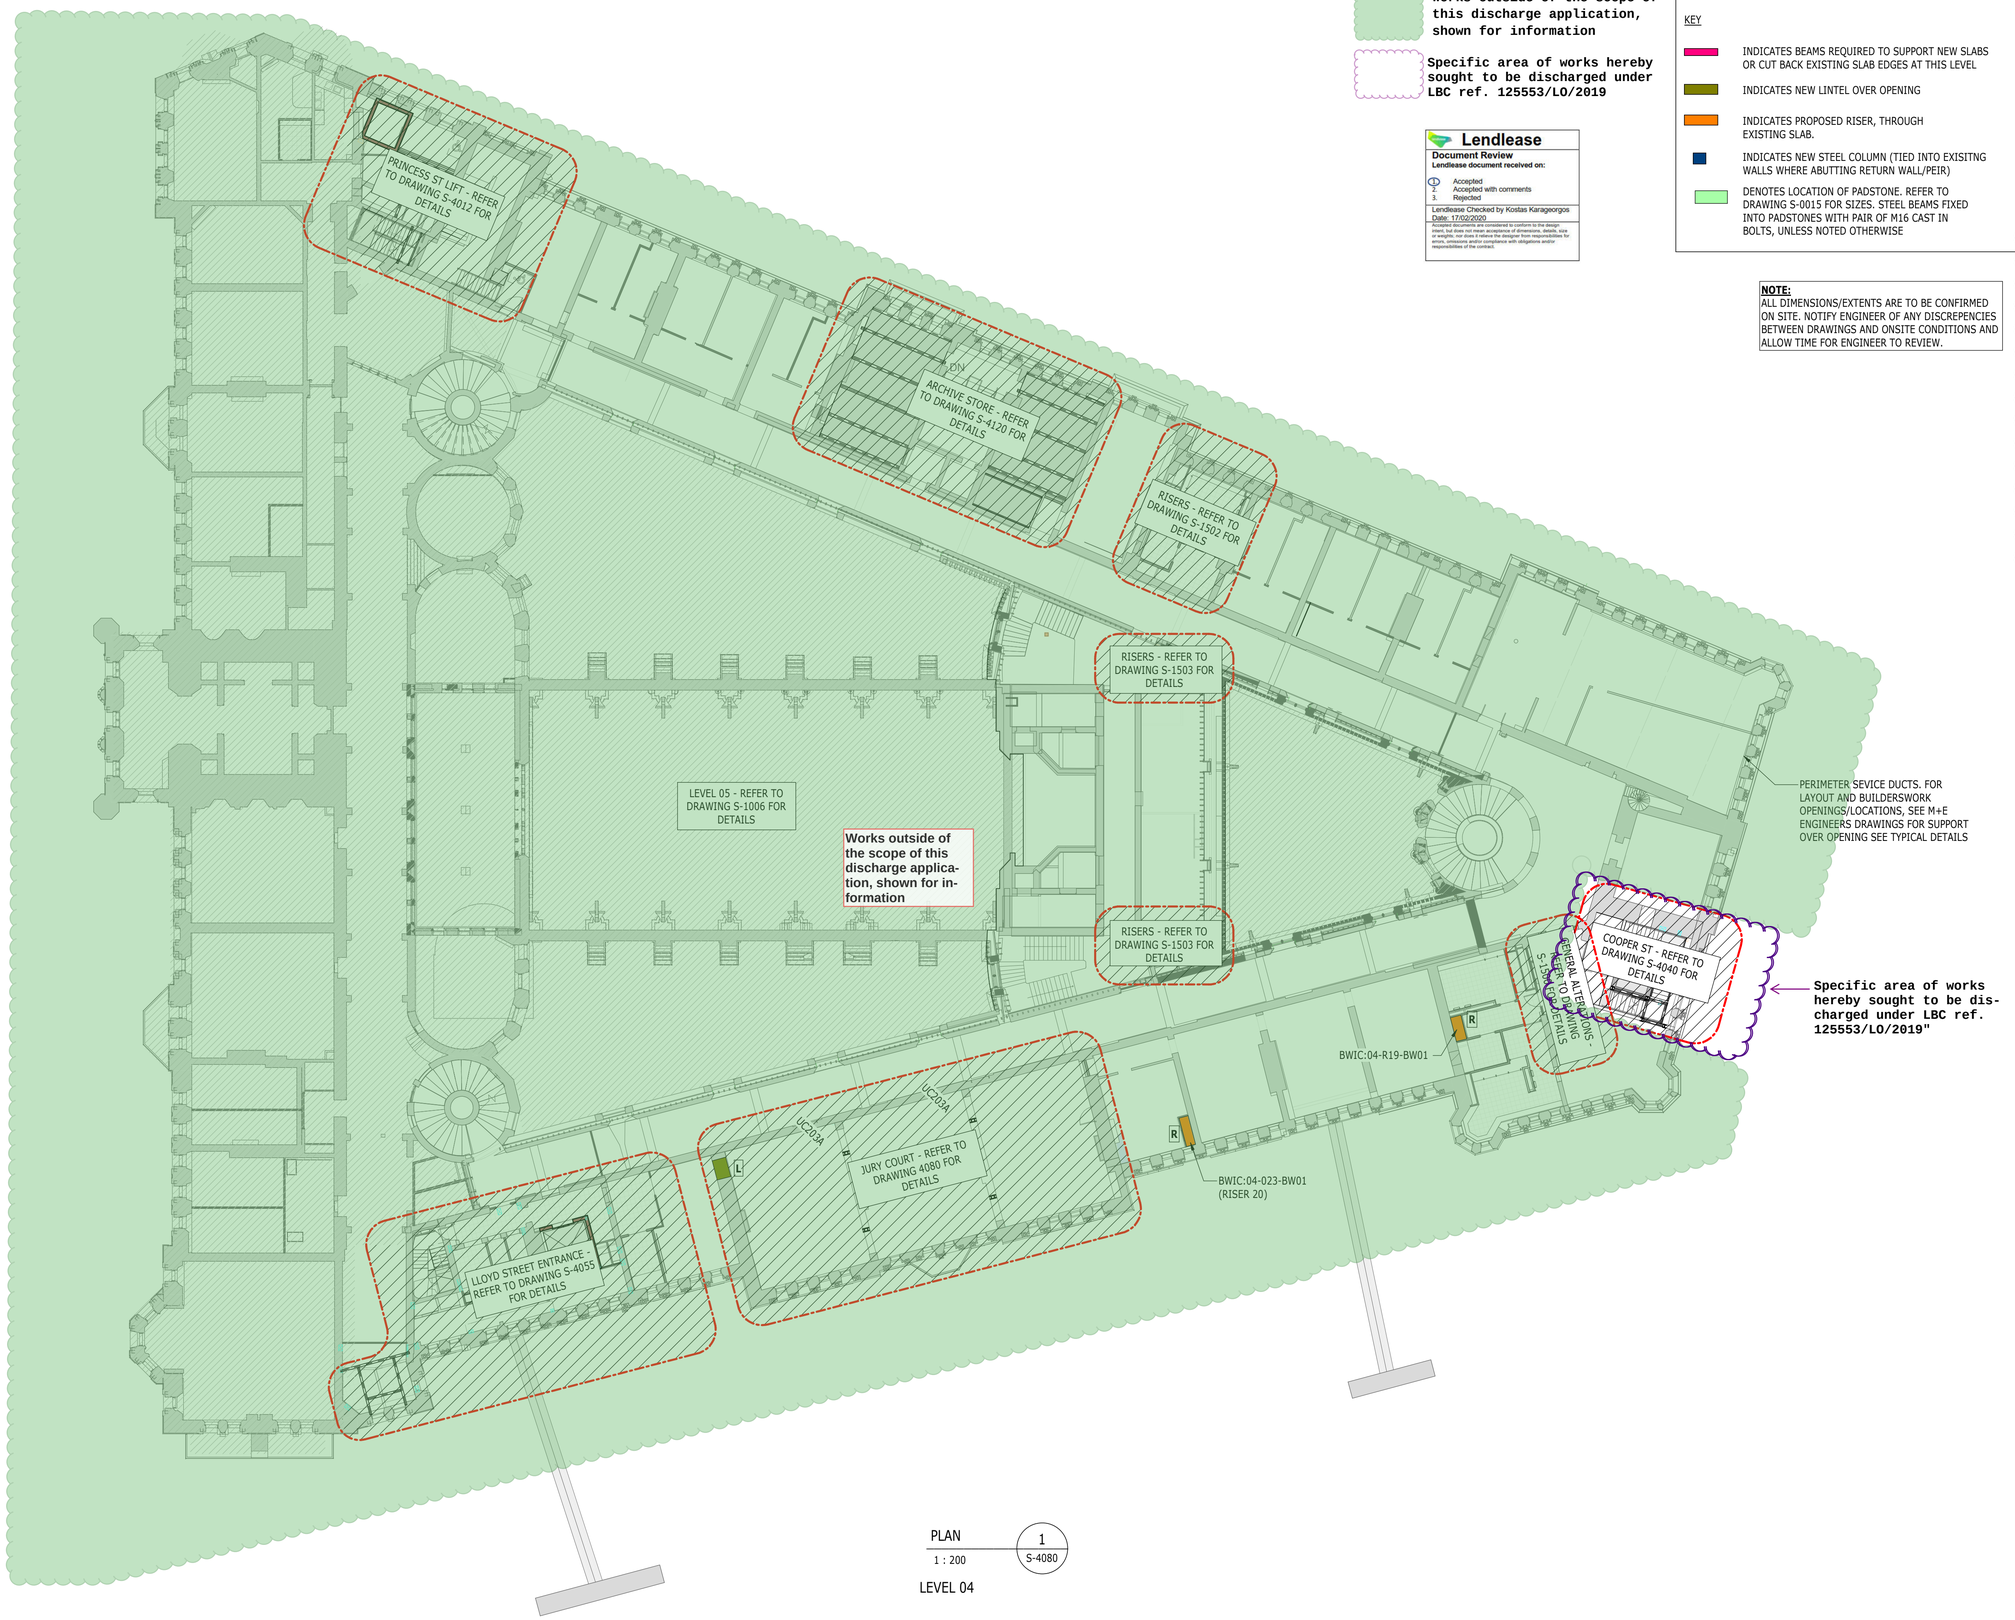


PLAN 1 (S-4080)

1 : 200

LEVEL 04

Works outside of the scope of this discharge application, shown for information

Specific area of works hereby sought to be discharged under LBC ref. 125553/LO/2019

Lendlease
Document Review
Lendlease document received on:
1. Accepted
2. Accepted with comments
3. Rejected

Lendlease Checked by Kostas Karageorgos
Date: 17/02/2020
Accepted documents are considered to conform to the design intent, but does not mean acceptance of dimensions, details, size or weights; nor does it relieve the designer from responsibilities for errors, omissions and/or compliance with obligations and/or responsibilities of the contract.

KEY

- INDICATES BEAMS REQUIRED TO SUPPORT NEW SLABS OR CUT BACK EXISTING SLAB EDGES AT THIS LEVEL
- INDICATES NEW LINTEL OVER OPENING
- INDICATES PROPOSED RISER, THROUGH EXISTING SLAB.
- INDICATES NEW STEEL COLUMN (TIED INTO EXISITNG WALLS WHERE ABUTTING RETURN WALL/PEIR)
- DENOTES LOCATION OF PADSTONE. REFER TO DRAWING S-0015 FOR SIZES. STEEL BEAMS FIXED INTO PADSTONES WITH PAIR OF M16 CAST IN BOLTS, UNLESS NOTED OTHERWISE

NOTE:
ALL DIMENSIONS/EXTENTS ARE TO BE CONFIRMED ON SITE. NOTIFY ENGINEER OF ANY DISCREPENCIES BETWEEN DRAWINGS AND ONSITE CONDITIONS AND ALLOW TIME FOR ENGINEER TO REVIEW.

Scale Bars to be used as guidance only - refer to sheet size below

1:100	mm	1000	3000	5000	7000		
1:200	mm	5000	8000	12000	16000		
1:500	M	5	15	25	35		
1:1250	M	10	30	50	70	90	

NOTES

1. FOR GENERAL NOTES, SEE DRAWING S-00010
2. FOR STEEL AND PADSTONE REFERENCES, SEE SCHEDULES ON DRAWINGS S-00015/S-00016
3. DRAWINGS TO BE READ IN CONJUNCTION WITH ARCHITECTS DRAWINGS AND M&E ENGINEERS DRAWINGS
4. DRAWING TO BE READ IN CONJUNCTION WITH STRUCTURAL SPECIFICATION
5. ALL LEVELS AND SETTING OUT TO BE CONFIRMED BY ARCHITECT
6. ALL REINFORCED CONCRETE TO BE C30/37 UNO.
7. ALL CONCRETE BLINDING AND MASS CONCRETE TO BE GEN 1, UNO.
8. ALL REINFORCEMENT TO BE GRADE 500 TO BS4449
9. STEELWORK:
 INTERNAL: GENERAL SECTIONS AND PLATES S275JR, HOLLOW SECTIONS S355JRH
 EXTERNAL: GENERAL SECTIONS AND PLATES S275J0, HOLLOW SECTIONS S355JOH
 ALL EXTERNAL STEELWORK TO BE GALVANISED. ALL INTERNAL STEELWORK TO BE PAINTED, AND SUITABLE FOR ENVIRONMENT CATEGORY C2, UNO (SEE STRUCTURAL SPECIFICATION)
10. FOR REINFORCEMENT QUANTITIES REFERENCE DOCUMENT OTH-RAM-TH-XX-SCH-S-0017
11. FOR MASONRY NOTES, SEE DRAWING S-0010
12. FOR NEW LINTEL DETAILS, SEE DRAWING OTH-RAM-TH-XX-DWG-S-5000

- FOR TYPICAL PLINTH DETAILS REFER TO DRAWING S-4068
- FOR TYPICAL LINTEL DETAIL REFER TO DRAWING S-5000
- FOR TYPICAL TRENCH DETAILS REFER TO DRAWING S-4068
- FOR TYPICAL PAD FOUNDATION DETAIL REFER TO DRAWING S-5001
- FOR EXISTING SLAB EDGE MODIFICATION DETAIL REFER TO DRAWING S-4068
- FOR NEW GROUND BEARING SLAB DETAIL REFER TO DRAWING S-4068
- FOR TYPICAL RISER DETAILS REFER TO DRAWING S-5000, S-5004, S-5005
- ALL BEAMS ARE SHOWN AS U/S OF SLAB

PERIMETER SEVICE DUCTS. FOR LAYOUT AND BUILDERSWORK OPENINGS/LOCATIONS, SEE M+E ENGINEERS DRAWINGS FOR SUPPORT OVER OPENING SEE TYPICAL DETAILS

ISSUE	DATE	APPROVED	DRAWN	DESCRIPTION
T02	14/02/ 2020	PM	JP	GENERAL NOTES UPDATE, AS CLOUDED
T01	30/08/ 2019	PM	JP	STAGE 4 ISSUE

OUR TOWN HALL PROJECT
RAMBOLL
www.ramboll.co.uk
Arkwright House, Parsonage, Manchester M3 2LF
+44 (0) 161 827 1890
www.Ramboll.com

PROJECT STATUS	STAGE 4
CLIENT	MANCHESTER CITY COUNCIL
PROJECT	OUR TOWN HALL PROJECT
DRAWING TITLE	LEVEL 04 GENERAL ARRANGEMENT
SIZE & SCALE	A1: @1:200
DRAWING STATUS	D2 - TENDER
JOB NUMBER	1620003165
DRAWING NO.	OTH-RAM-TH-04-DWG-S-1005
REV	T02

14/02/2020 16:38:32