

This drawing (or any part thereof) is not to be copied, transmitted or disclosed to any third party or unauthorised person without the prior written consent of MECHA Works Ltd.

This Drawing is to be read in coincidence with all other relevant drawings prepared by consultants and sub-contractors.

Do not scale from this document. Work only in accordance to printed dimensions.

Report any discrepancies to the drawing author or representatives thereof.


© ALL RIGHTS RESERVED. no part of this drawing may be reproduced or transmitted in any form or by any means without the written consent of the copyright holder.

Once printed & distributed this document is assumed 'Uncontrolled'.








Key

- 1 Brick to match existing
- 2 External Double doors
- 3 Single top-hung glazed window
- 4 Velux Style Rooflights
- 5 Concrete roof tiles to match existing

Party Wall Boundary

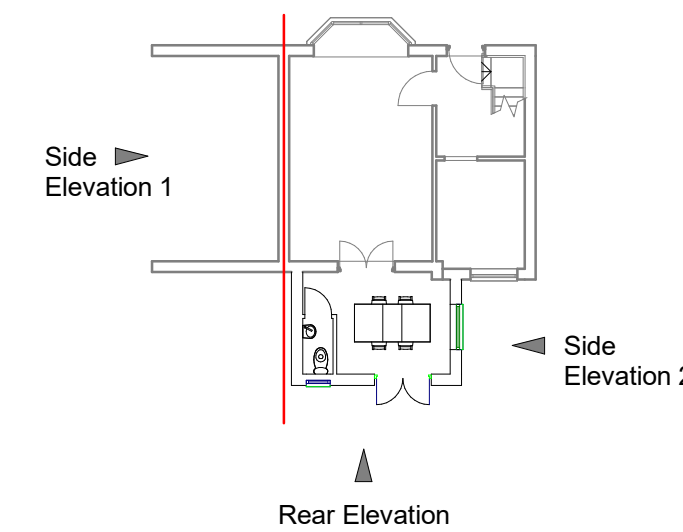

7 Elevation Keys
1 : 200

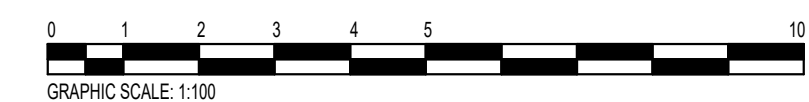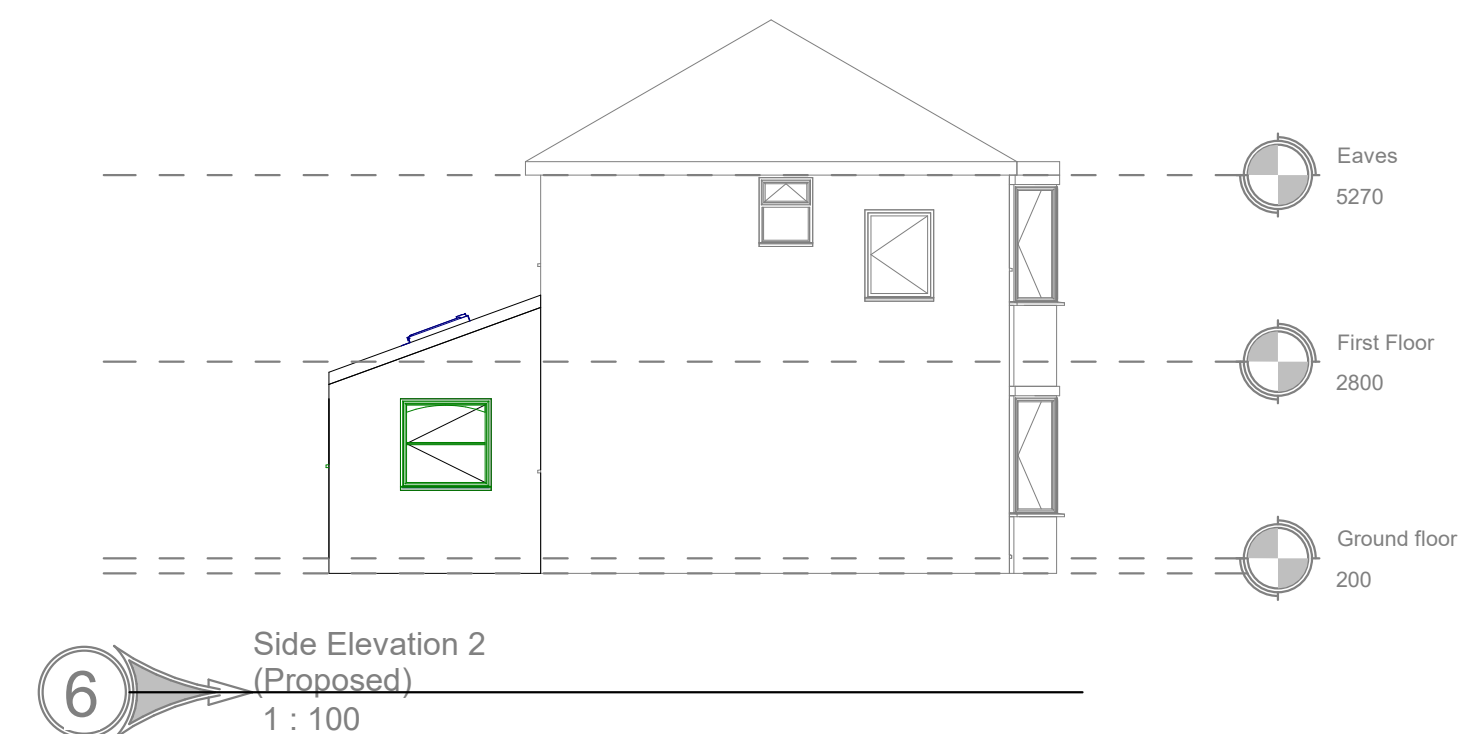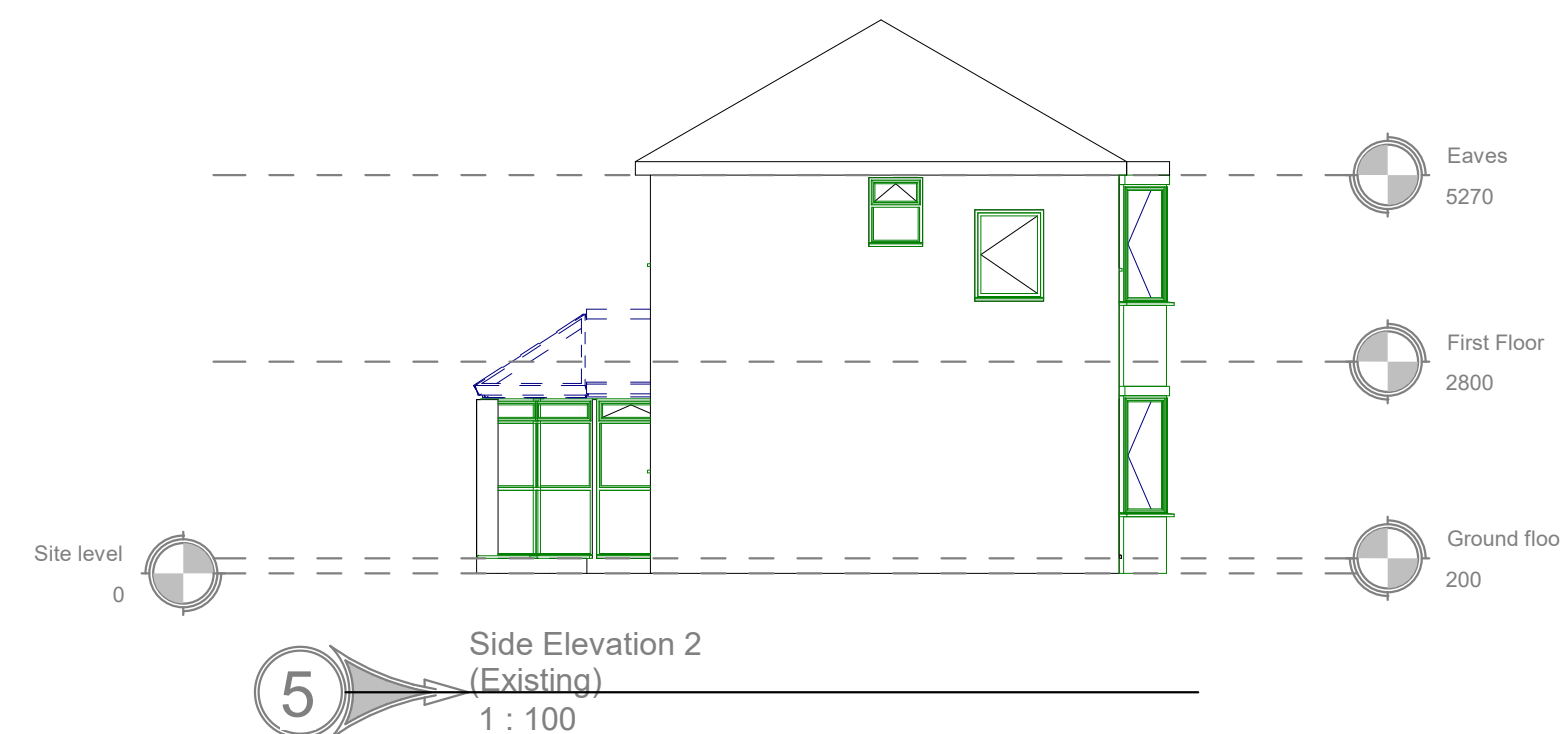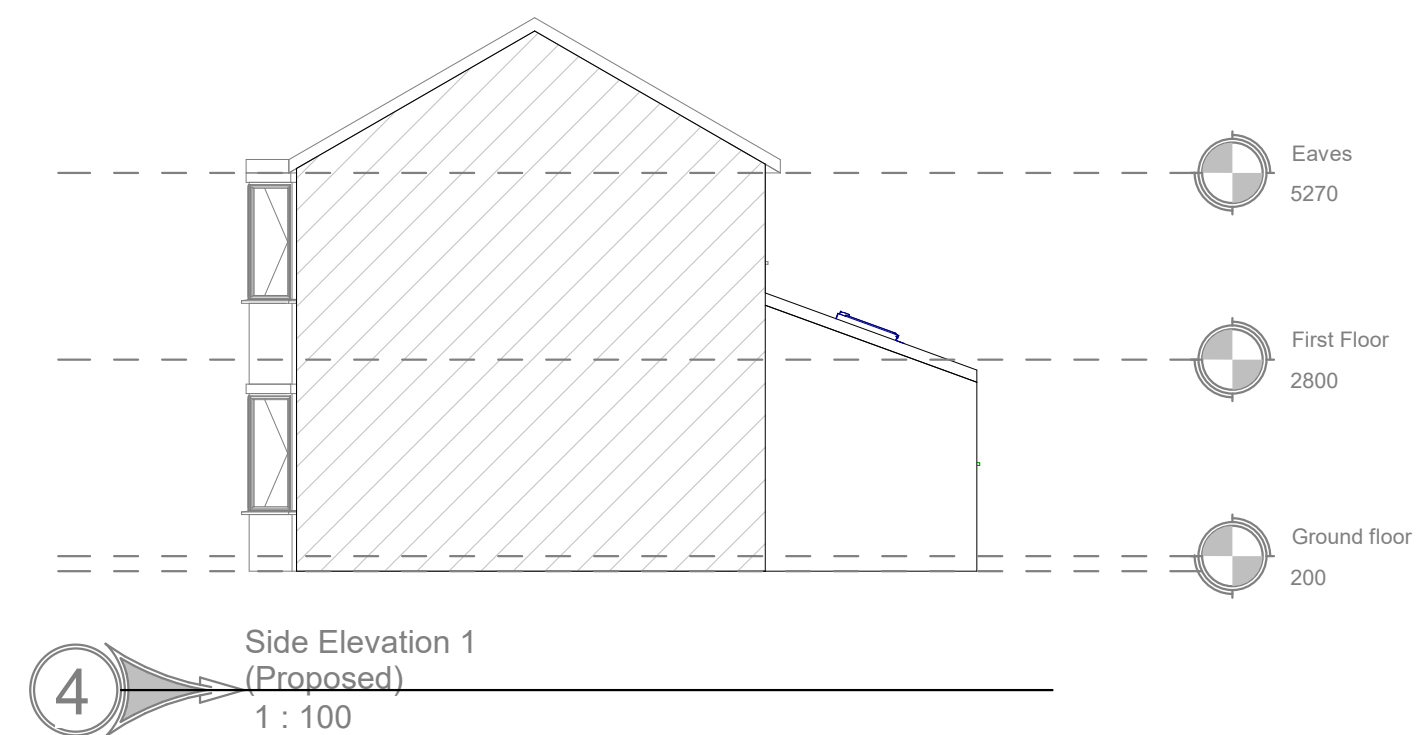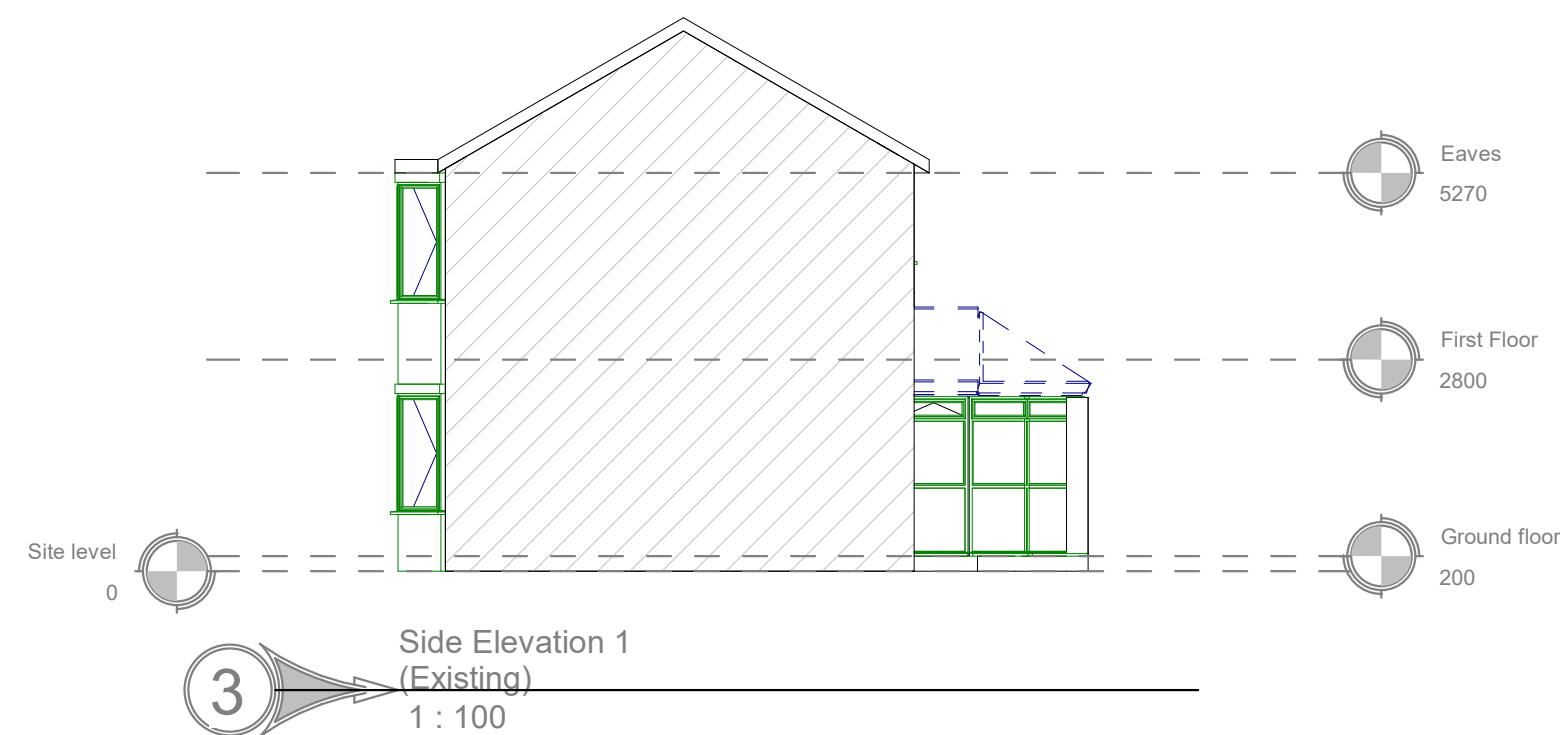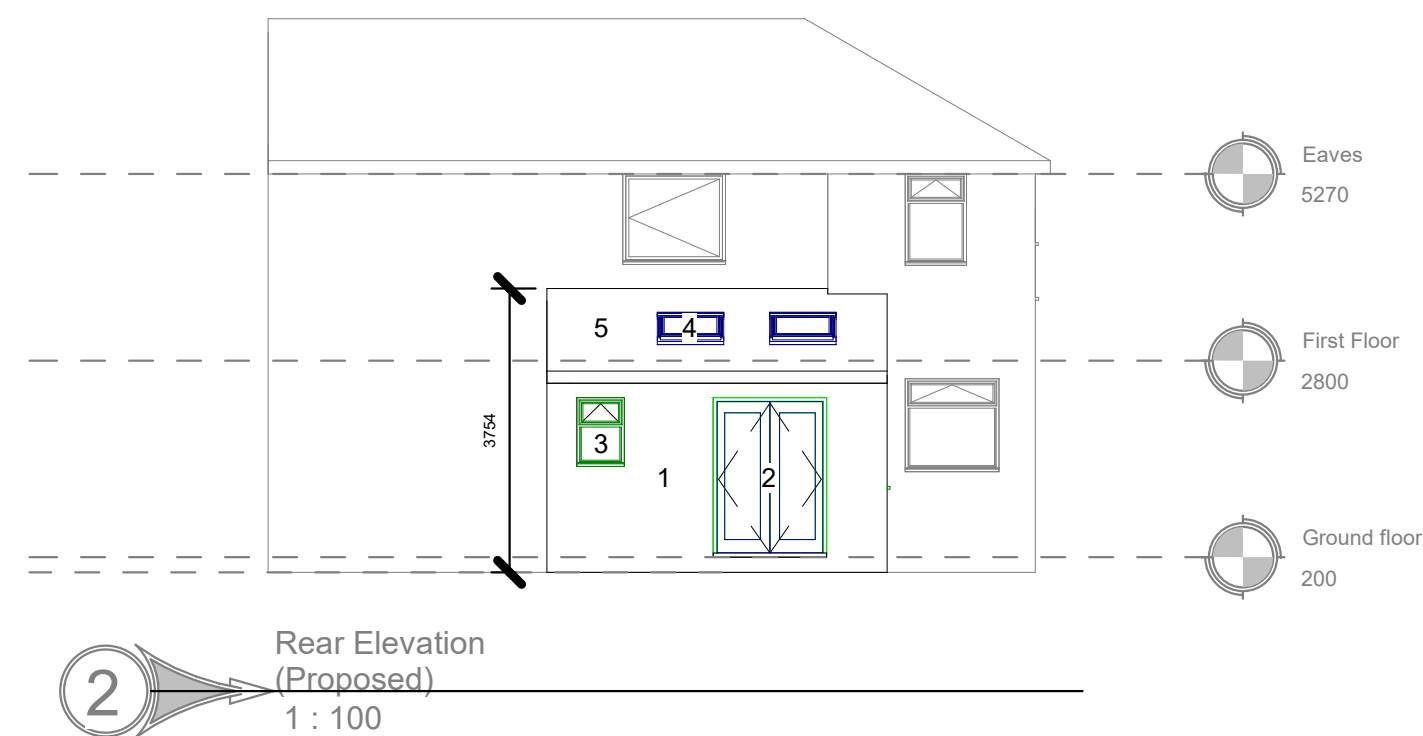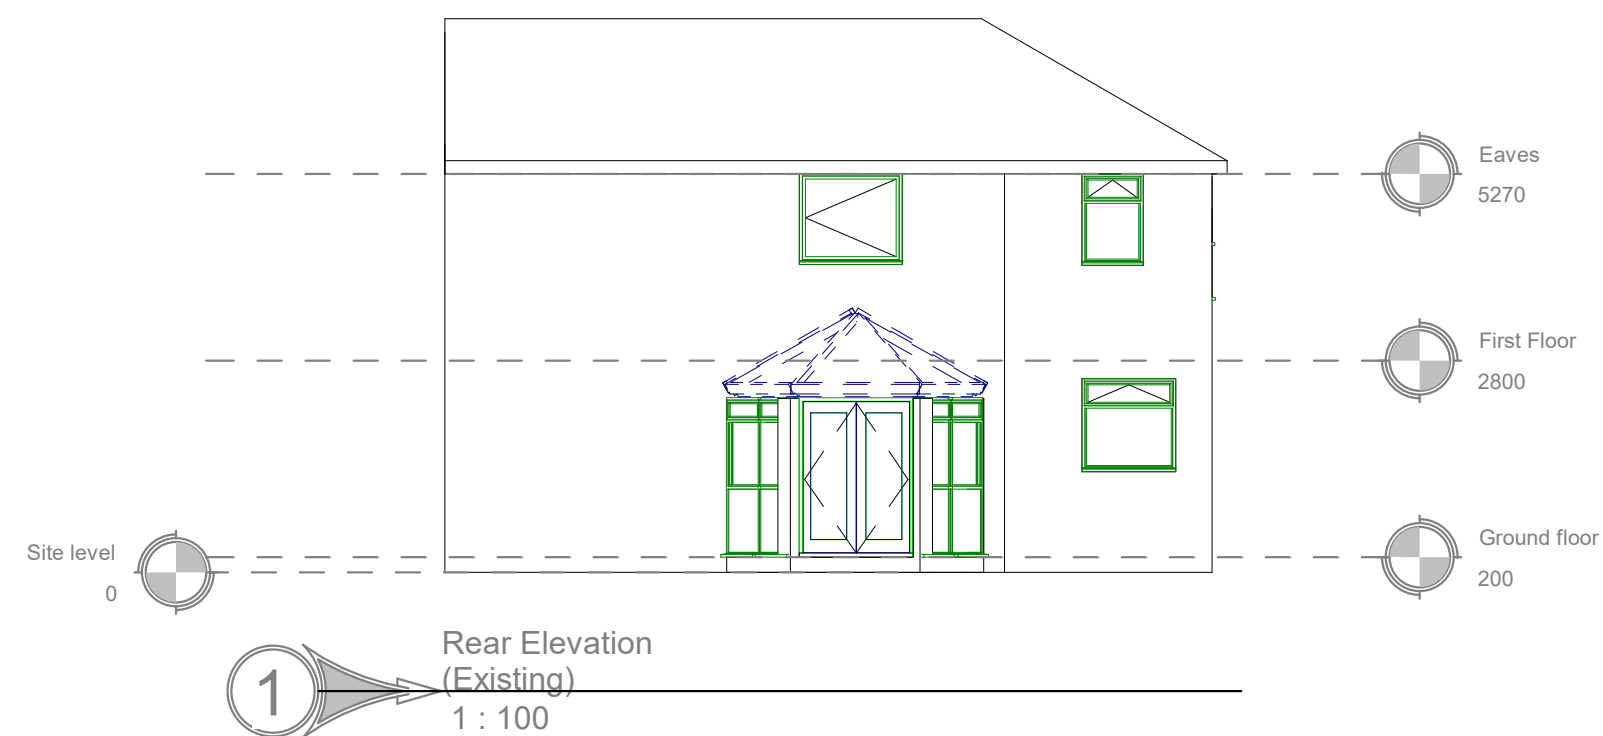

1	09.04.21	Issued for Planning	IA
Rev #:	Issue Date:	Description:	Issued By:
CLIENT: Kizzer Khan			
PROJECT: 27 Wigsby Avenue 27 Wigsby Avenue, Manchester, M40 0FL			
DRAWING TITLE: Elevations MW004			
THIS DRAWING HAS BEEN PRODUCED UNSING AUTODESK™ REVIT			
DRAWN: SP	CHECKED: SP	APPROVED: SP	
SCALE: As indicated	DATE: 09.04.21	SHEET SIZE: A2	
PROJECT NUMBER: MW0125	SUITABILITY CODE: Planning :		
DRAWING CLASSIFICATION:			