

ELEVATIONS : GROUND FLOOR

AREA: GF-1250 sqft B-900 sqft

MANCHESTER OXFORD RD

NOTES



DO NOT SCALE FROM THIS DRAWING. CONTRACTORS MUST VERIFY ALL DIMENSIONS ON SITE PRIOR TO COMMENCING WORKS.

ANY DISCREPANCIES NOT BROUGHT TO THE ATTENTION OF O1 CREATIVE BECOME THE RESPONSIBILITY OF THE CONTRACTOR / FABRICATOR INVOLVED.

THIS DRAWING IS TO BE READ IN CONJUNCTION WITH ALL THE SPECIFICATIONS AND ALL RELEVANT DESIGNER, ENGINEERS SERVICES AND SPECIALIST CONTRACTORS DRAWINGS.

THE WORKS DESCRIBED IN THIS DRAWING SHALL BE UNDERTAKEN IN ACCORDANCE WITH THE CURRENT HEALTH & SAFETY LEGISLATION AND THE HEALTH & SAFETY DOCUMENTATION PREPARED BY THE PLANNING SUPERVISOR FOR THE PROJECT.

REVISIONS		
REV	DESCRIPTION	DATE
A	High bar window seat removed. Downstand beams shown. Projecting sign lowered. Lid shown to disabled WC. HVAC shown	25.03.21
B	Glass delivery screen amended	06.05.21

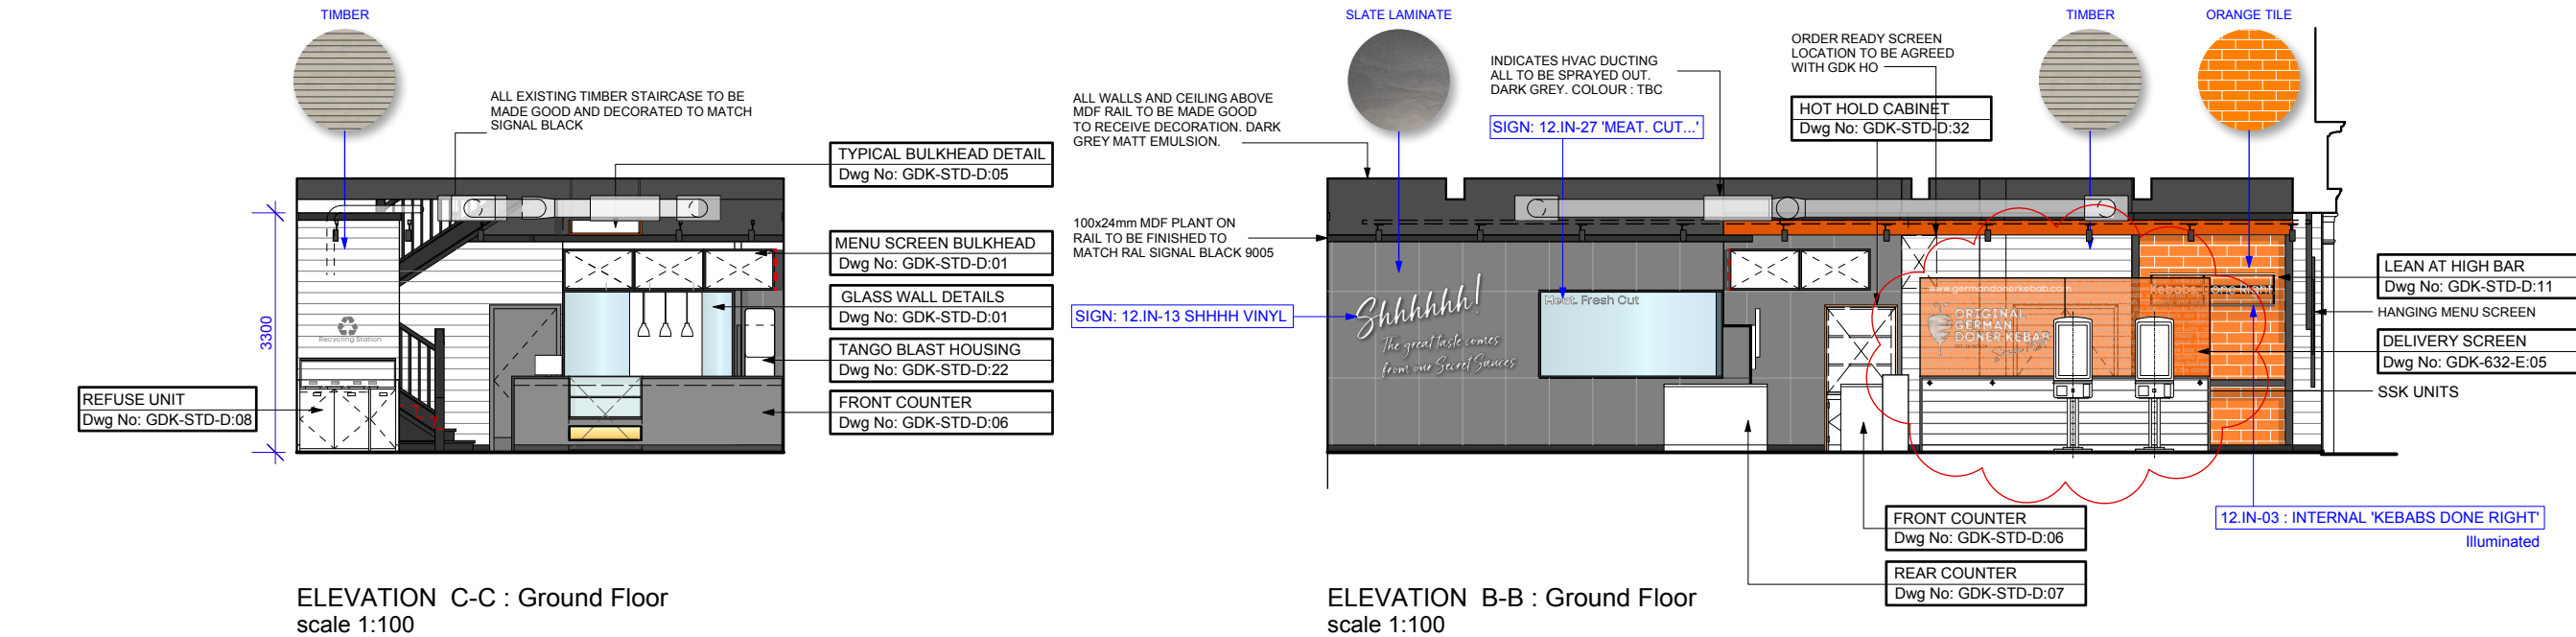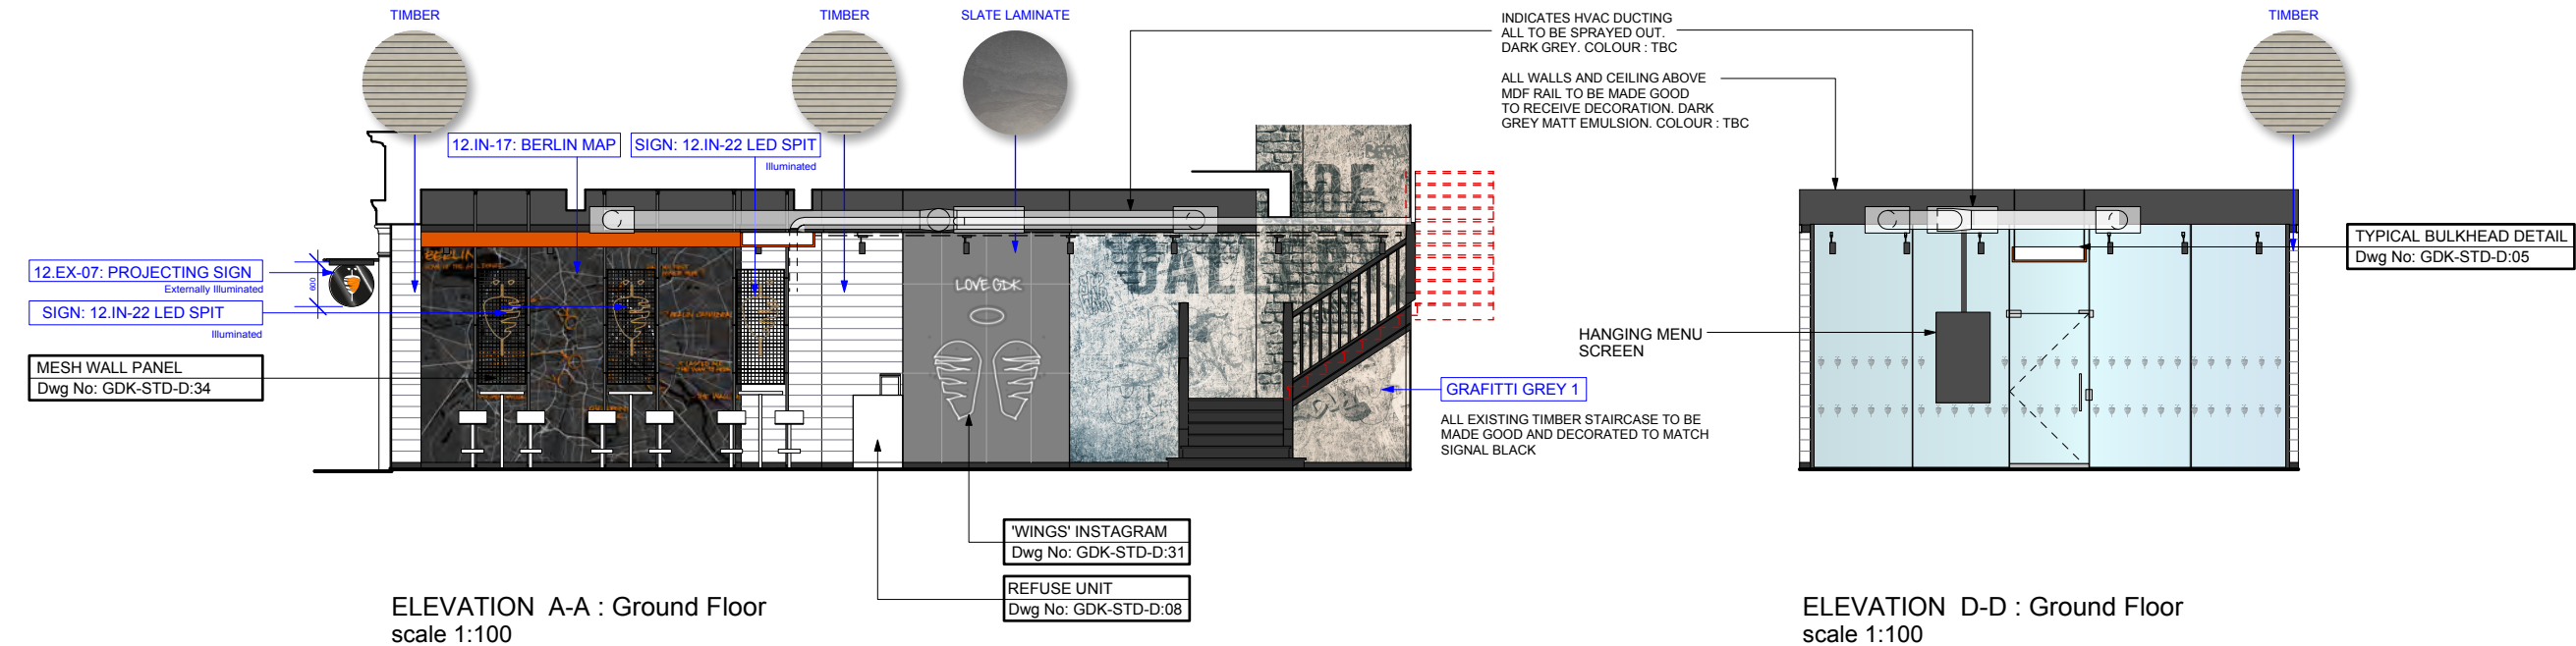

Copyright of this drawing is reserved by o1 creative and issued on condition that it is not copied, reproduced or disclosed either wholly or in part without the written permission of o1 creative

69 OLD ST
LONDON EC1V 9HX
TEL : 0207 100 1178

STATUS

PROJECT

GDK
14 OXFORD ROAD
MANCHESTER
M1 5QA

TITLE

ELEVATIONS AS PROPOSED
GROUND FLOOR

SCALE

1:100 @ A3

DATE

MAR 21

DRAWING NO

REV

GDK-oxf-632-E.03 B

