
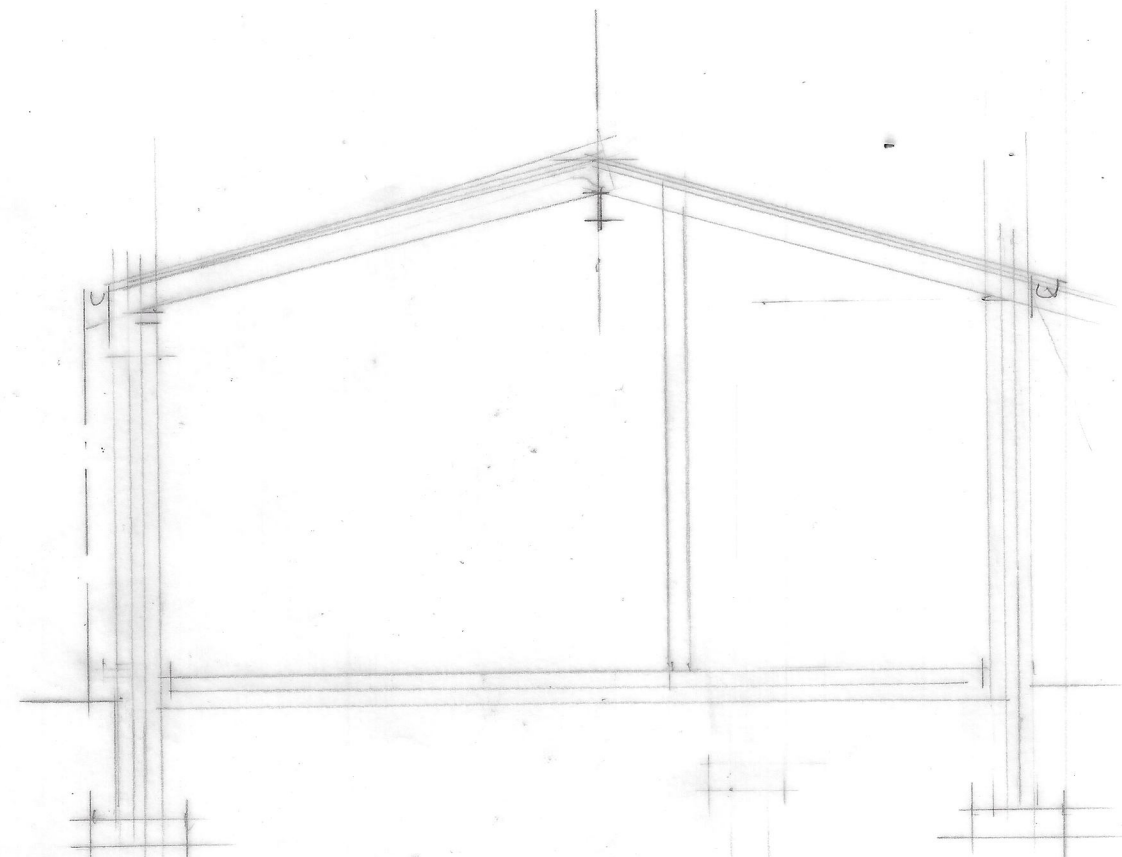


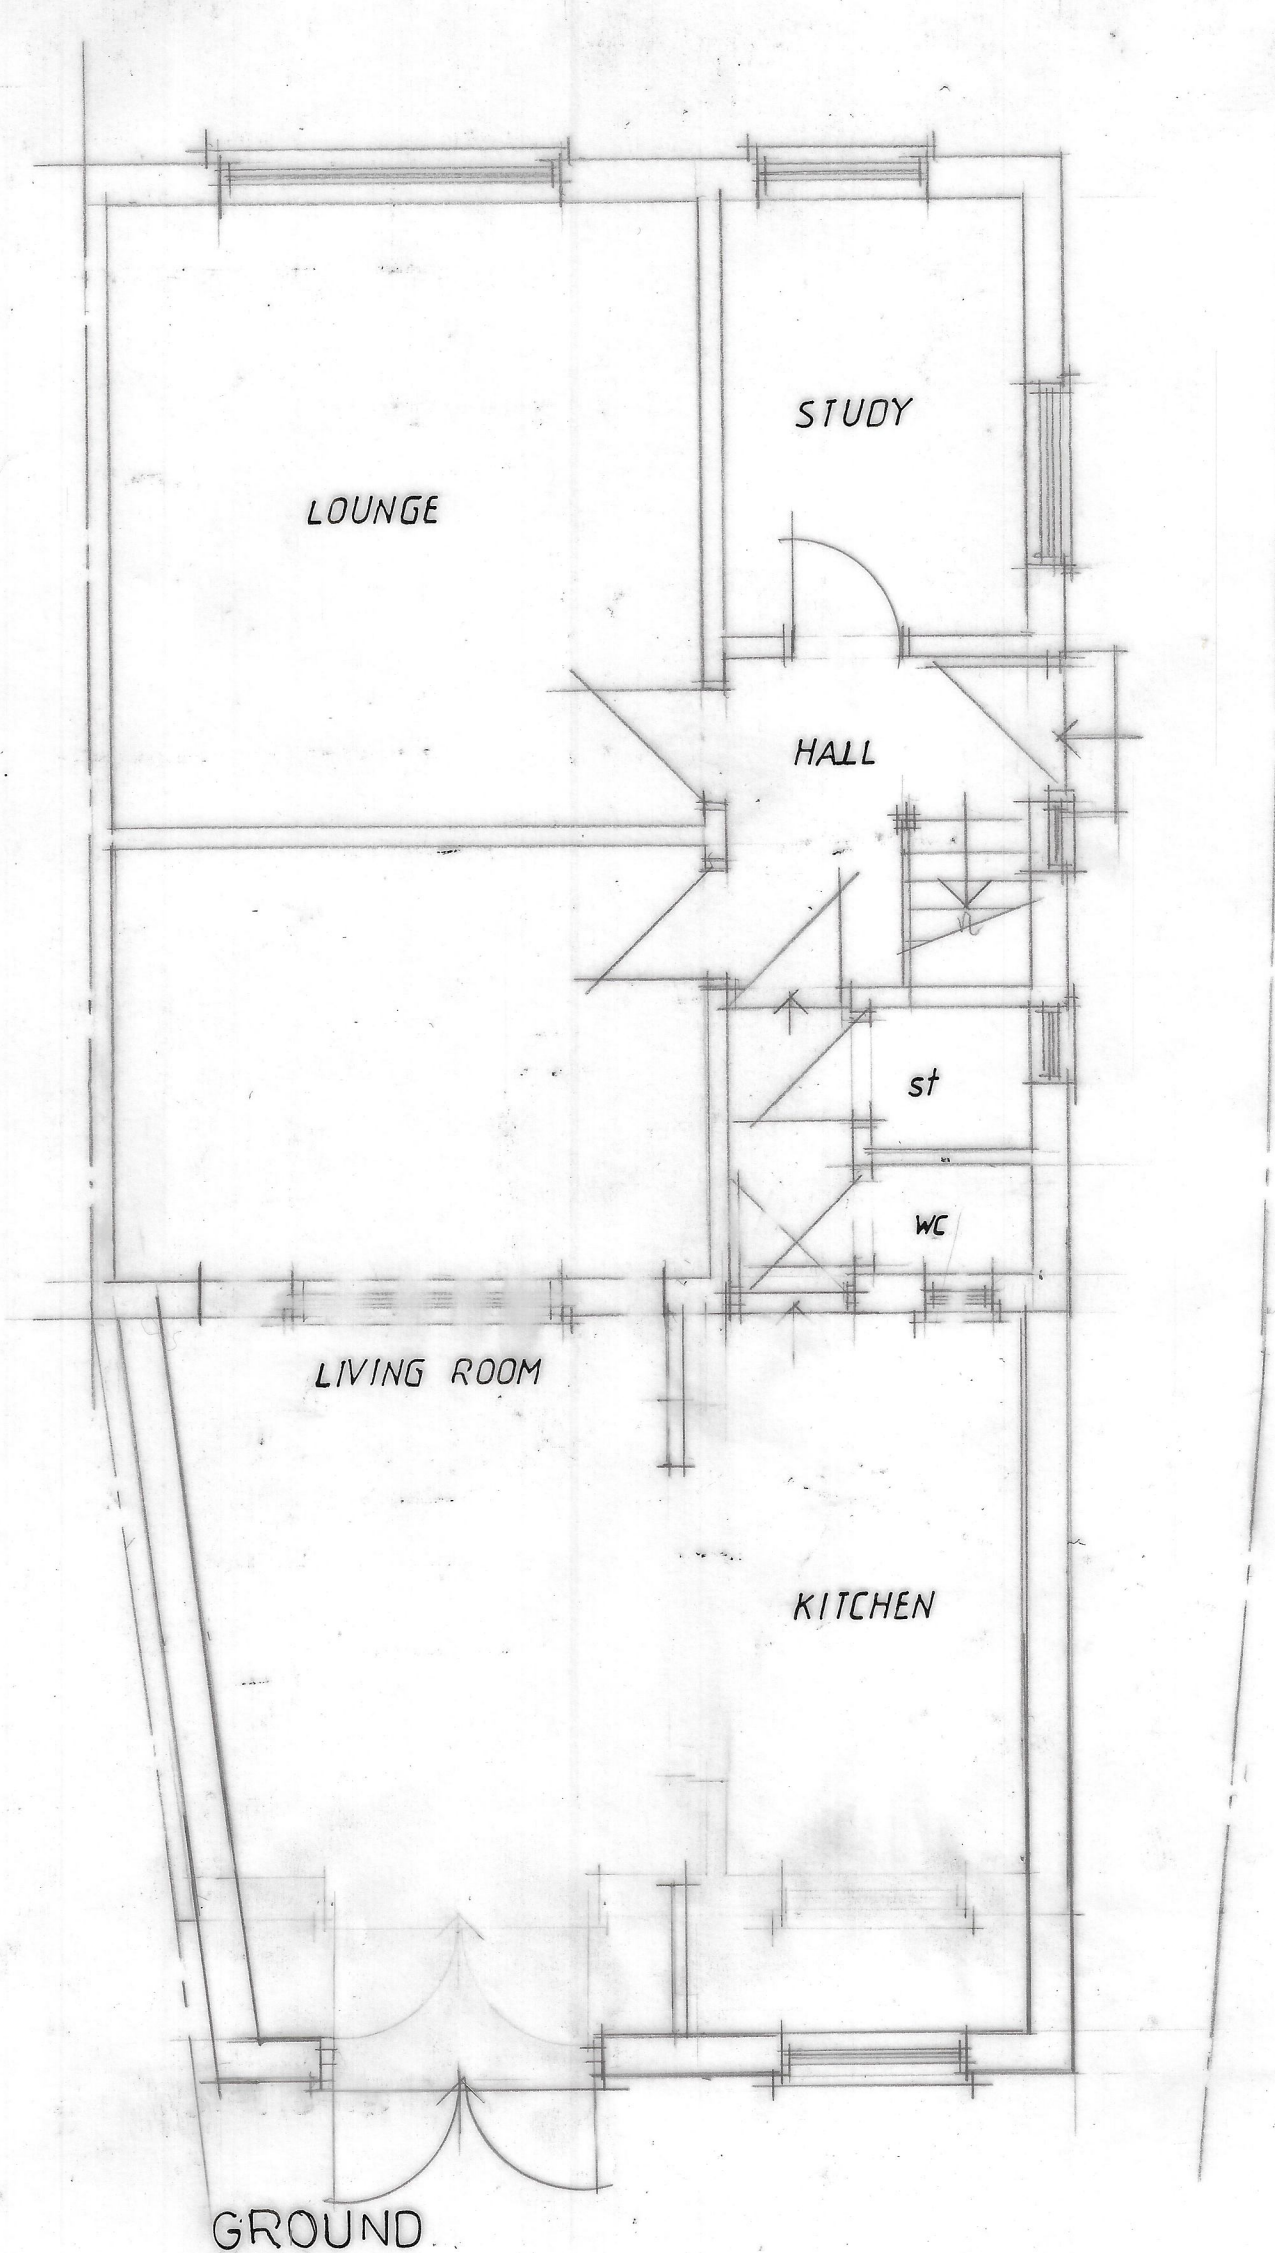

CLIENT
MR M SHAHID
101 GOLBOURNE AVENUE
MANCHESTER M20 1FH

JOB TITLE
PROPOSED GROUND FLOOR
REAR EXTENSION

DRG. TITLE
SCHEME DRAWING

**HOLBOROW +
ORMESHER**
Limited

**architectural &
interior design**

Station House
Adams Hill
Knutsford
Cheshire WA16 6DN
telephone : 01565 652275
fax : 01565 750501

ISSUE	ORIGINAL	1	2	3	4	5	6	7
REVISION		A						
DATE		14/11/01						
DRAWN		DLO						
CHECKED								
APPROVED								
SCALE	1:50 & 1:100 at A2							
DRAWING NUMBER	2176/21/01 ^A							