
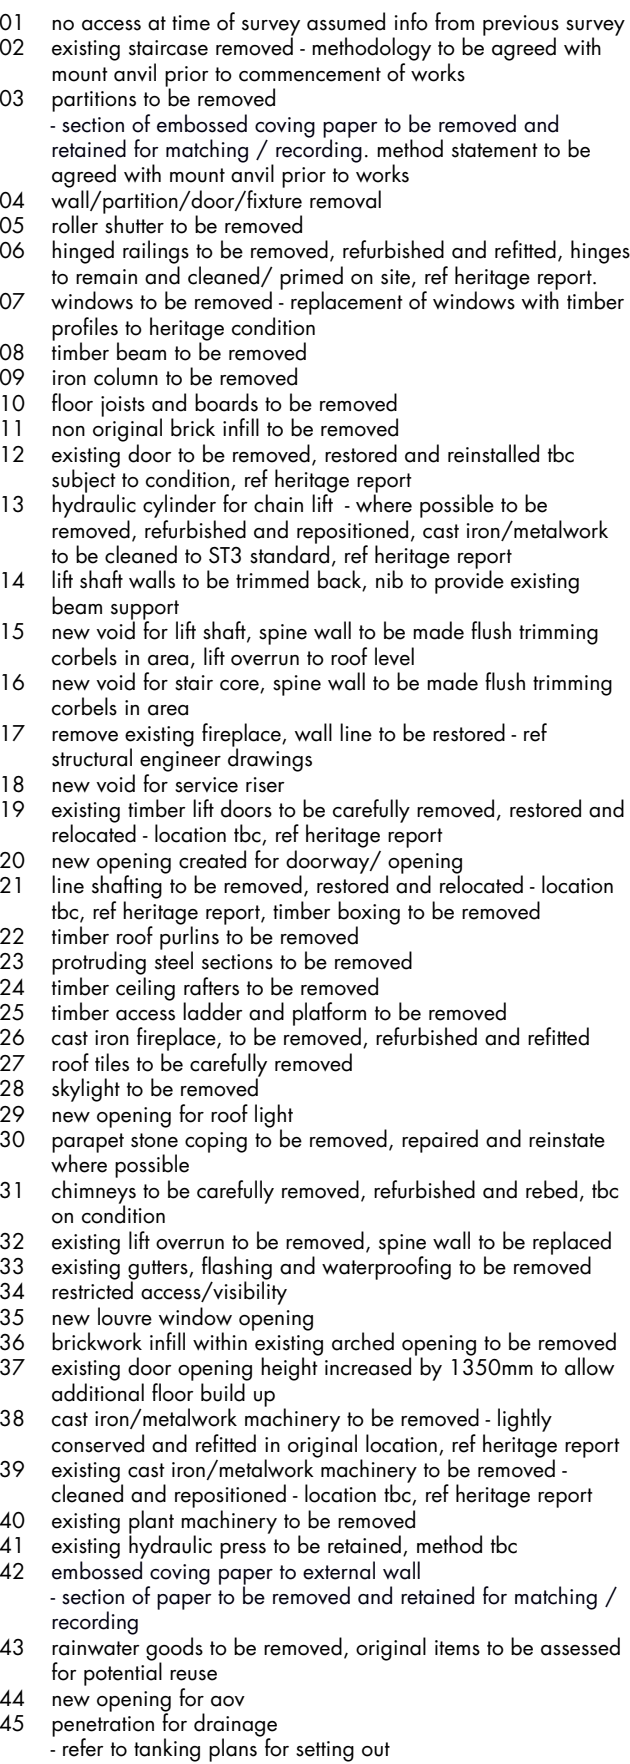


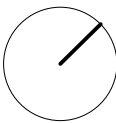

grid set as follows ...  
horizontal grid along grillage 03 established at ground floor  
between centres of columns at grillage junction 03/8 and 03/9  
horizontal grid along grillage 02 established at ground floor  
to grillage 03 at centre of column on grillage G  
horizontal grid along grillage 04 established at ground floor  
to grillage 03 at centre of column on grillage G  
vertical grid established at ground floor at centres of columns  
grillage 03  
  
for elevation drawings ref:  
KAM-SKM-MTF-ZZ-DR-A(00)206-208  
  
for section drawings ref:  
grillage 03 at centre of column on grillage G  
KAM-SKM-MTF-ZZ-DR-A(00)320-324  
  
for demolition setting out drawings ref:  
KAM-SKM-MTF-ZZ-DR-A(00)160-163  
  
for tanking plan drawings ref:  
KAM-SKM-MTF-ZZ-DR-A(23)200-202  
  
for external remedial schedule ref:  
grillage 03 at centre of column on grillage G  
KAM-SKM-MTF-ZZ-SC-A-150  
  
for internal remedial schedule ref:  
KAM-SKM-MTF-ZZ-SC-A-250

a • section 19/73 application issue  
 rev • description

minto+turner • roof demolitions

do not scale from this drawing • all dimensions are to be set out and checked on site  
construction • any discrepancy found between information given on this drawing and the  
or recorded on site shall be brought to the attention of the project architect immediately