




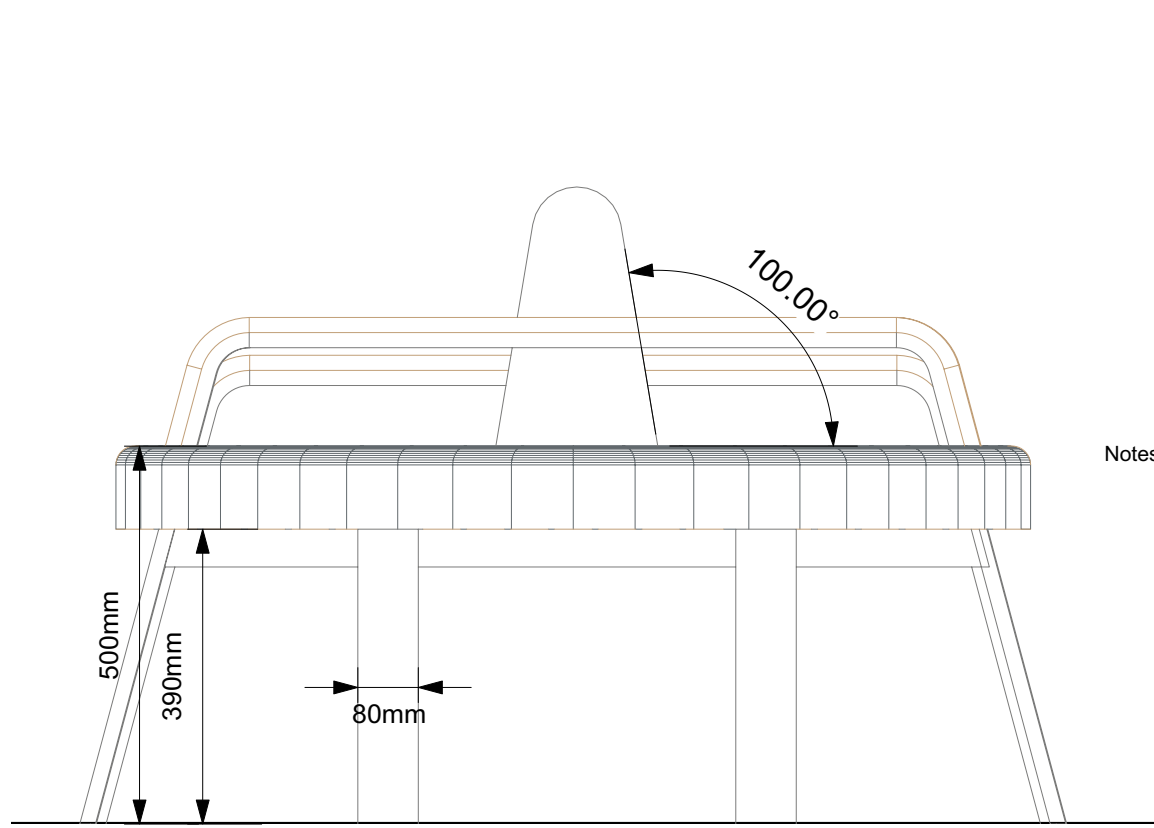


7001
01 (above) End View: Feature Seat Key Dimensions [REF F3]
Scale: 1:10

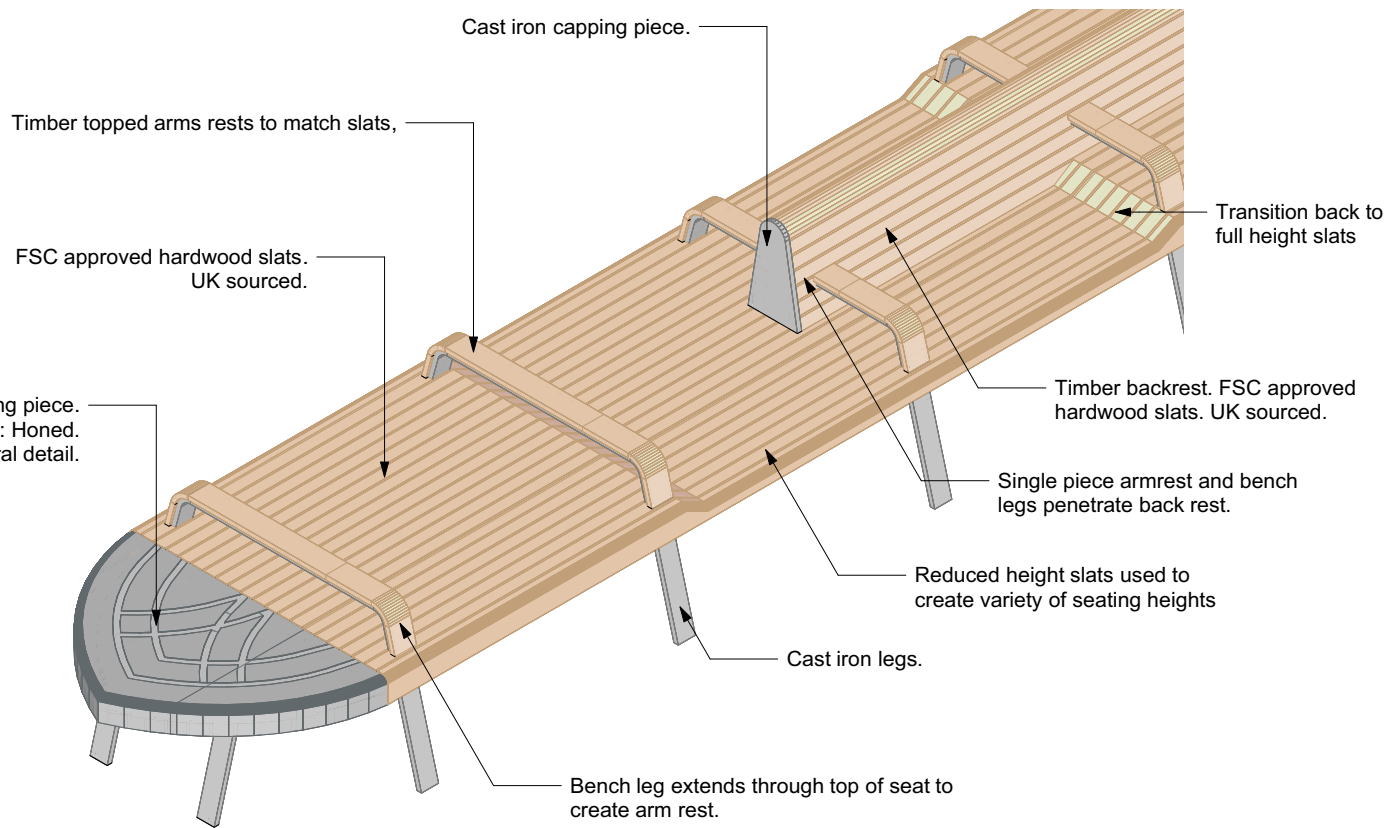

7001
02 (above) Rendered View: Feature Seat Key Dimensions [REF F3]
Scale: NTS

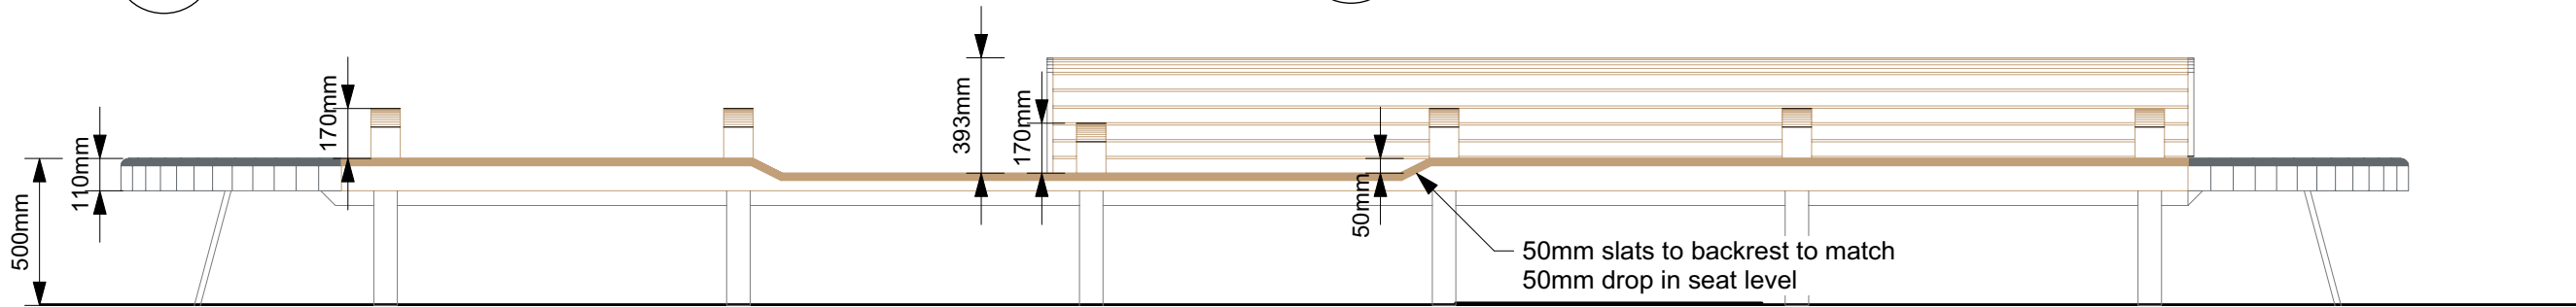

7001
03 (above) Elevation: Feature Seat Key Dimensions [REF F3]
Scale: 1:25

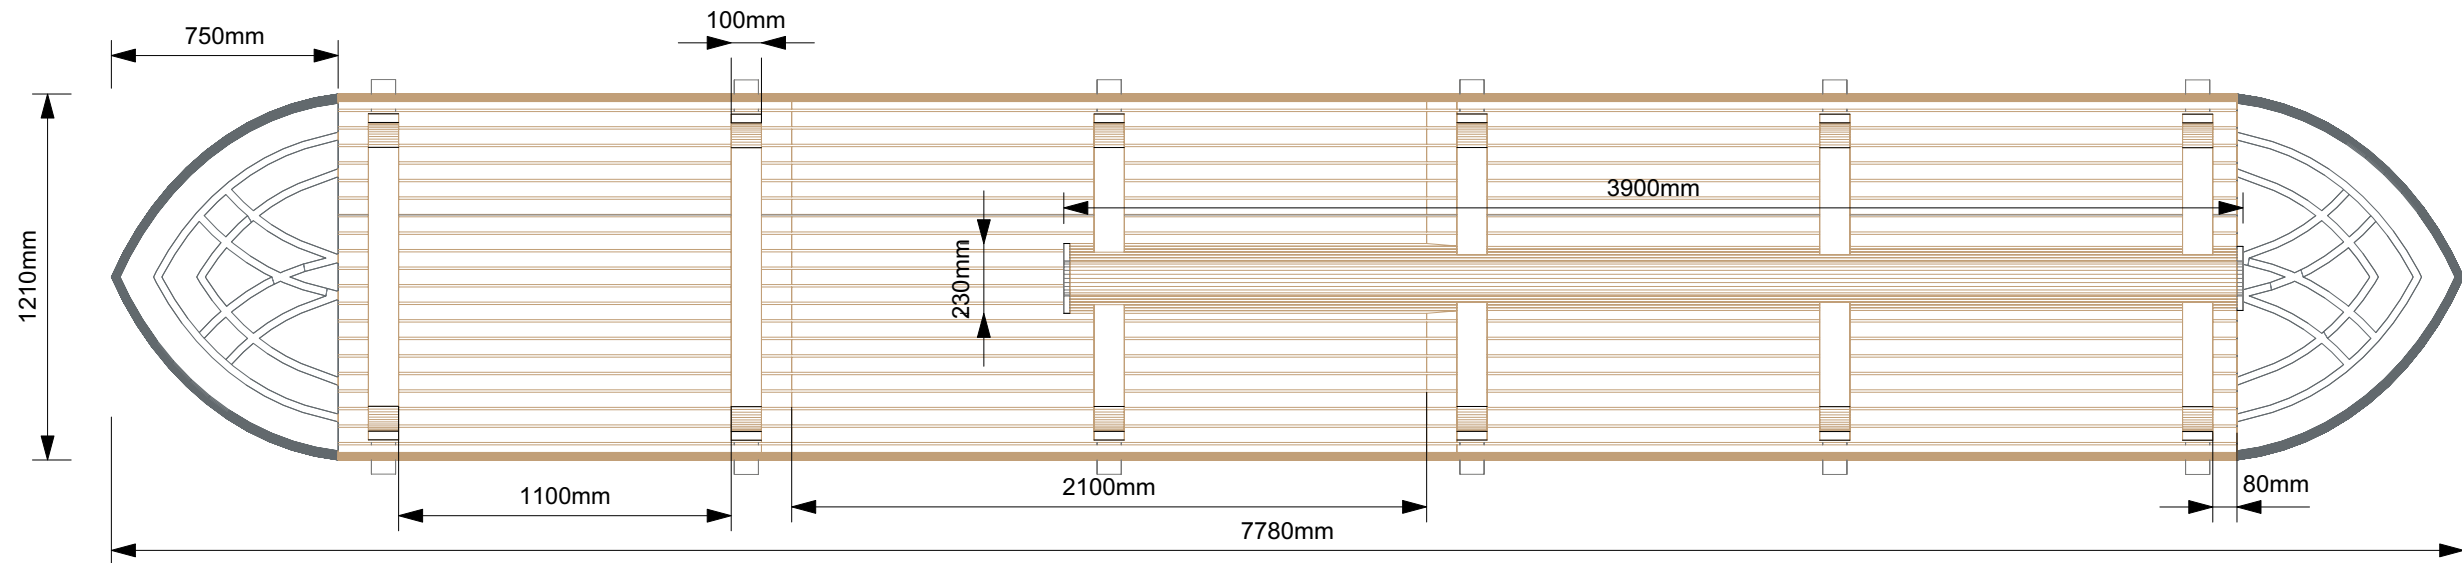

7001
04 (above) Plan: Feature Seat Key Dimensions [REF F3]
Scale: 1:25

NOTES:
1. Do not scale from this drawing.
2. Always work to noted dimensions.
3. All dimensions are in millimetres unless otherwise stated.
4. All setting out, levels and dimensions to be agreed on site.
5. The dimensions of all materials must be checked on site before being laid out.
6. This drawing must be read with the relevant specification clauses and detail drawings.
7. Order of construction and setting out to be agreed on site.

LOCATION PLAN

NOTE: Shop drawings to be produced for review and approval prior to fabrication. Produced for design intent and subject to structural calcs by a suitably qualified Engineer

KEY

S4-P02	09-04-21	Stage 05 Issue	FF	FF
S4-P01	16-03-21	Stage 04 Issue	JTO	FF

Revision	Date	Description	Drawn	Apprvd.
----------	------	-------------	-------	---------

Planit I.E. Limited
E: info@planit-ie.com W: planit-ie.com
MANCHESTER
2 Back Grafton St, Altrincham, WA14 1DY
T: 0161 928 9281
LONDON
Unit 6 Waterside, 44-48 Wharf Road, London, N1 7LX
T: 0207 253 5678
LIVERPOOL
No. 8 Princes Parade, Princes Dock, Liverpool, L3 1DL
T: 0151 705 6746

Client Galliford Try

Project Manchester Medieval Quarter

Dwg Title Feature Seat Detail

Created on 11-12-20 Created by FF Approved by -

Scale Various Size A3 Workstage STAGE 05

Dwg No. MMQ-PLA-XX-XX-DR-L-7001 Suitability S4 Revision P02