



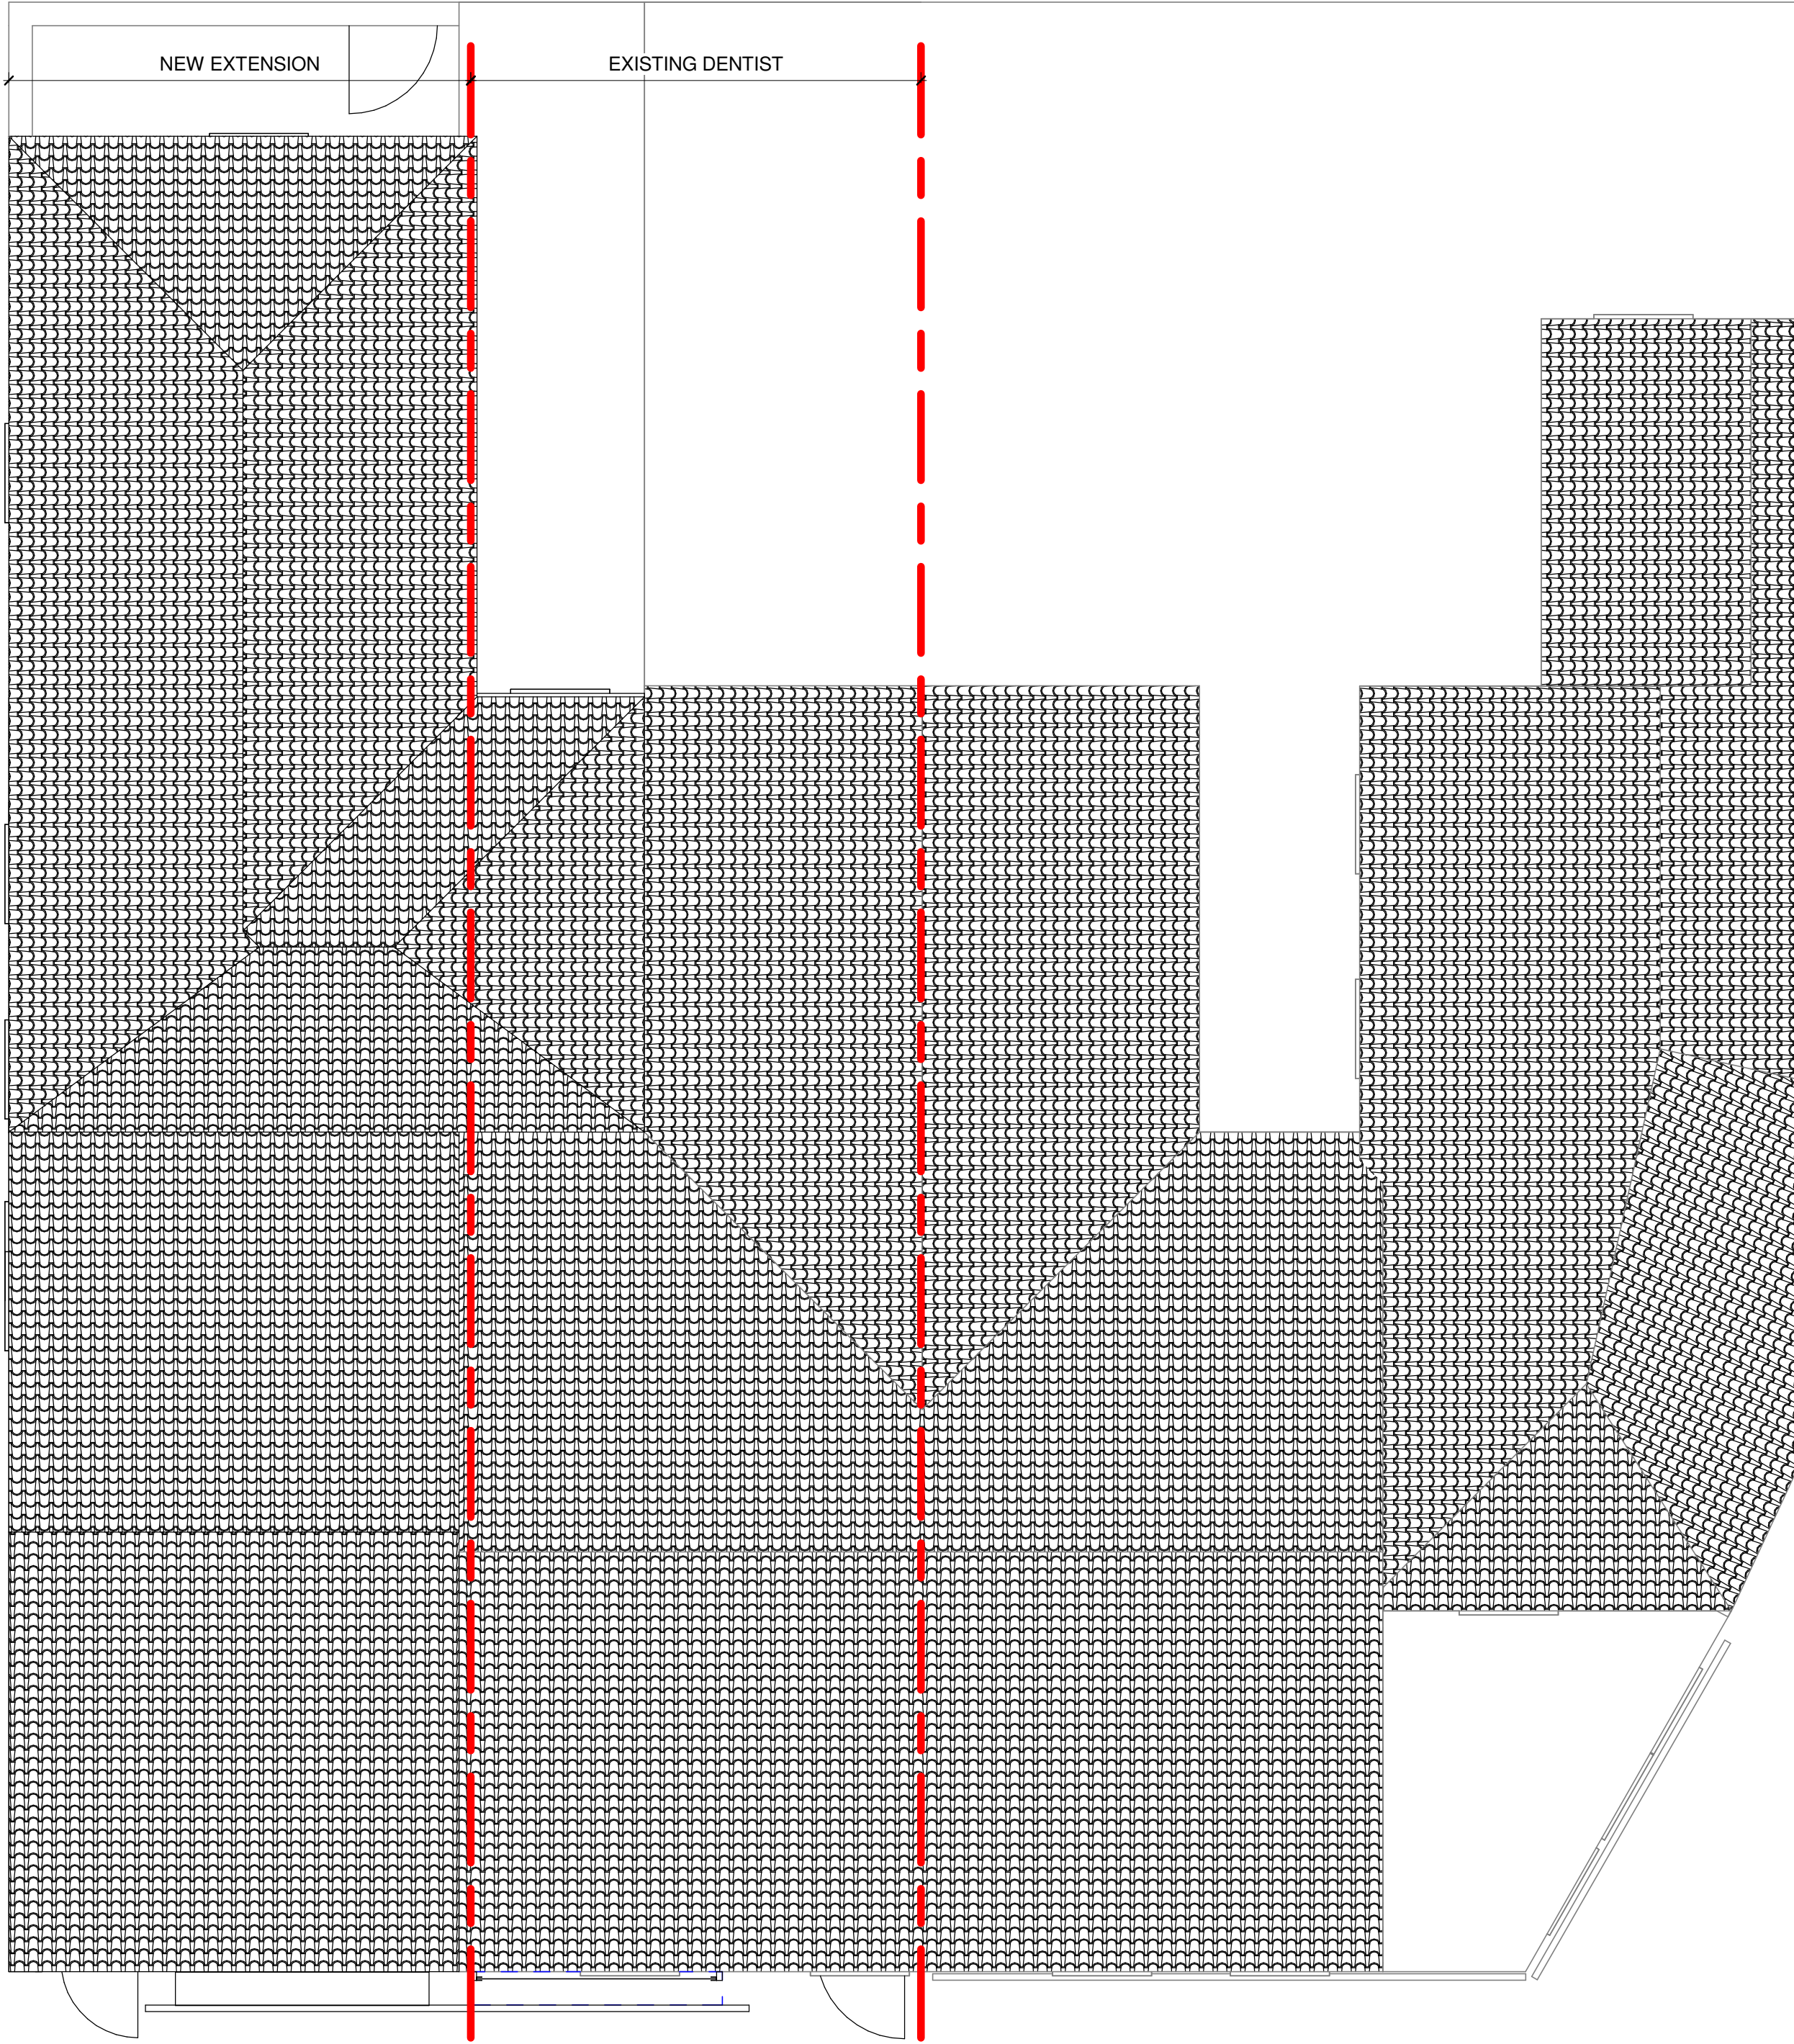

1 Proposed Loft Room
1 : 50

2 Proposed Roof Level
1 : 50

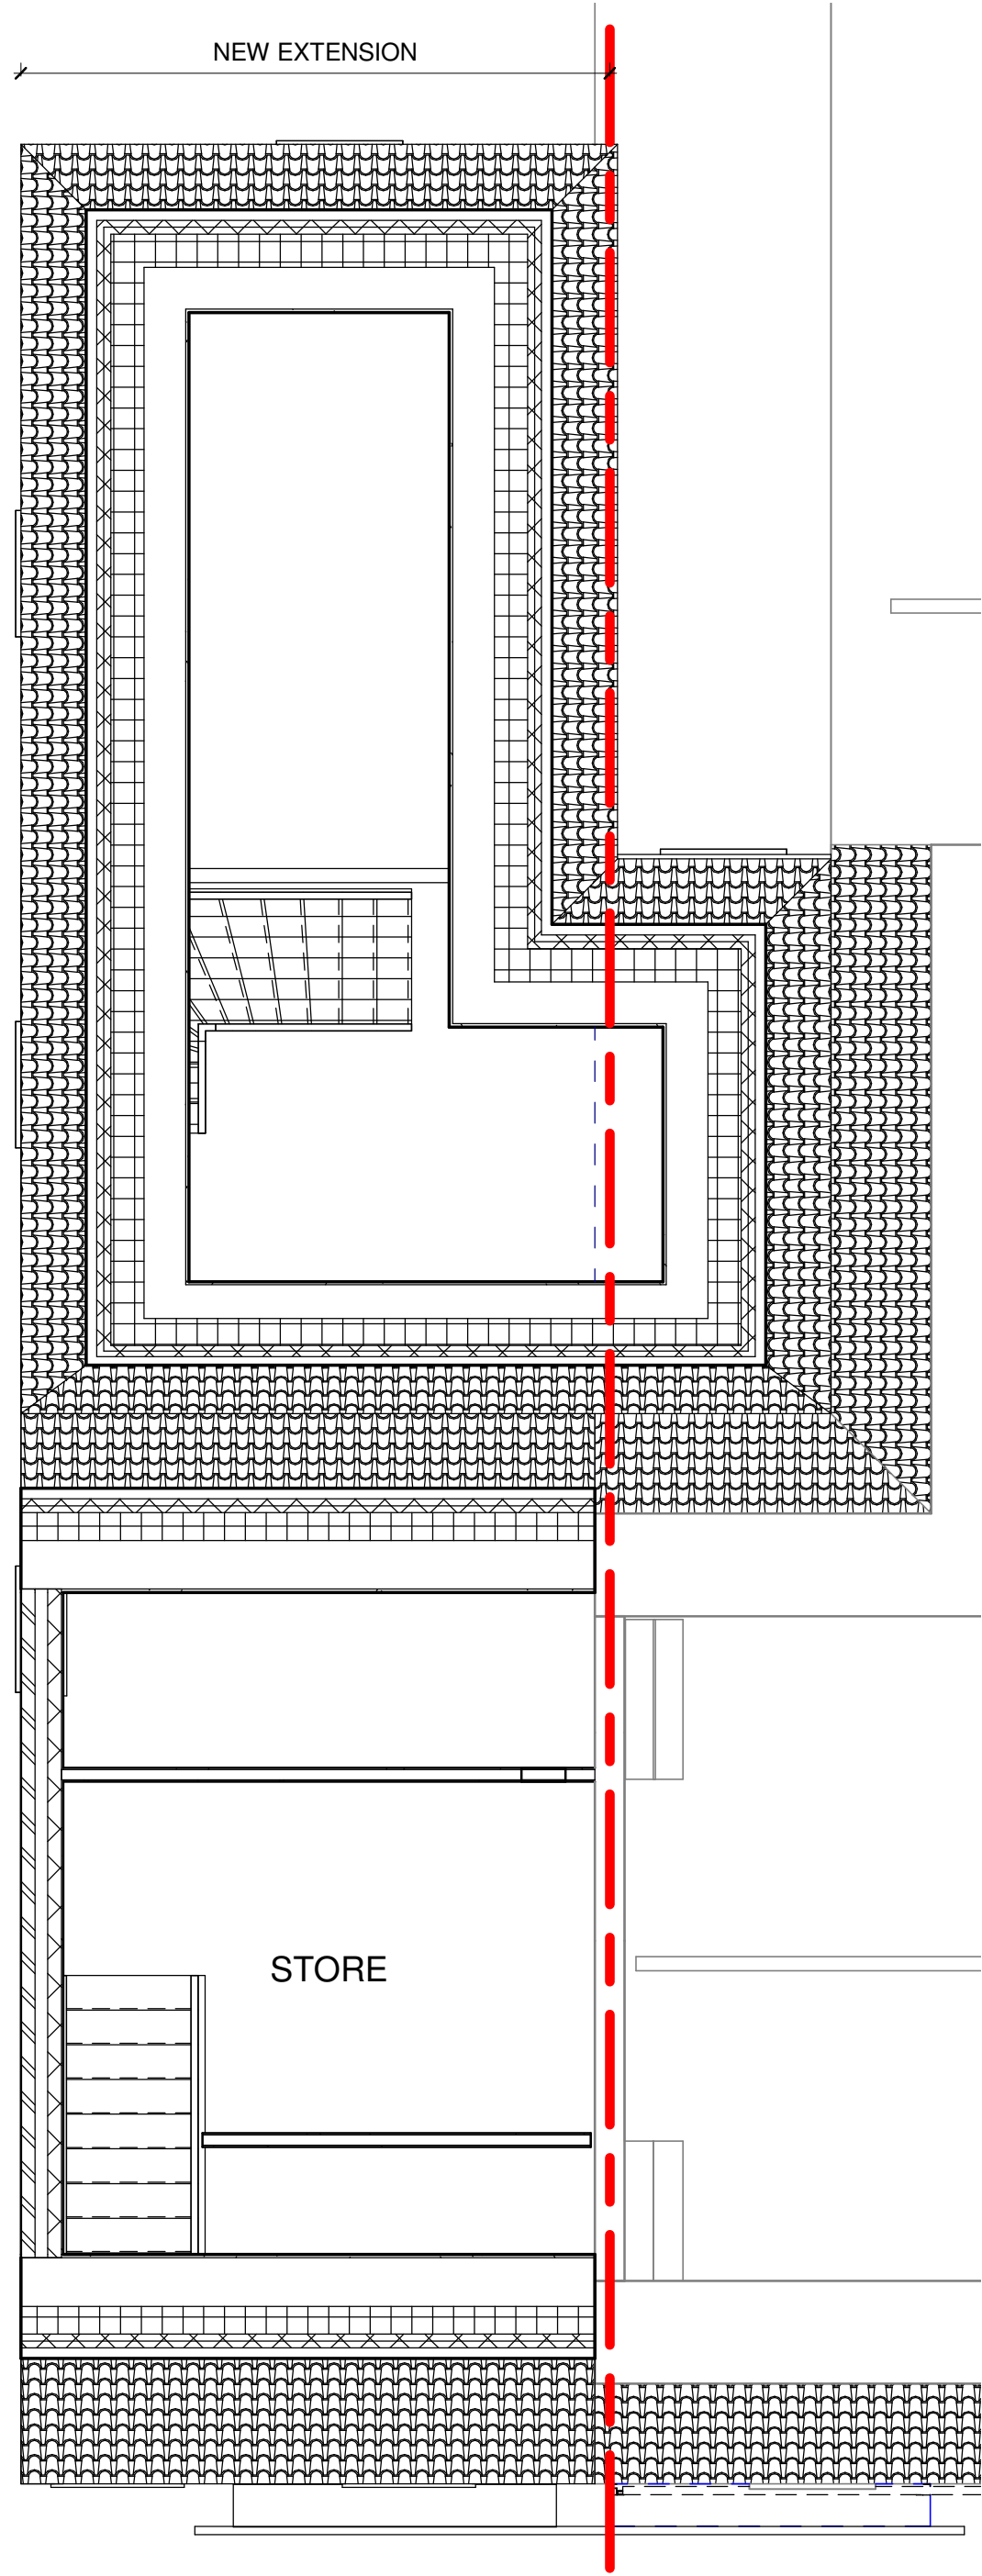

Rev	Description	Date
1	Planning submission	23/03/21
2	Dormers removed	17.05.21

CODE	SUITABILITY DESCRIPTION
I	PLANNING
STATUS	PURPOSE OF ISSUE
S2	PLANNING

PROJECT
153-155 Kenyon Lane Moston,
Extension to Dentist Surgery

TITLE
Proposed Plans 2 of 2

CLIENT
MR MANSUR

DRAWN BY Author	CHECKED BY Checker	DATE 03/16/21
--------------------	-----------------------	------------------

SCALE (@ A1) 1 : 50	PROJECT NUMBER MCS2185
------------------------	---------------------------

DRAWING NUMBER A102	REV 2
------------------------	----------