
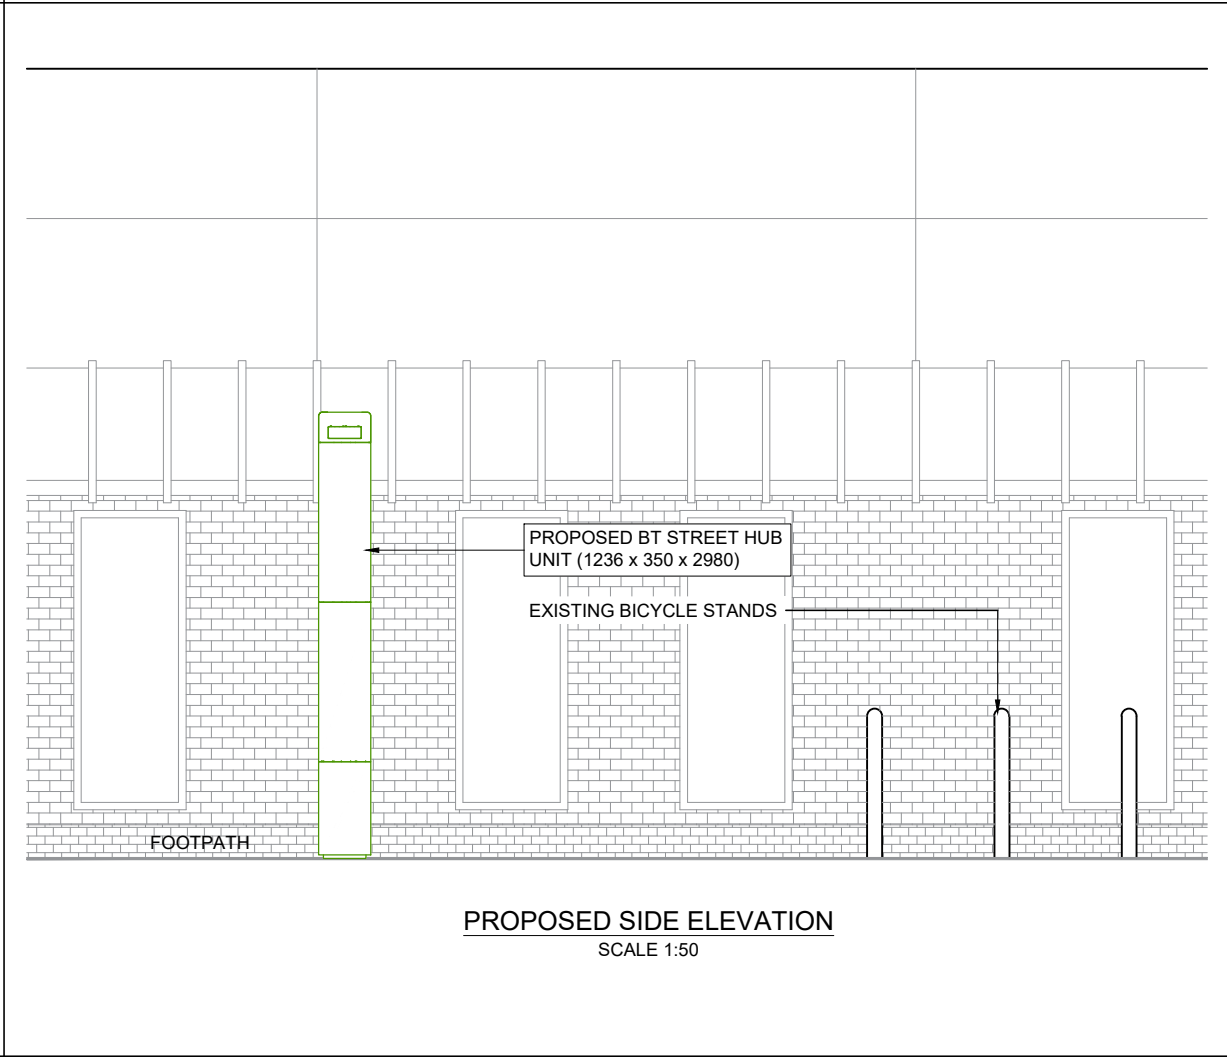
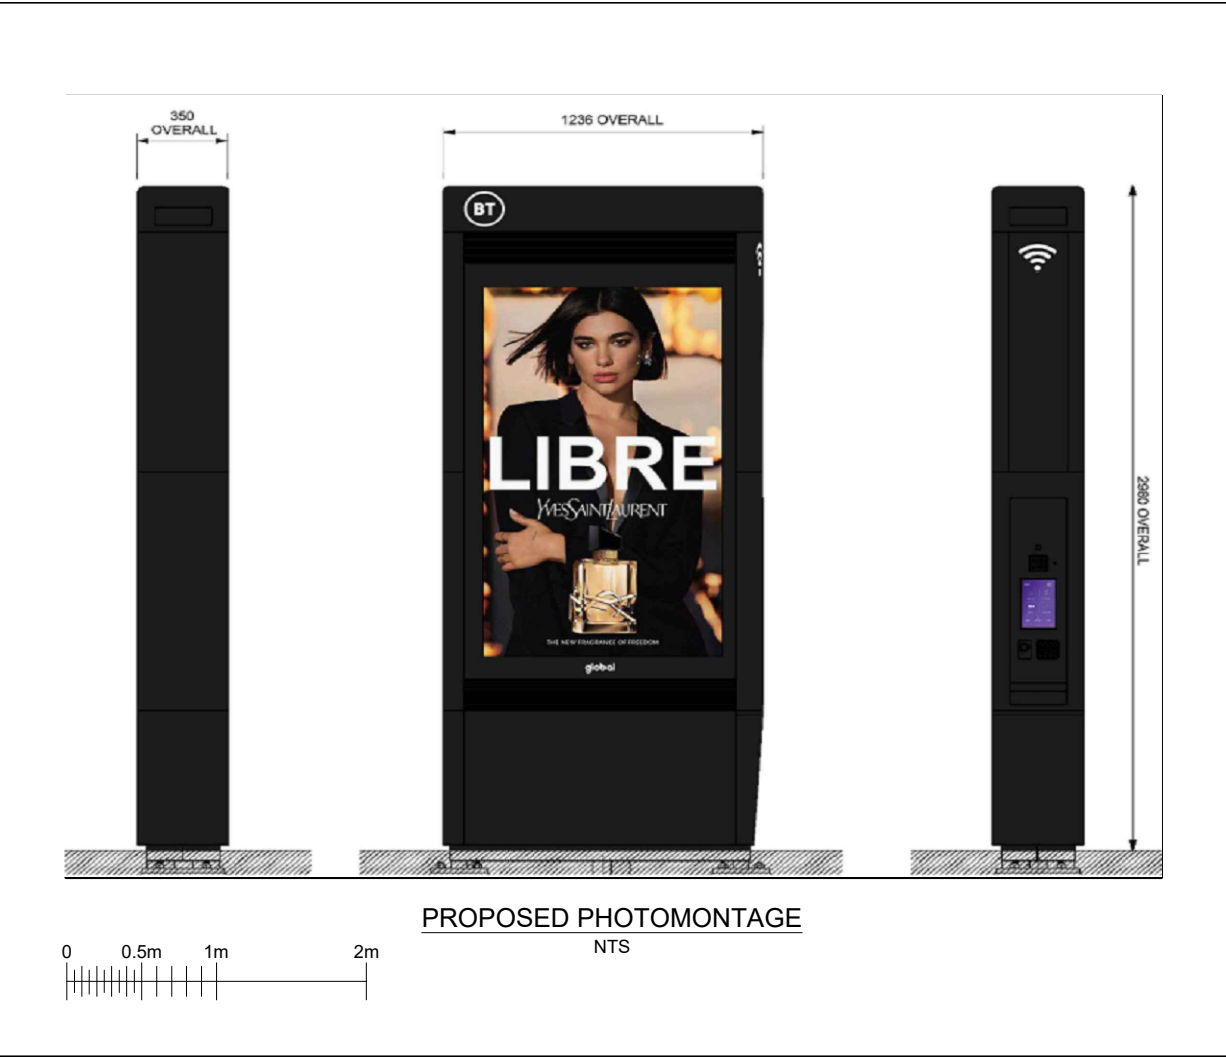
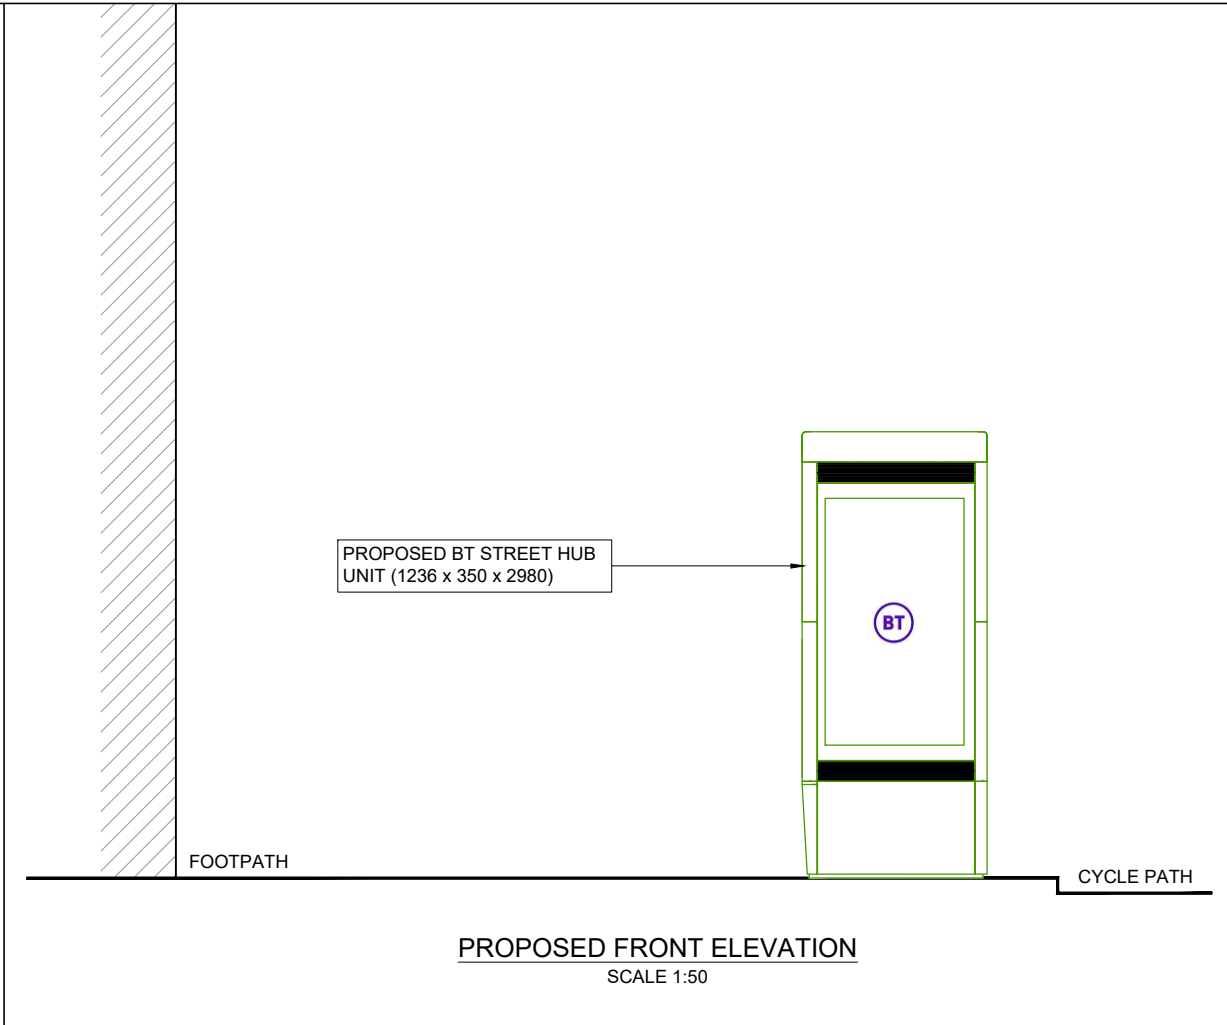


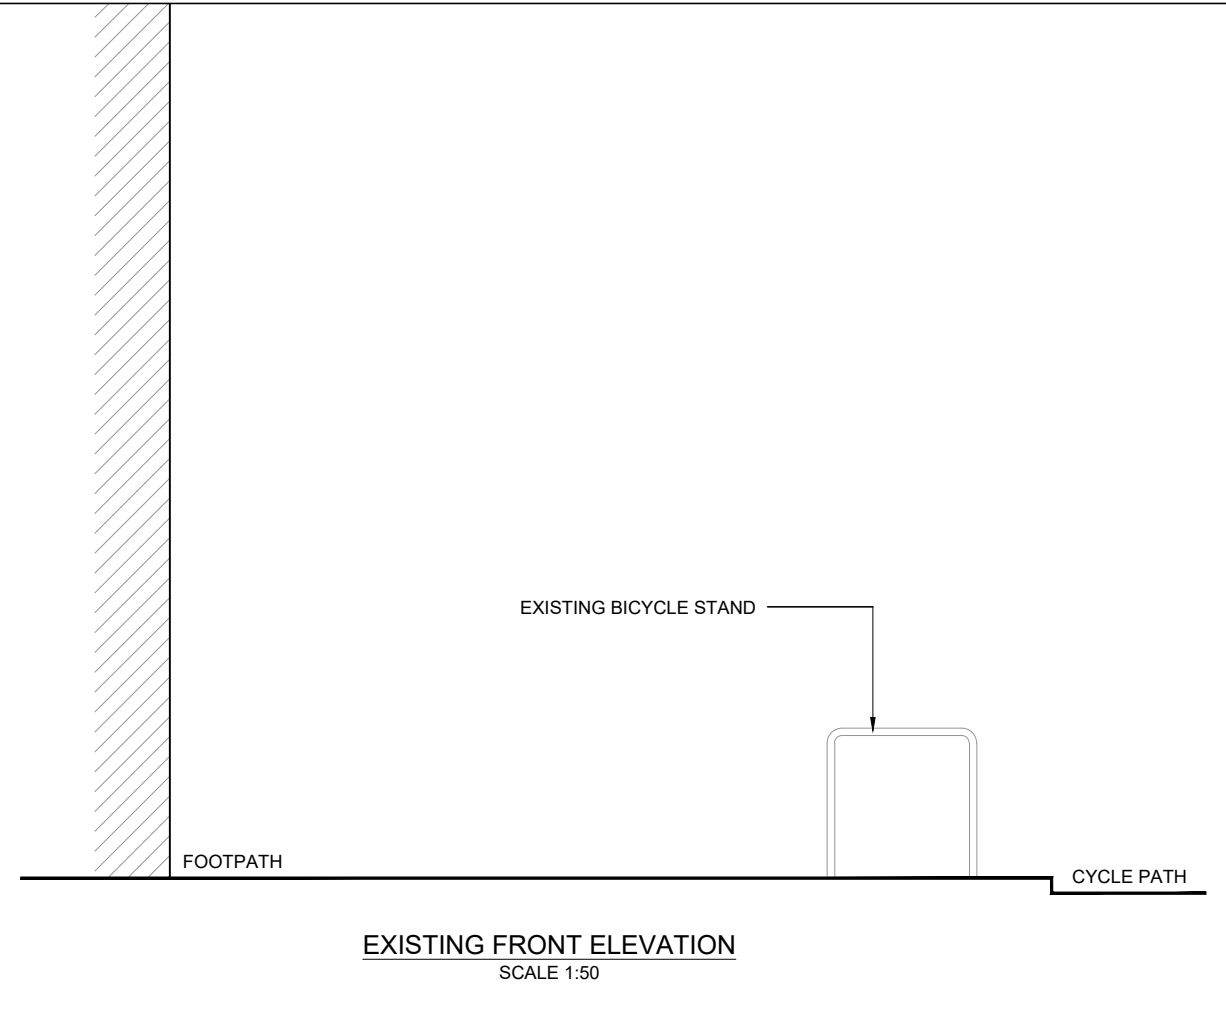

GENERAL NOTES				
Use written dimensions only, do not scale from drawing. Use latest revision of all referenced information.				
A	24.04.21	Amend - New BT Streethub Structure	MD	JE
Rev	Date	Description	Drawn	Chkd
mono# MONO CONSULTANTS LIMITED 70-76 Steam Packet House Cross Street Manchester, M2 4JG t. 44 (0)161 839 8839 www.monoconsultants.com				
BT				
Drg Status PLANNING				
Cell No. & Name MAN022				
Site Name & Address OS JOHN DALTON BUILDING, OPP TESCO EXPRESS) OXFORD ROAD, MANCHESTER, M1 7ED				
Drawing Title EXISTING AND PROPOSED ELEVATIONS				
Scale1:50		Date24.04.2021		
Drawn ByMD		Checked ByJE		
Drawing Number 003			Revision A	