All dimensions are to be checked on site. This drawing shall not be scaled to ascertain dimensions.

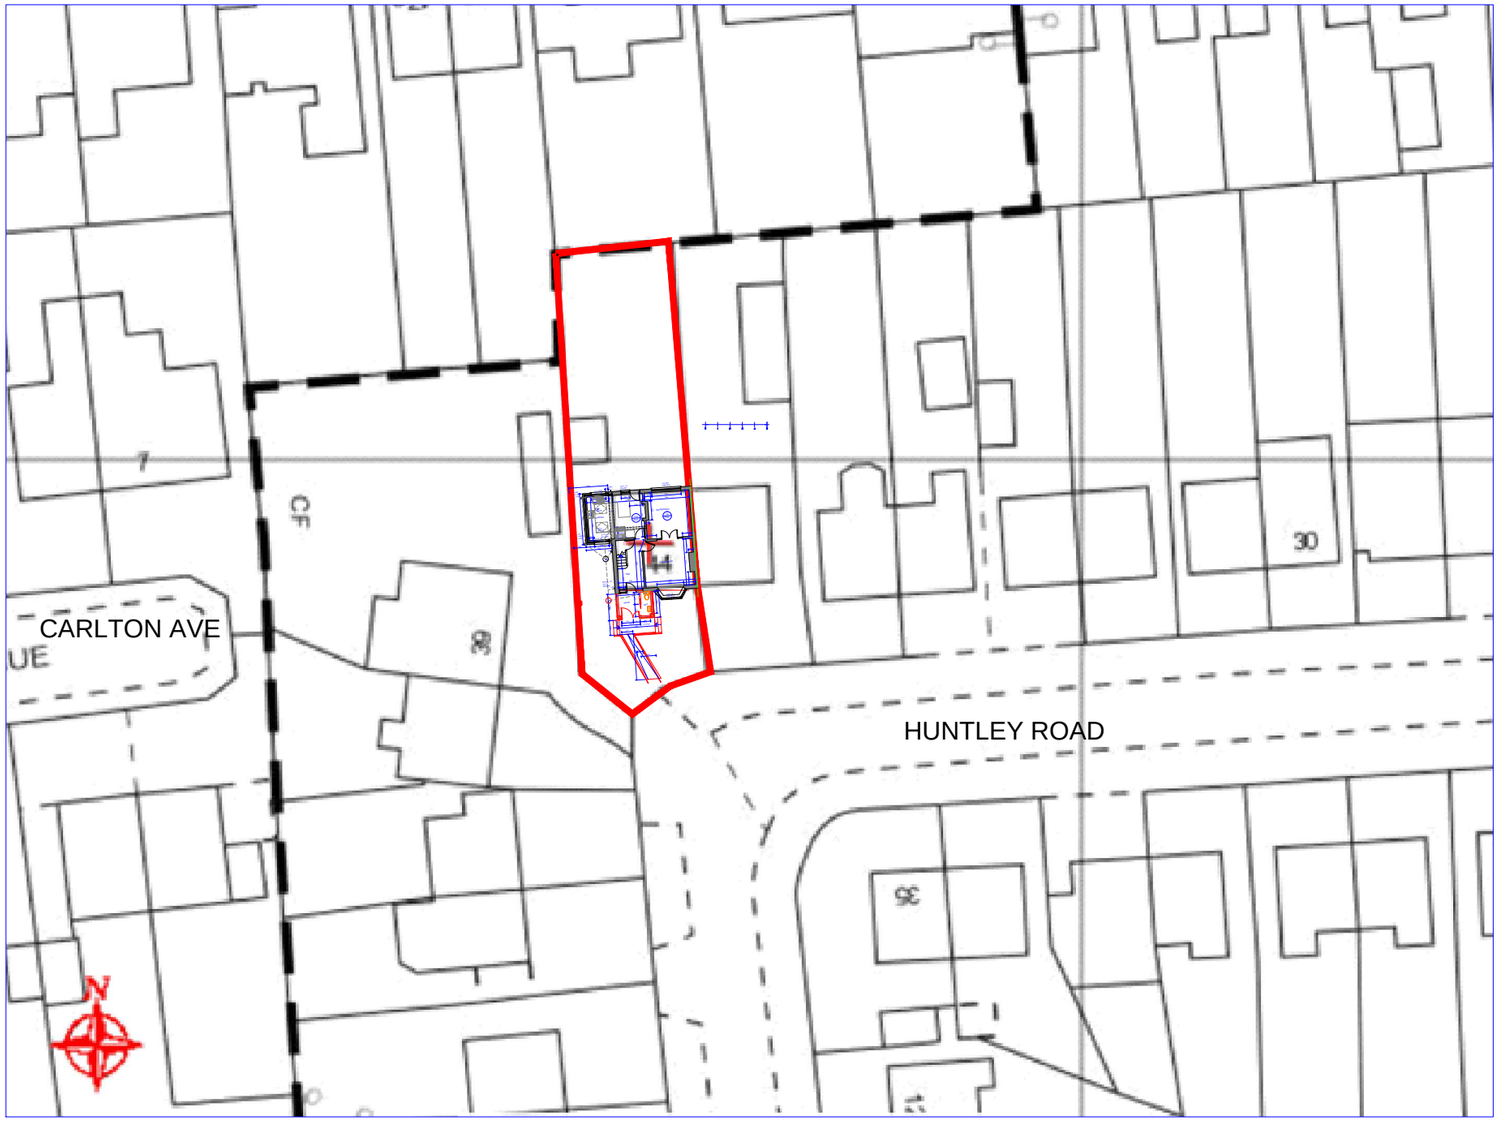

OS Map
Scale 1:500

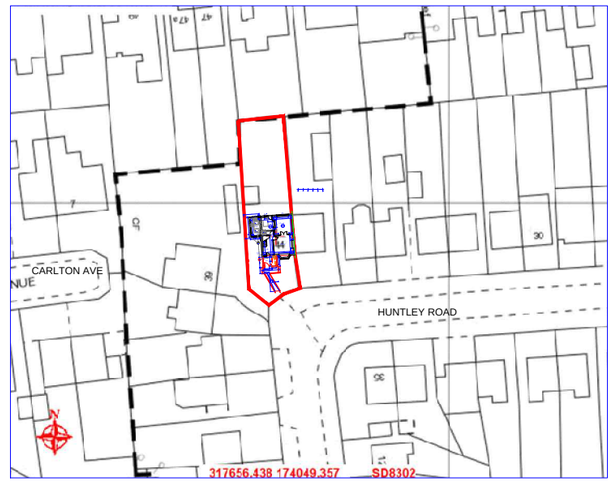

OS Map
Scale 1:1250

Rev	Date	Description

Issued For : INFORMATION PURPOSES ONLY

Client
Mr. Jerry Krywonos

Project
44 Huntley Road, Higher Crumpsall. M8 4JF
Proposed porch and access ramp and handrail.

Scheme - Drawing Title
OS Map

04 (Drawing No. / Revision) | Date 18.03.21 | Scale Various @A3

JK Technical Services (NW) Ltd
Tel: 0161 728 5730
Mob: 07741175755
www.jktechservs.co.uk