

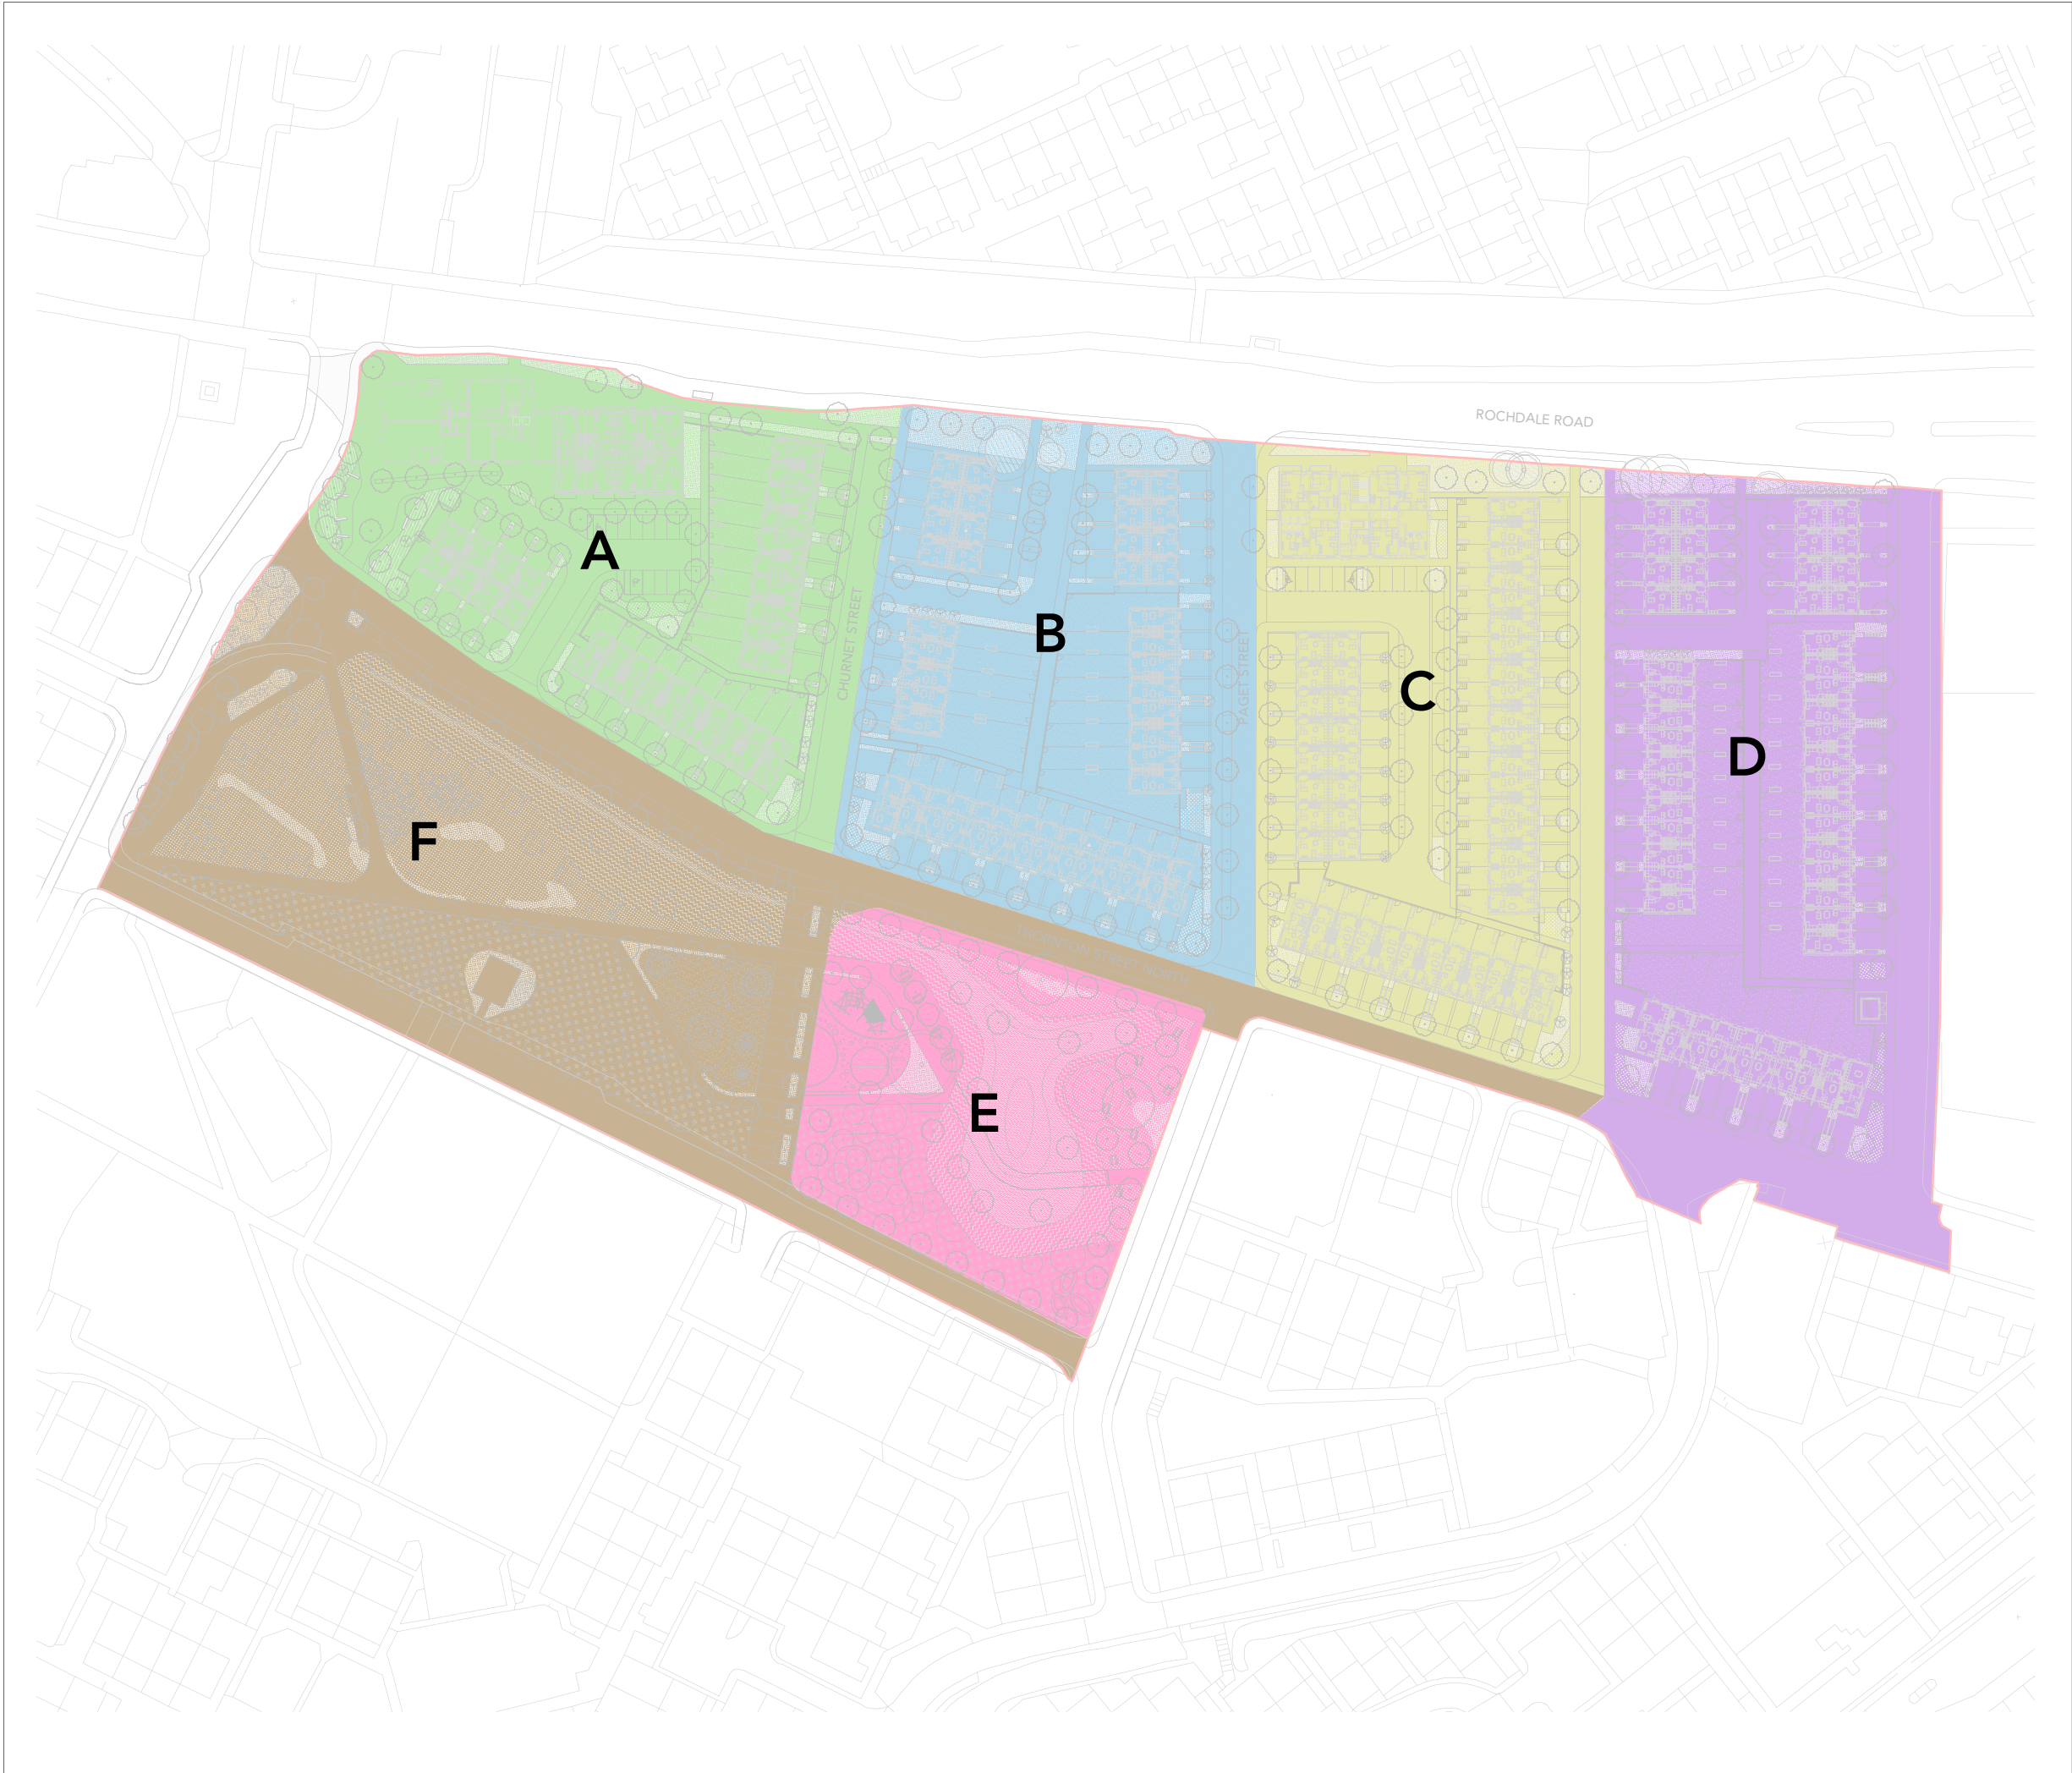


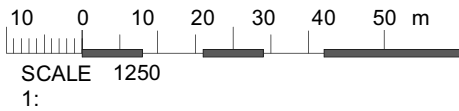

Note:
Do not scale from this drawing.
Dimensions are to be checked on site.
If in doubt please ask.

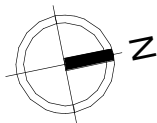

Housing Development sits
within Plots A-D

The New Collyhurst Park -
Phase 1 sits within Plots E-F

PL1 12/05/21 Amended Planning Issue
PL 26/01/21 LH Planning Issue

Rev Date Intls Details

© The moral rights of the author are hereby asserted.
This drawing and design is the sole property of Buttress Ltd and must not be reproduced without permission.
Buttress Ltd is Registered in England and Wales: 5363573

Buttress

41 Bengal St
Manchester
M4 6AF

T 0161 236 3303
E contact@buttress.net
W www.buttress.net

Project Title Collyhurst Village
Client FEC and MCC
Location Manchester

Drawing Title Plot Arrangement Plan

Date 12/05/2021 17:02:45 Scale 1 : 1250
Checked LH Orig Paper Size A3

Job No: 8871 Status PLANNING

Project: Origin: Zone: Level: Type: Disc: Number: Rev:

8871-BA-MP-00-DR-A- (04)721- PL1