



REVISION	DATE	DESCRIPTION
-	15.04.21	DRAFT ISSUE
-	06.05.21	PLANNING ISSUE

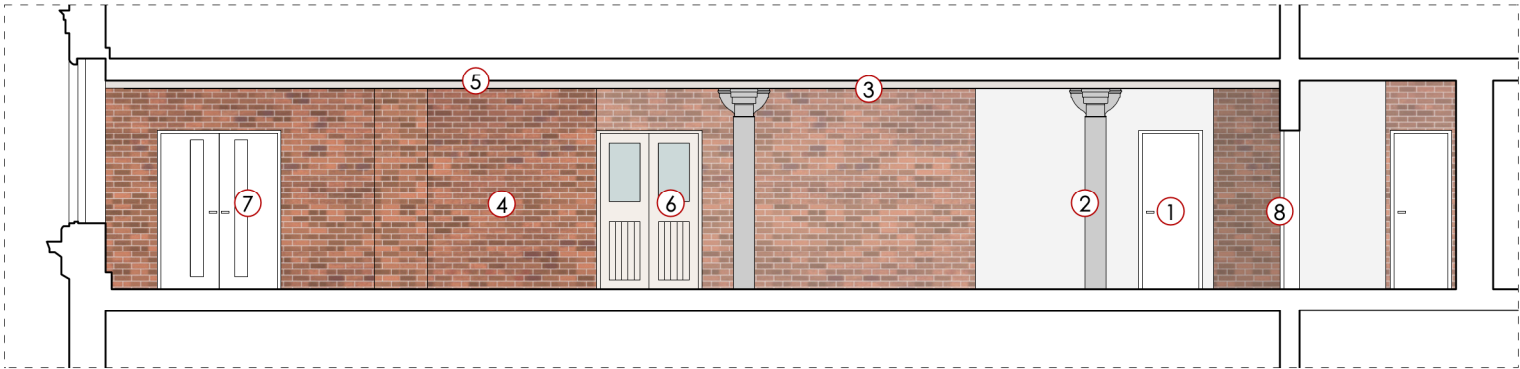


FOURWAYS HOUSE, FOURTH FLOOR
EXISTING SECTION BB'

1:100 @ A3

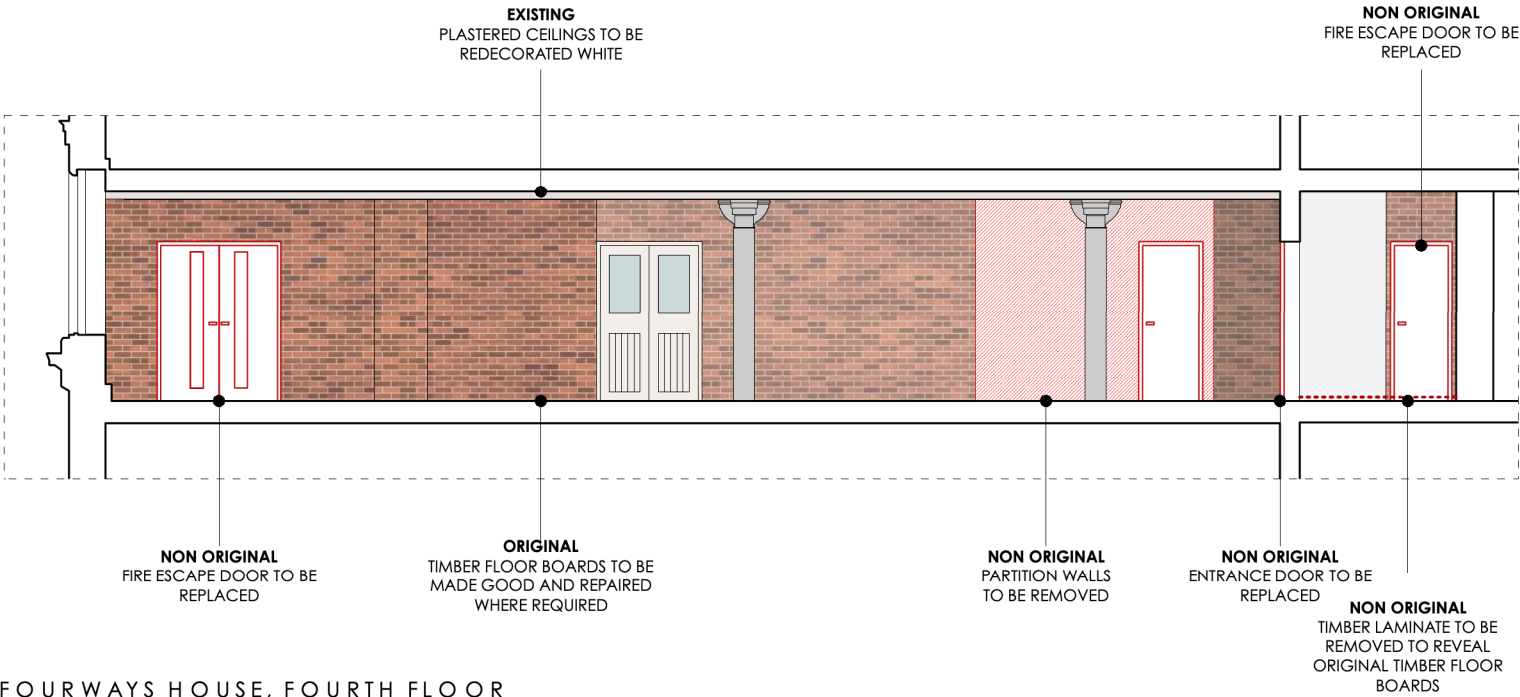

FOURWAYS HOUSE, FOURTH FLOOR
ALTERATIONS SECTION BB'

1:100 @ A3

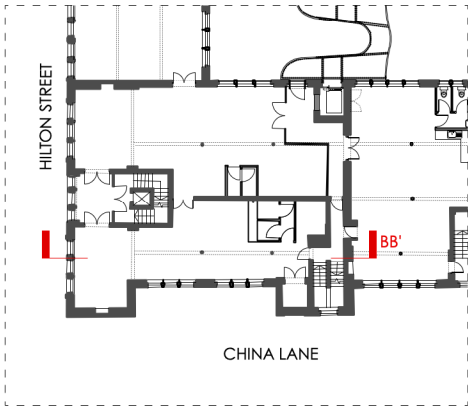

SECTION KEY

1

EXISTING TOILET CUBICLE

2

ORIGINAL COLUMNS

3

ORIGINAL STEEL BEAMS EXPOSED

4

EXISTING BRICKWORK EXPOSED

5

EXISTING PLASTERED CEILING

6

ORIGINAL TIMBER DOORS

7

NON-ORIGINAL FIRE ESCAPE DOORS

8

NON-ORIGINAL ENTRANCE DOOR

ALTERATIONS KEY

INDICATES MODERN PARTITION WALLS TO BE REMOVED

INDICATES WALL/DOOR/FITTING/SUSPENDED CEILING ETC. TO BE REMOVED

INDICATES NEW OPENING WITHIN BRICKWORK WALL

NOTE: TO BE READ IN CONJUNCTION ALTERATIONS PLAN L2223

PLANNING

OMIArchitects

31 Blackfriars Road, Salford, Manchester, M3 7AQ
+44(0)161 832 3242 / info@omiarchitects.com / www.omiarchitects.com

PROJECT	FOURWAYS HOUSE				
DRAWING	FOURTH FLOOR - EXISTING SECTIONS				
DATE	APR' 21	DRAWN BY	KT	SCALE	1:100 @A3
JOB NO.	1412	DWG.NO.	L 2224		