


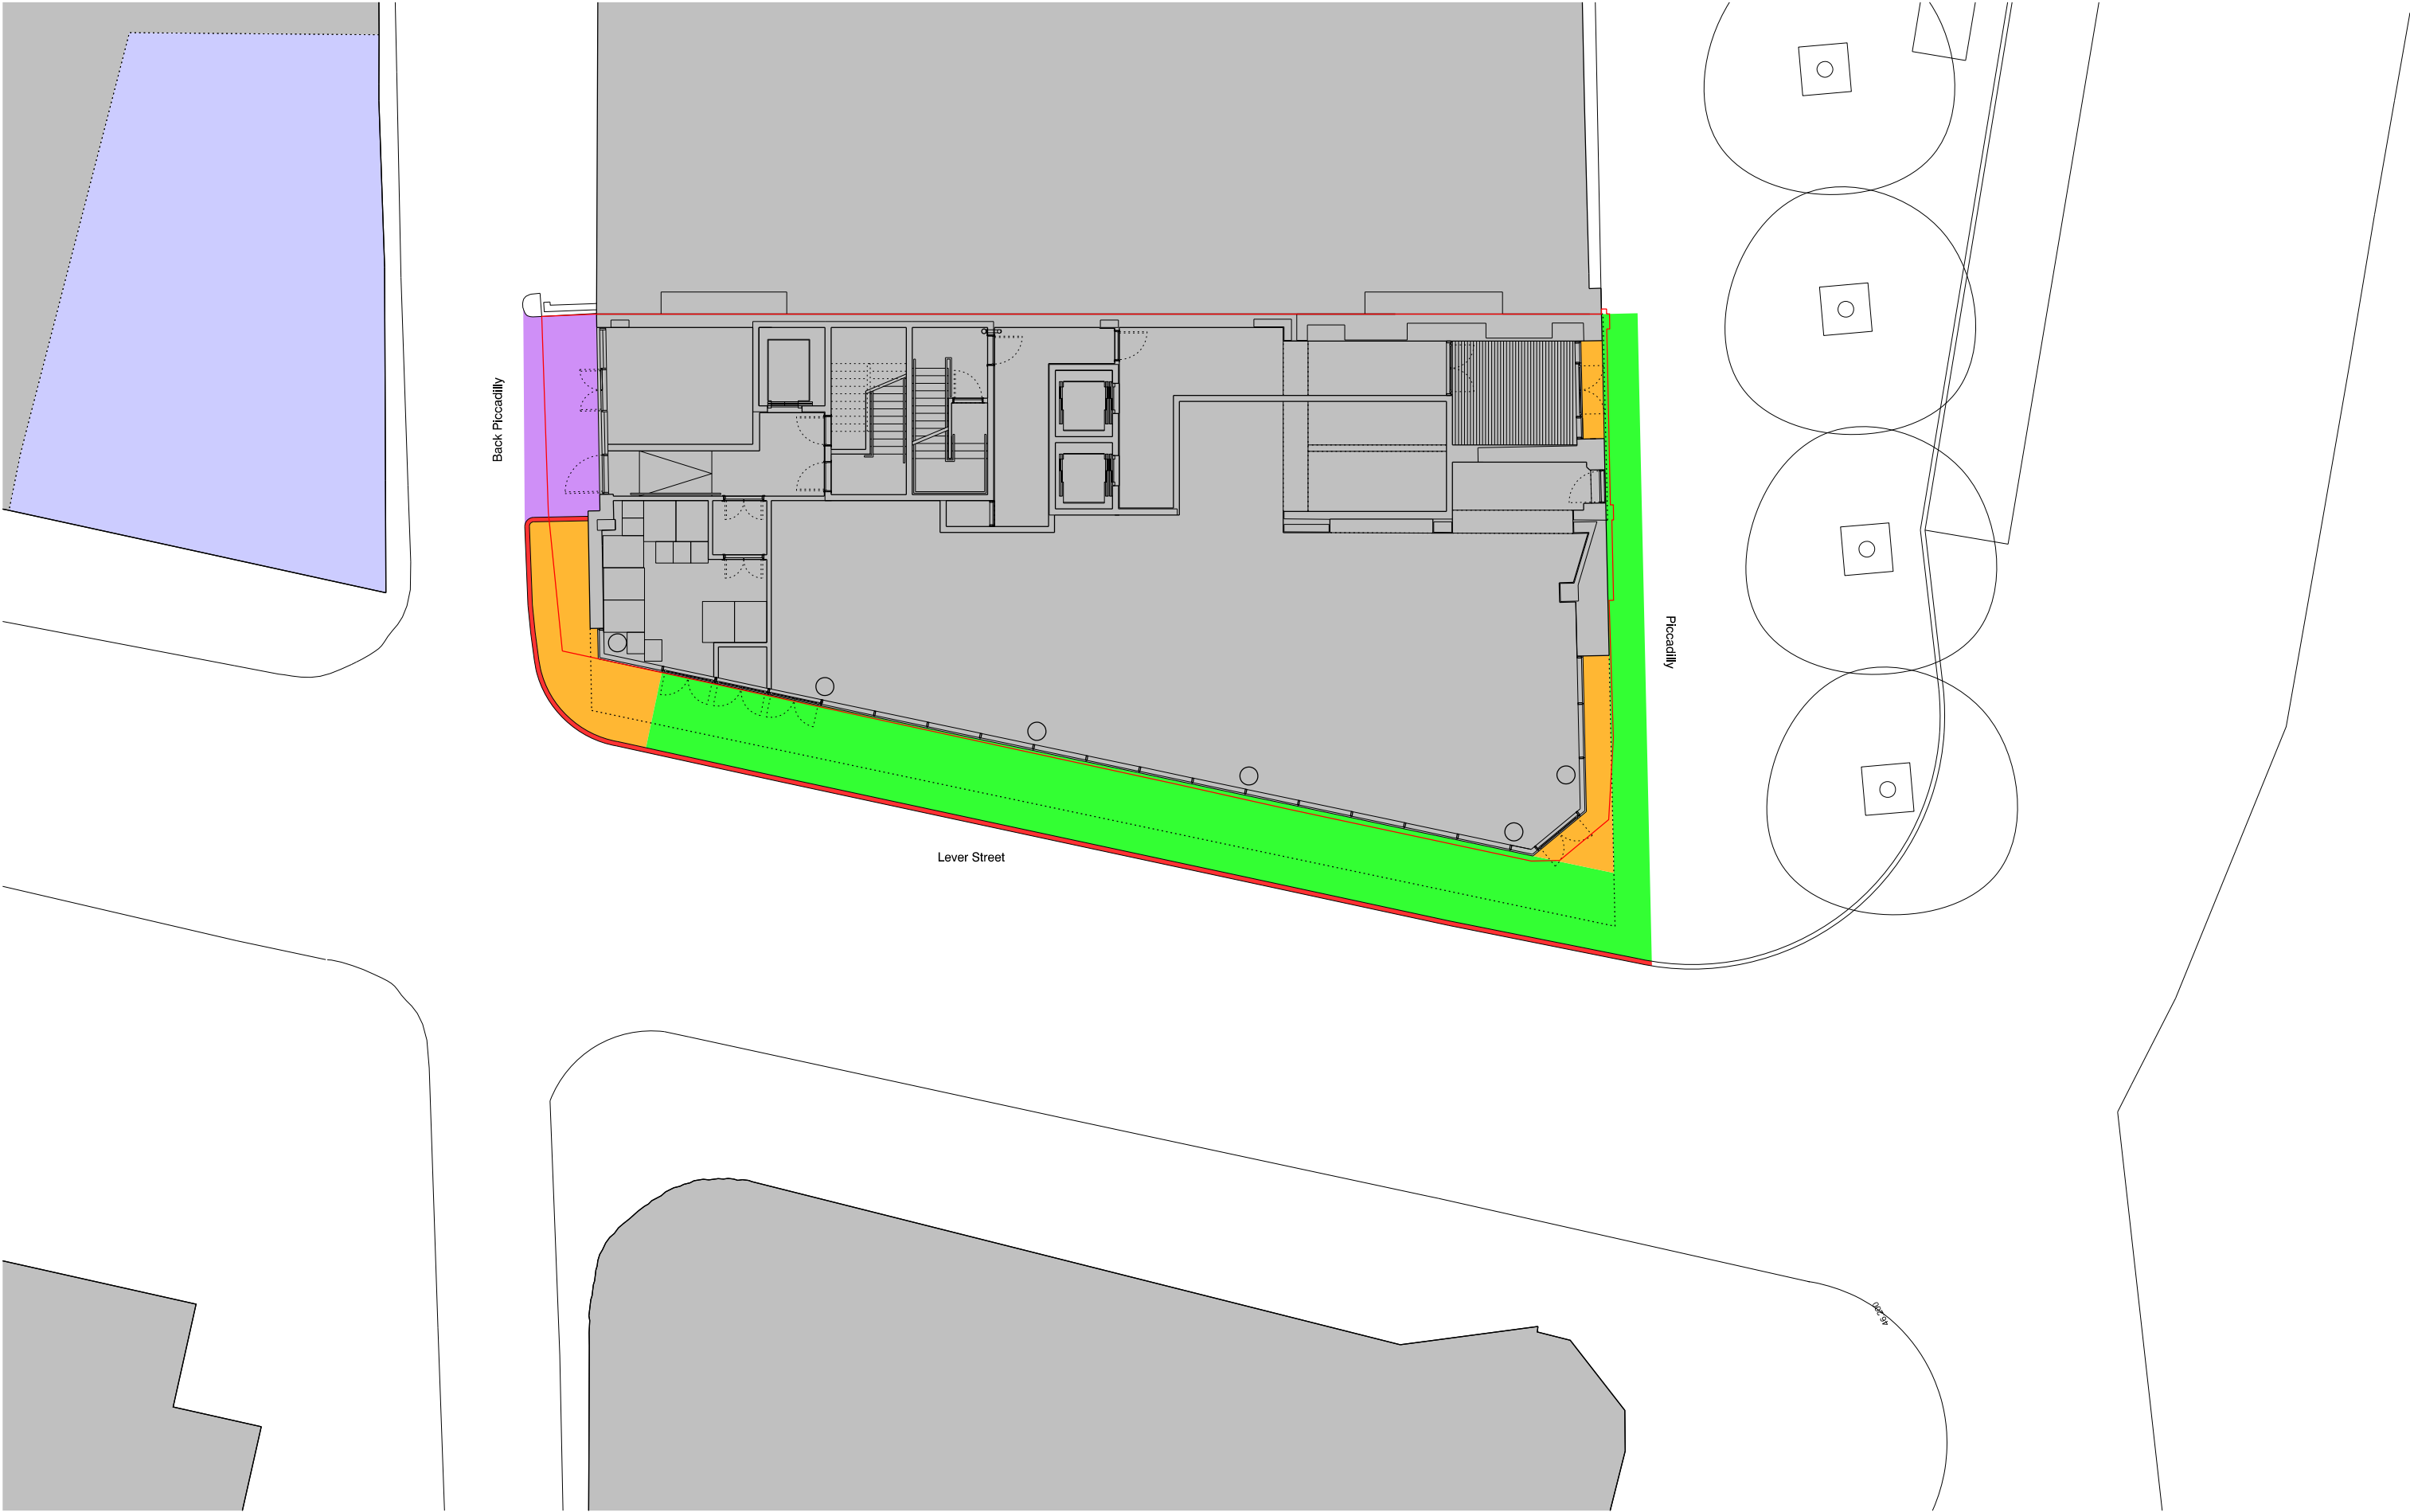

revision:	date:	note:
P01	2020.08.06	preliminary first issue
P02	2021.05.05	site boundary added

Landscape legend

- retained kerb
- new tarmac
- new paving to match existing
- retained paving, with new paving to match existing to repair damage caused during construction
- site boundary



project
43-47 piccadilly, manchester
job no.
7422
title
proposed landscape works
scale
1:200 @ A3
drawing no.
7546-al(90)0001

stephenson hamilton risley
STUDIO
3 riverside mews
4 commercial street
manchester, M15 4RQ
www.shr.studio
mail@shr.studio
0161 832 0244