
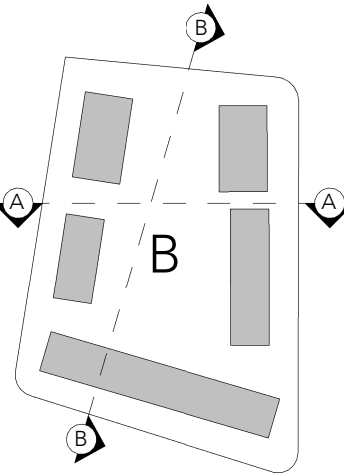


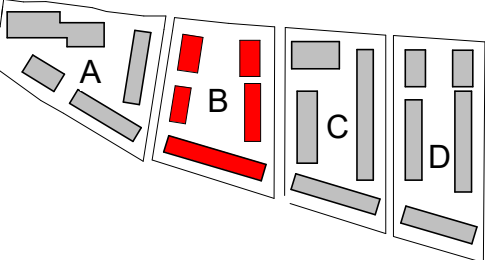

MATERIAL KEY DESCRIPTION

1. APARTMENT FACING BRICKWORK - RED BRICK

2. HOUSING FACING BRICKWORK TYPE 1 - BUFF BRICK


3. HOUSING FACING BRICKWORK TYPE 2 - LIGHT BROWN BRICK

4. FEATURE HOUSE FACING BRICKWORK - Stretcher bond combination of buff and light brown brick

5. ROOF - GREY METAL PROFILE

6. ENTRANCE FEATURE GLAZED BRICKWORK

7. COMBINED BINS/BKIES STORE - Timber surround with street facing brick wall to match house brick.

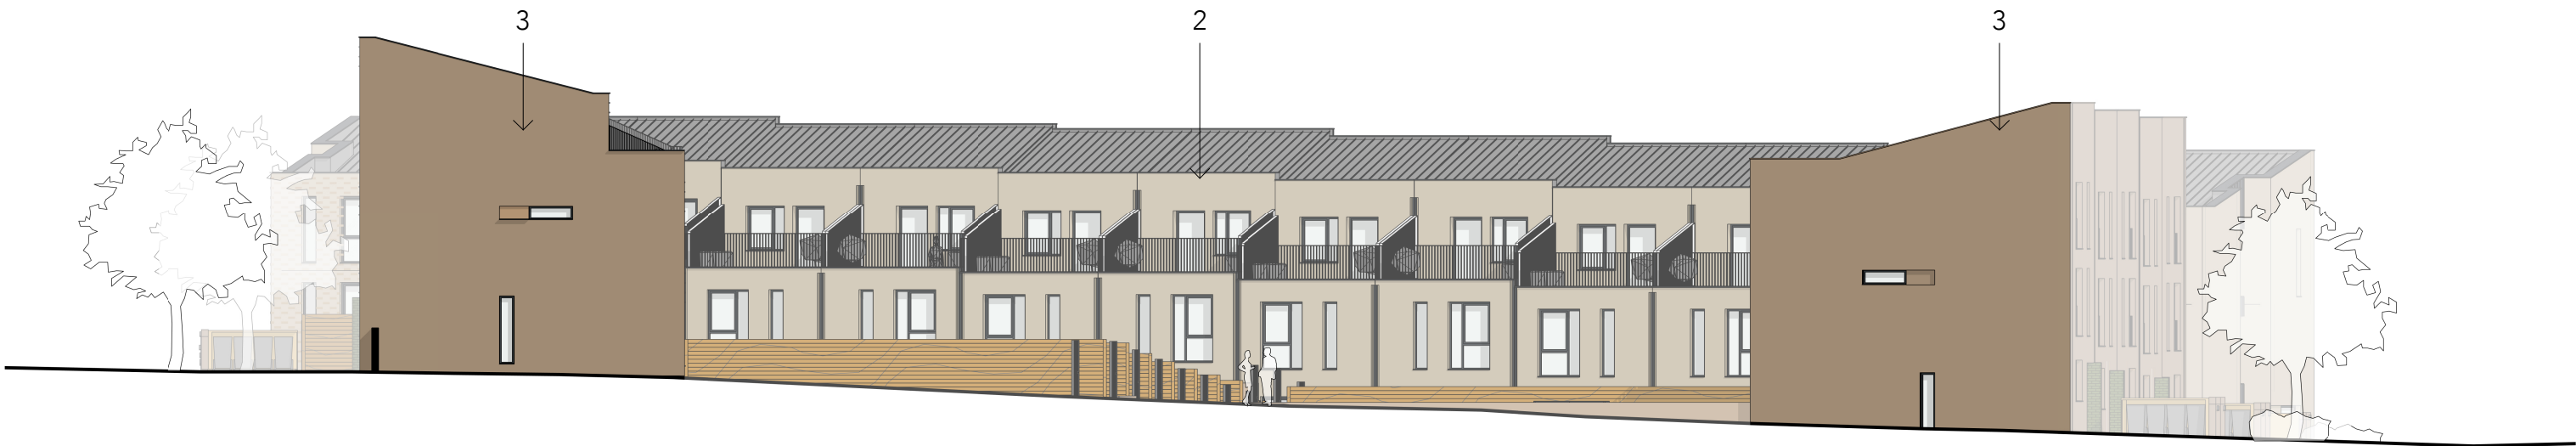

Section A-A
1 : 200



Section B-B
1 : 200

PL	26/01/21	LH	Planning Issue
Rev	Date	Info	Details

© The moral rights of the author are hereby asserted.
This drawing and design is the sole property of Buttress Ltd and must not be reproduced without permission.
Buttress Ltd is Registered in England and Wales 1063711

Buttress

41 Bengal St
Manchester
M4 6AF

T 0161 236 3303
E contact@buttress.net
W www.buttress.net

Project Title	Callyhurst Village
Client	FEC and MCC
Location	Manchester
Drawing Title	Plot B- Proposed Sections 1: 200

Date	26/01/2021 21:06:08	Scale	1 : 200
Checked	LH	Orig Paper Size	A1
Job No:	8871	Status	PLANNING

Project:	Origins:	Zone:	Level:	Type:	Disc:	Number:	Rev:
----------	----------	-------	--------	-------	-------	---------	------

8871-BA-PB-XX-DR-A- (06)100- PL