


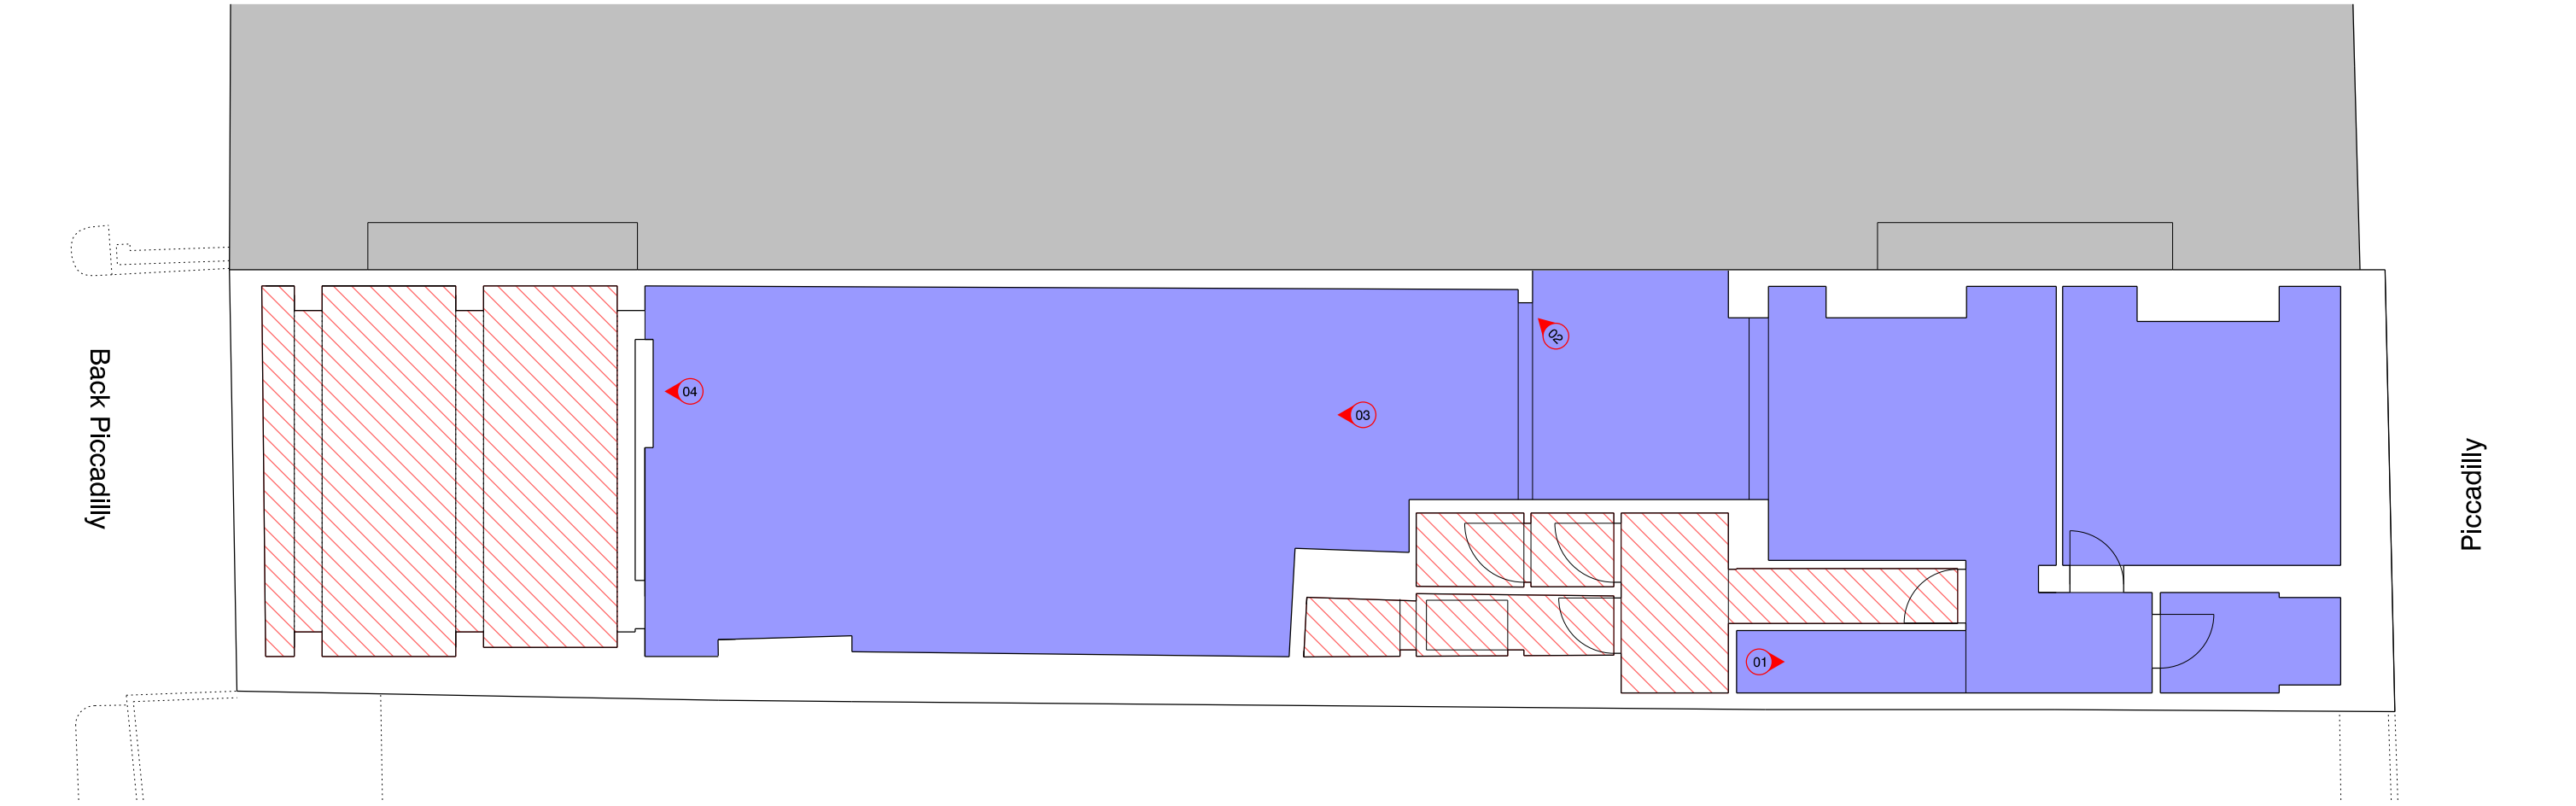

photograph 01



photograph 02



photograph 03



photograph 04

photograph 07

revision: P01 date: 2021.01.05 note: preliminary first issue

Ceiling legend  
new suspended ceiling tiles  
original plaster ceiling  
original plaster ceiling and coving (more coving may be discovered once a site strip out has been undertaken)  
original timber ceiling and beams  
new plasterboard ceiling  
original timber beam  
original timber truss  
original timber framed skylight  
area where access was not possible  
photograph locator



project 43-47 piccadilly, manchester  
job no. 7422  
title existing basement floor ceiling plan and site photographs  
scale 1:100 @ A3  
drawing no. 7546-al(02)0019

stephenson hamilton risley  
**STUDIO**  
3 riverside mews  
4 commercial street  
manchester, M15 4RQ  
www.shr.studio  
mail@shr.studio  
0161 832 0244