




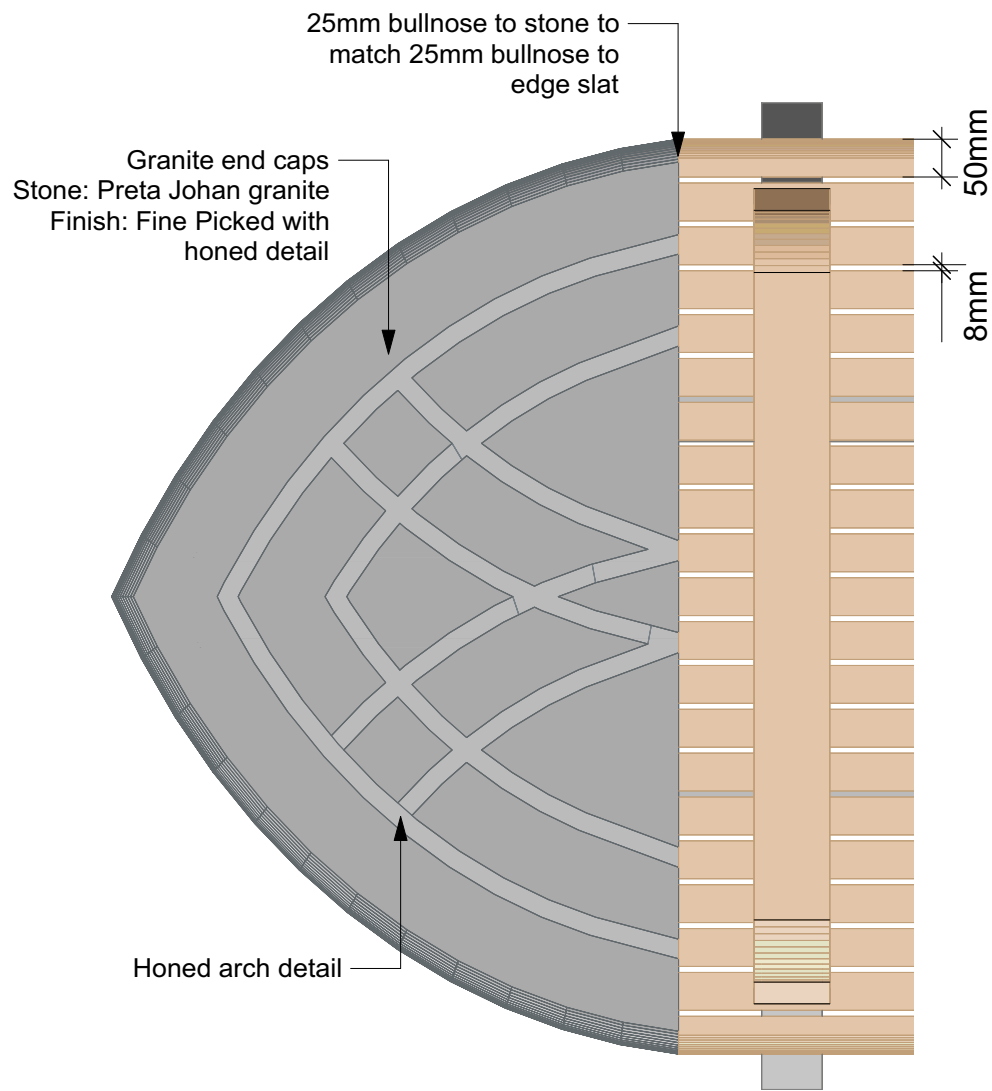

7002
01 (above) Plan: Capping Piece
Scale: 1:10

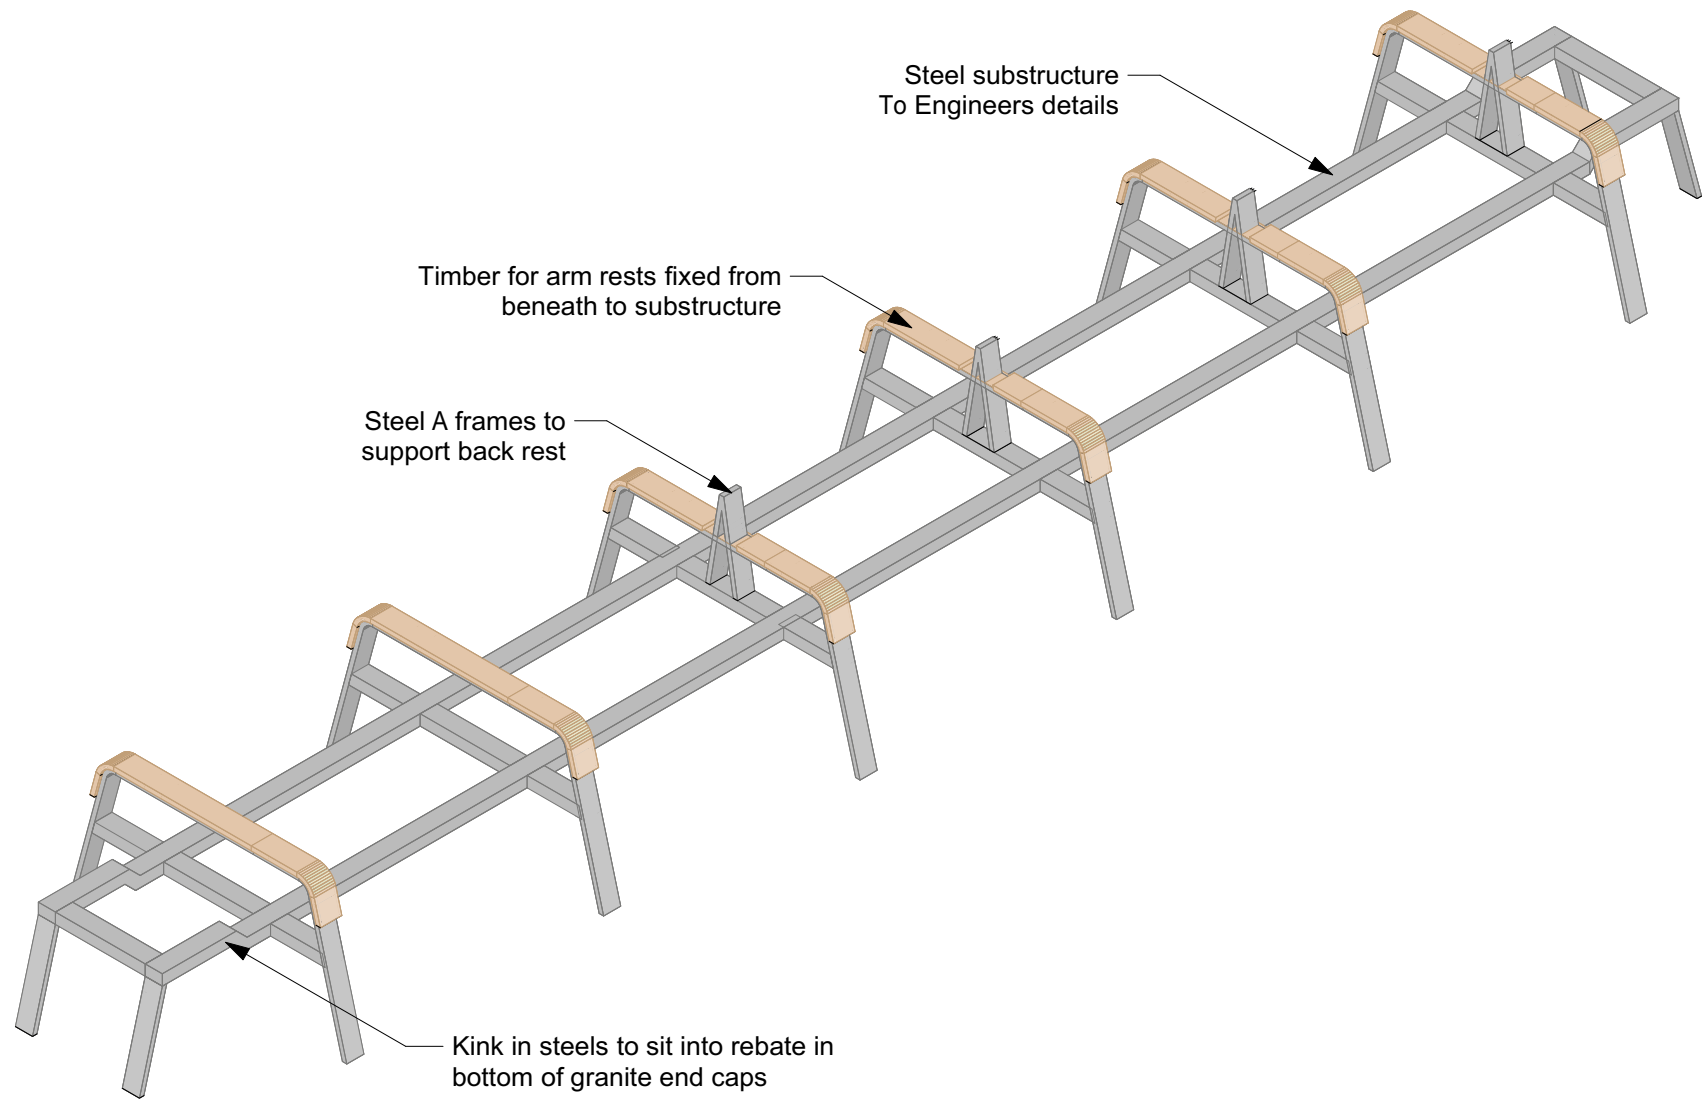

7002
02 (above) Isometric View: Substructure
Scale: 1:25

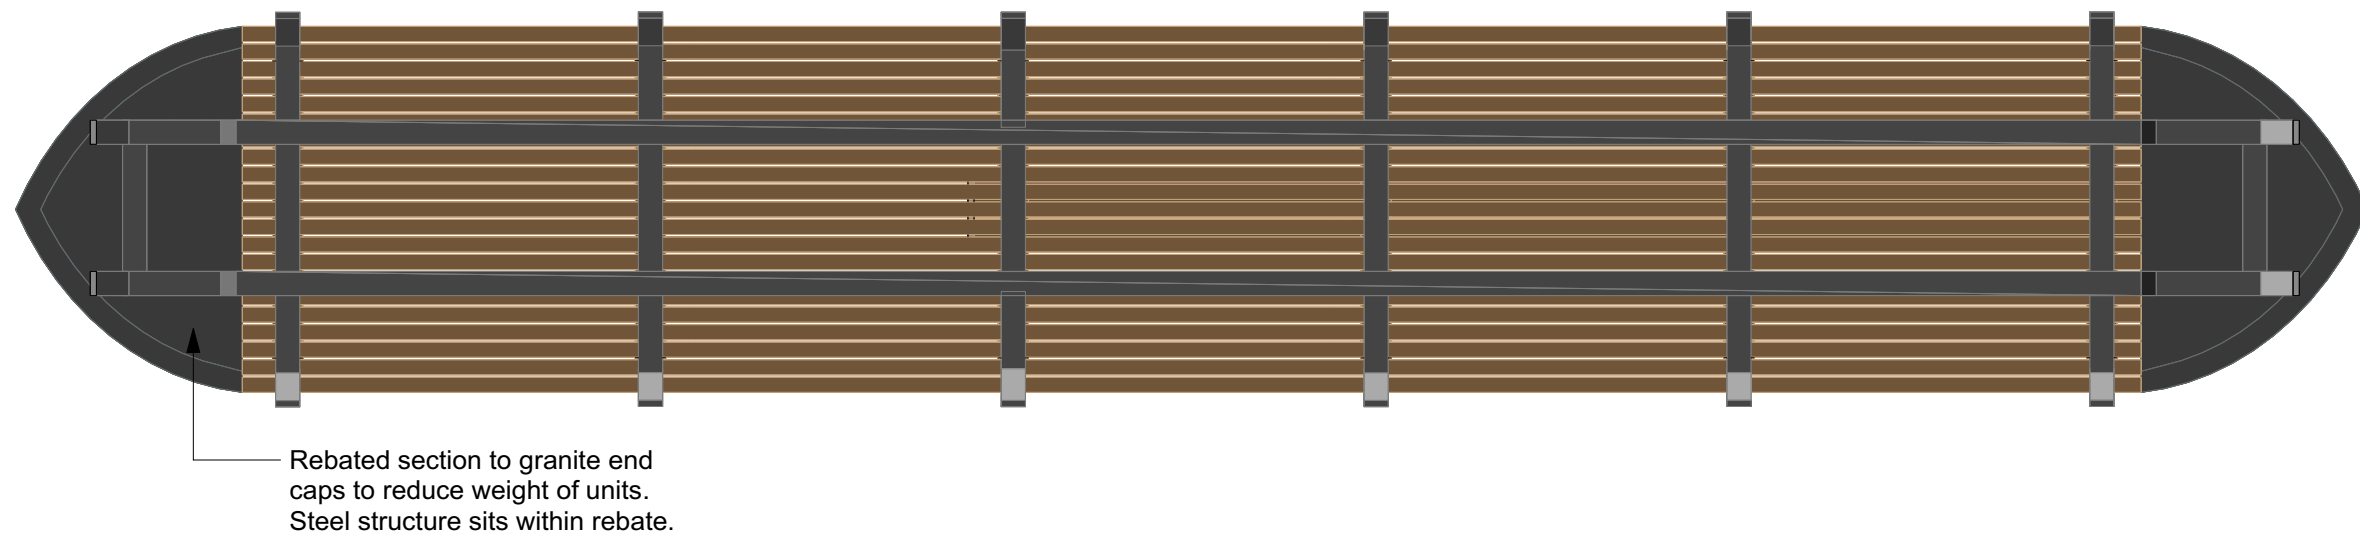

7002
03 (above) Bottom View: Substructure
Scale: 1:25

NOTES:

1. Do not scale from this drawing.
2. Always work to noted dimensions.
3. All dimensions are in millimetres unless otherwise stated.
4. All setting out, levels and dimensions to be agreed on site.
5. The dimensions of all materials must be checked on site before being laid out.
6. This drawing must be read with the relevant specification clauses and detail drawings.
7. Order of construction and setting out to be agreed on site.

LOCATION PLAN

NOTE: Shop drawings to be produced for review and approval prior to fabrication. Produced for design intent and subject to structural calcs by a suitably qualified Engineer

KEY

S4-P02	09-04-21	Stage 05 Issue	FF	FF
S4-P01	16-03-21	Stage 04 Issue	JTO	FF

Revision	Date	Description	Drawn	Apprvd.
----------	------	-------------	-------	---------

Planit I.E. Limited
E: info@planit-ie.com W: planit-ie.com
MANCHESTER
2 Back Grafton St, Altrincham, WA14 1DY
T: 0161 928 9281
LONDON
Unit 6 Waterside, 44-48 Wharf Road, London, N1 7LX
T: 0207 253 5678
LIVERPOOL
No. 8 Princes Parade, Princes Dock, Liverpool, L3 1DL
T: 0151 705 6746

Client Galliford Try

Project Manchester Medieval Quarter

Dwg Title Feature Seat Details 02

Created on	Created by	Approved by
16-12-20	FF	-

Scale	Size	Workstage
Various	A3	STAGE 05

Dwg No.	Suitability	Revision
MMQ-PLA-XX-XX-DR-L-7002	S4	P02