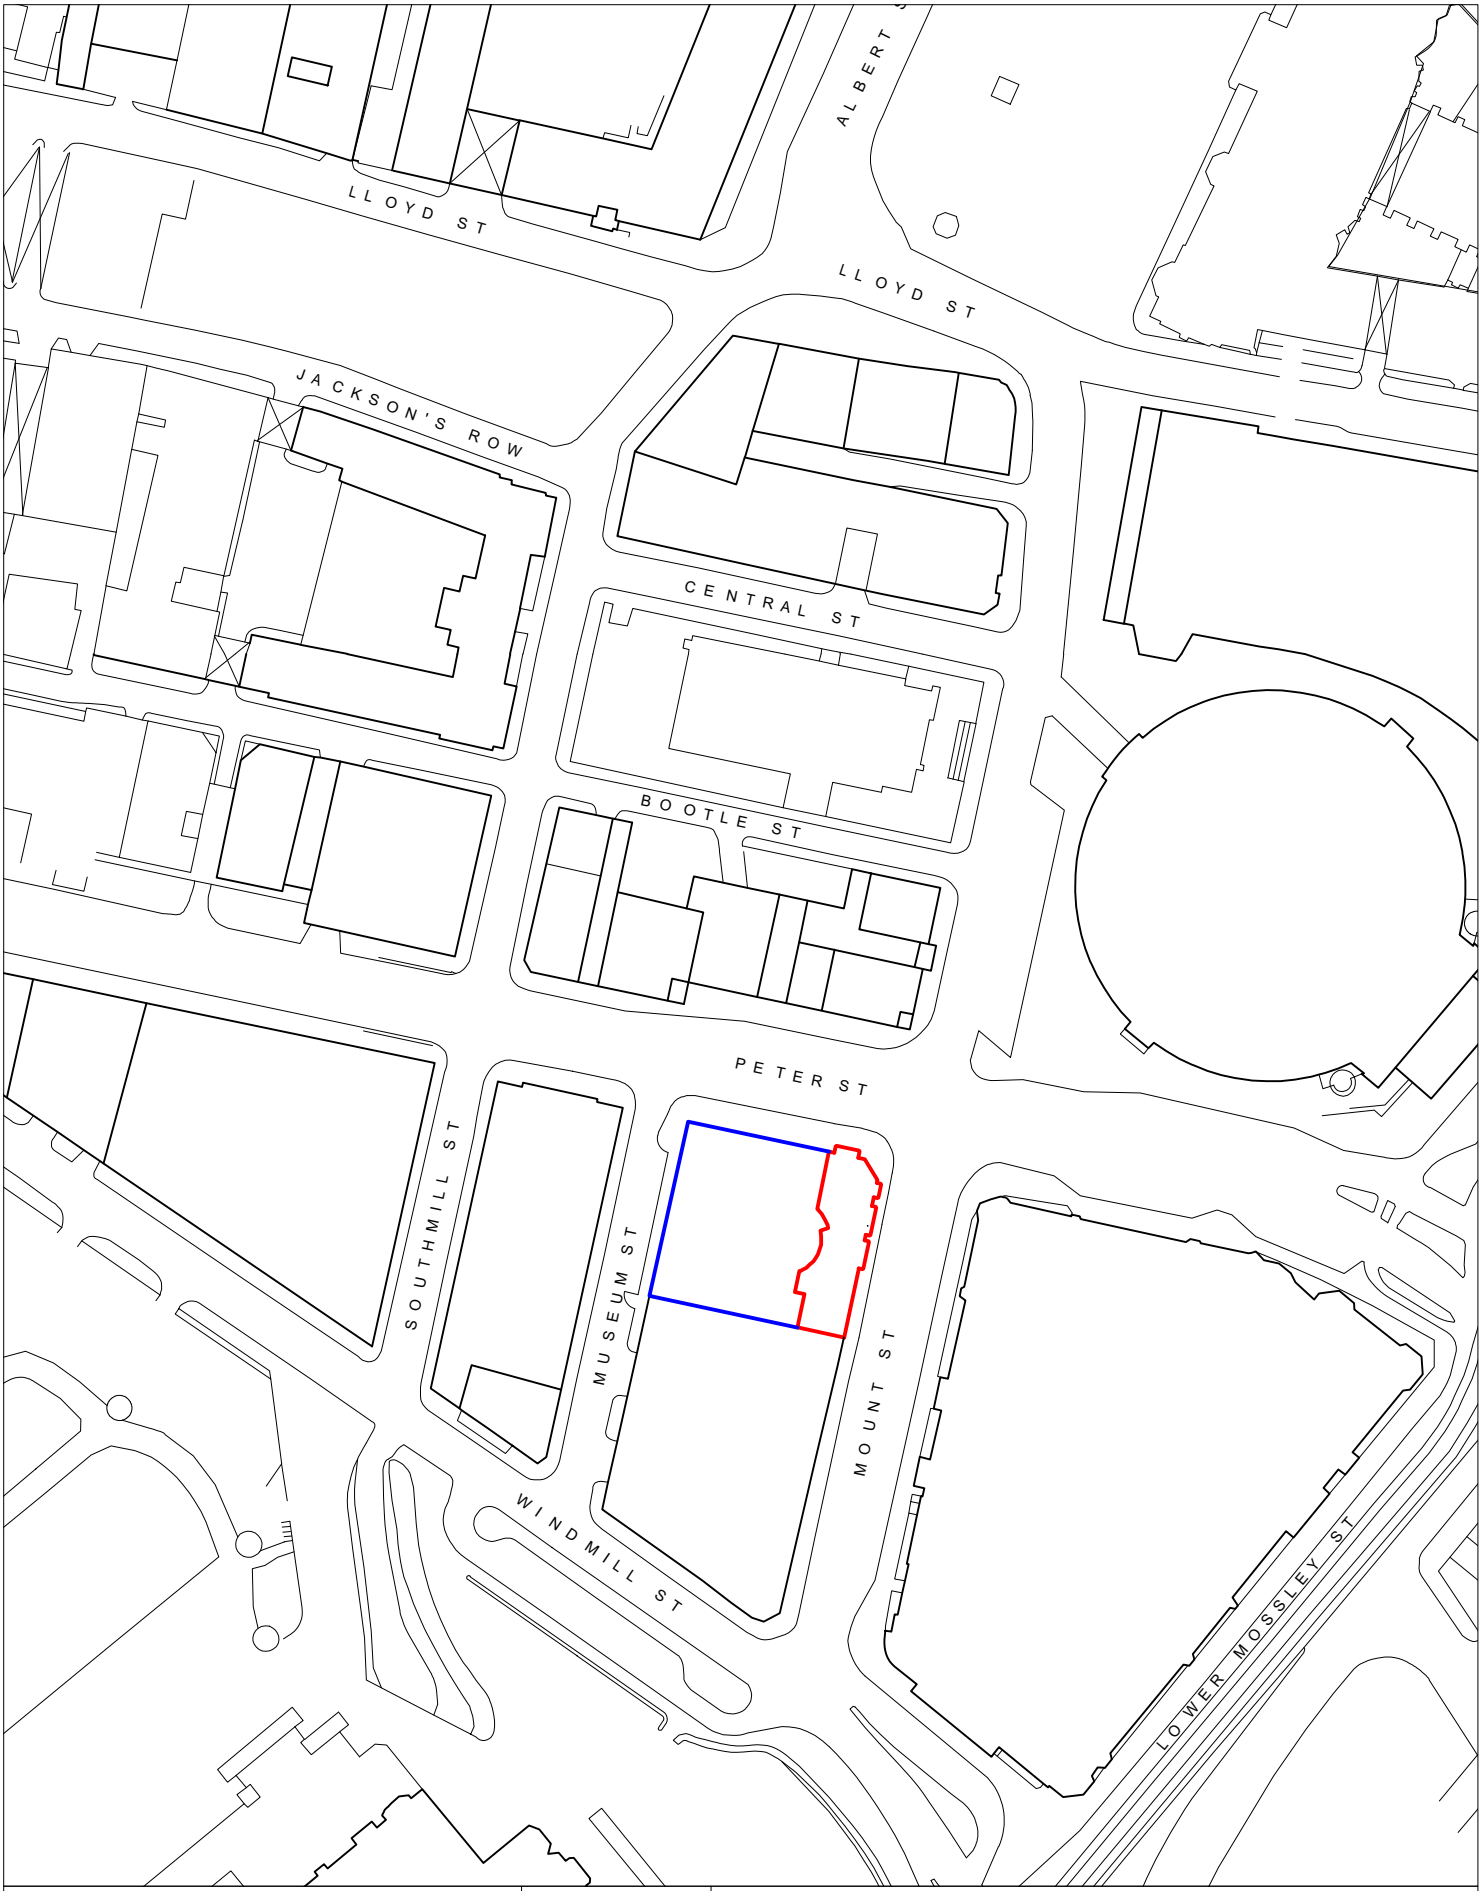

0 10 20 30
metres

GRADE A
ALTERNATIVE

Project St George's House

Address 56 Peter St
M2 3NQ

Scale & Date 1:1250 @ A4 March 2021

Document HAUNT
Location Plan

Doc Ref	400	PD	9001	-