


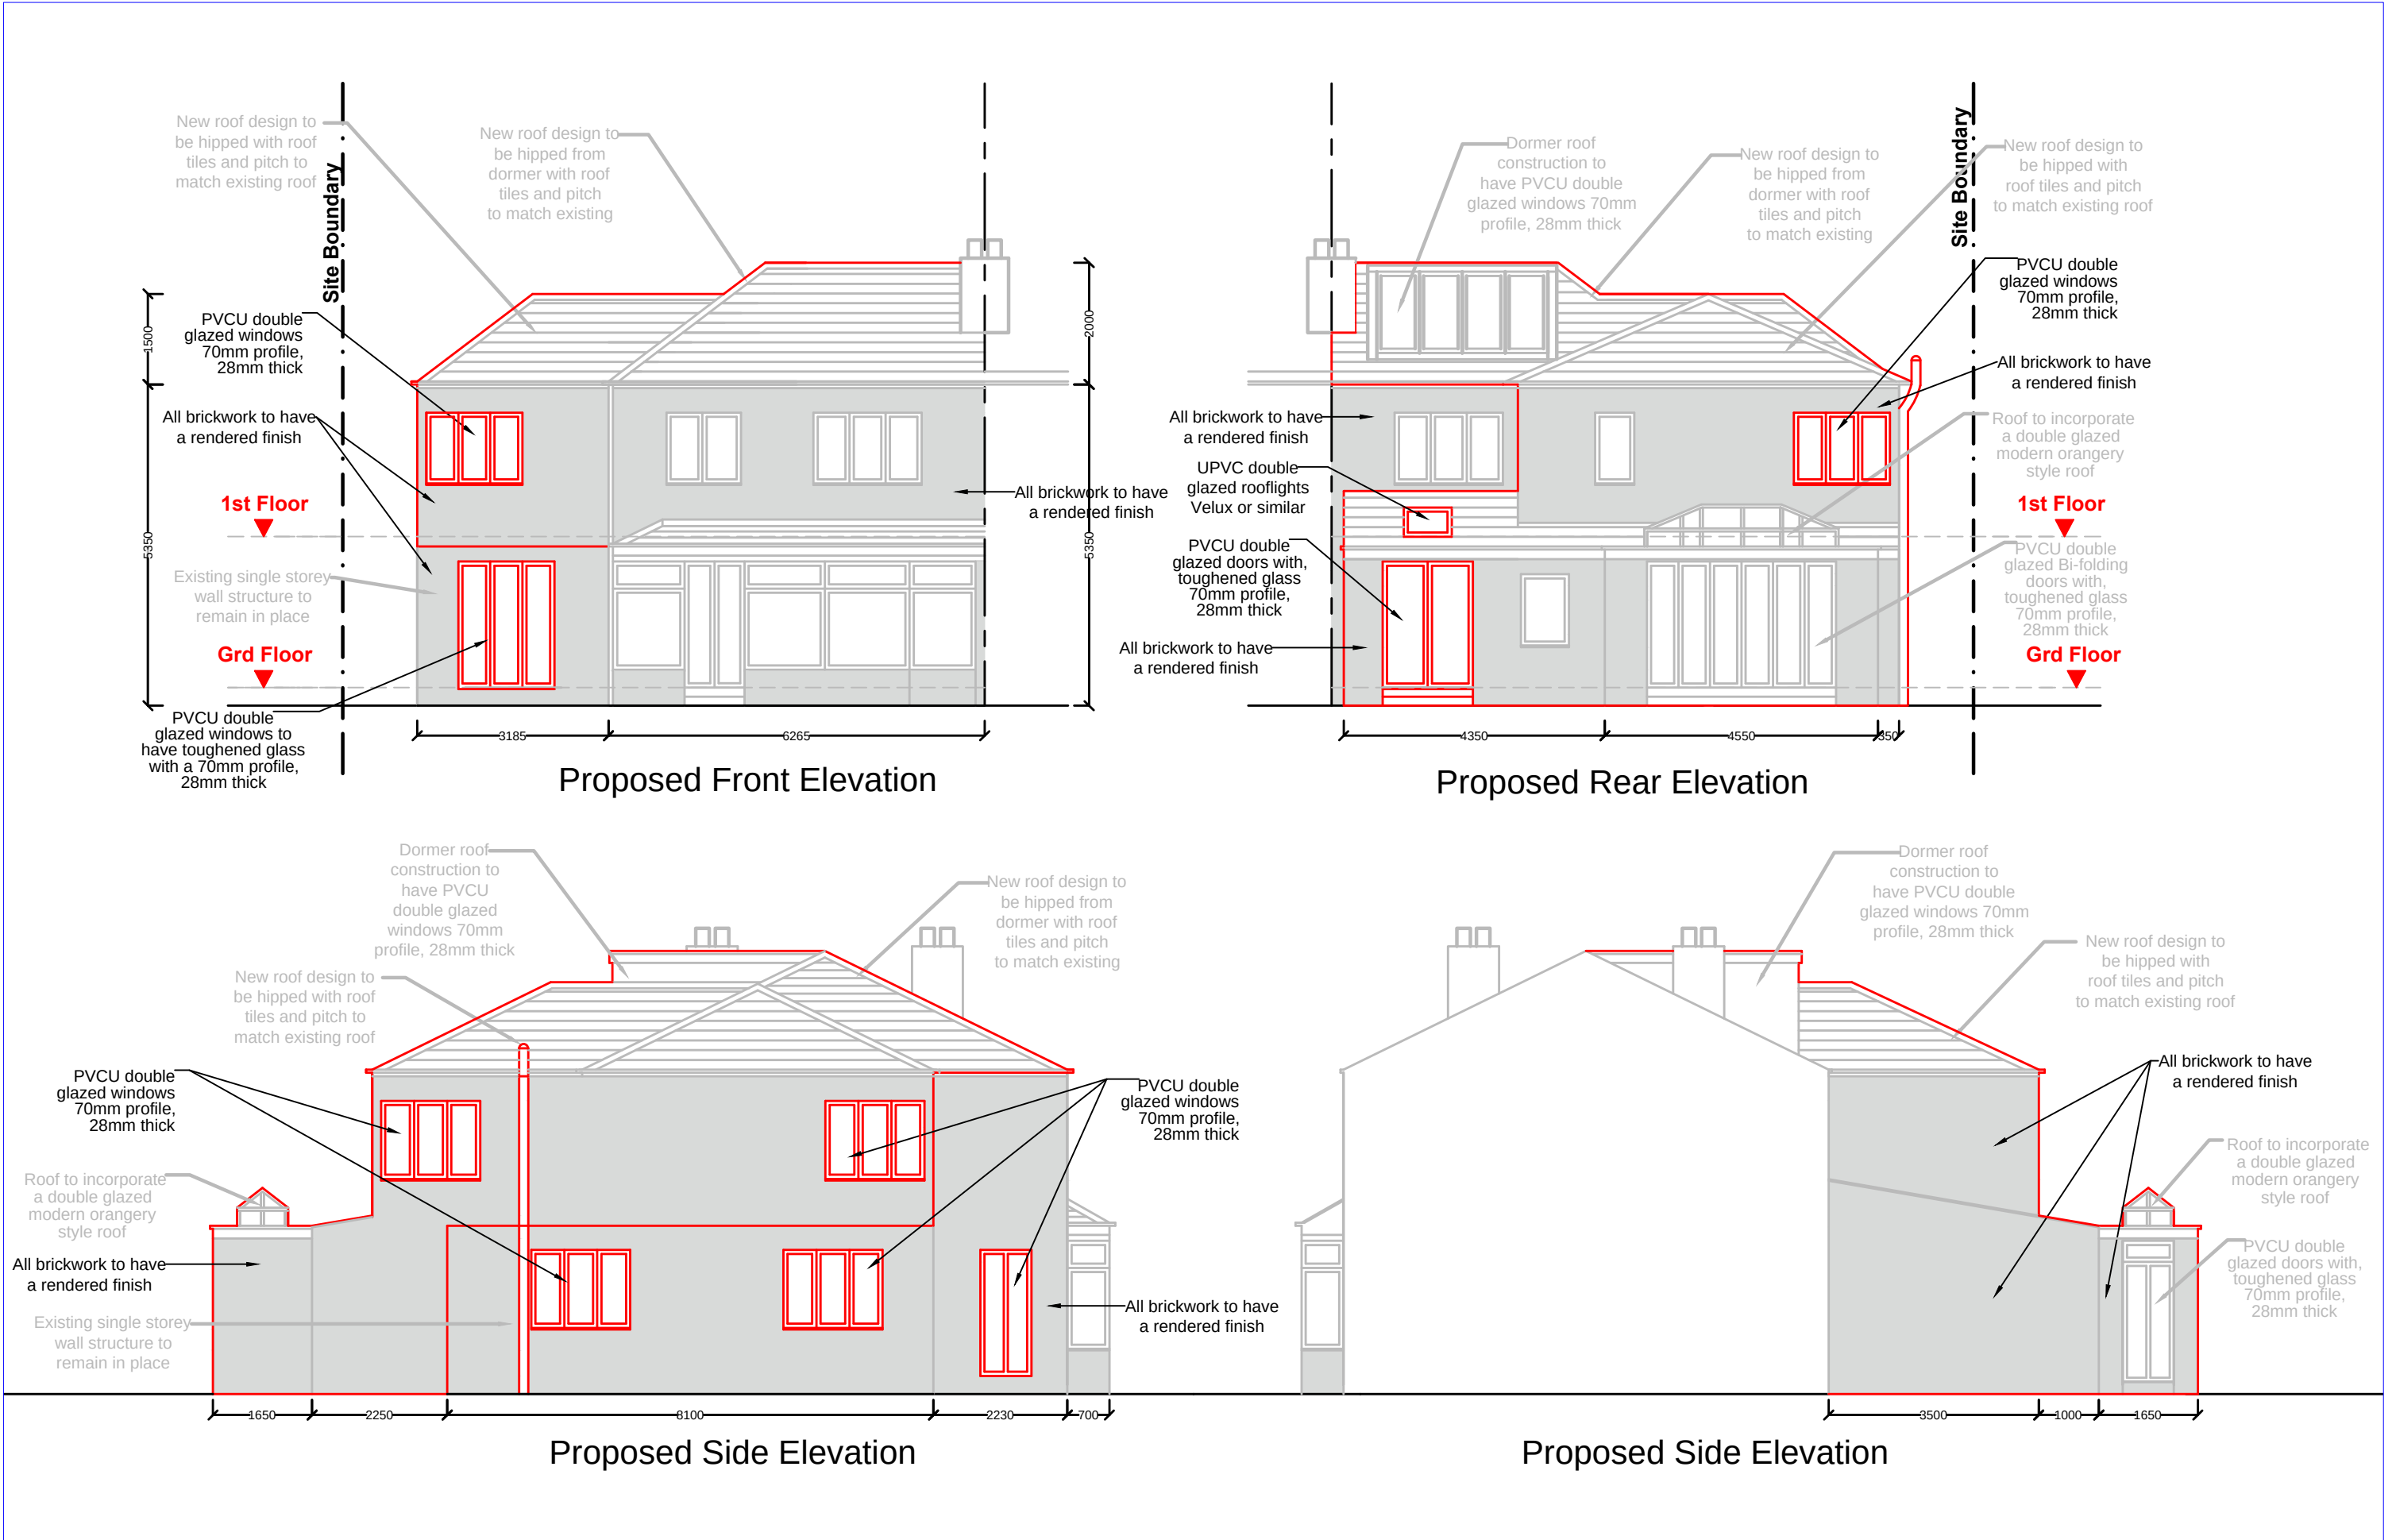

Mohammed Khan
BSc (Hons) MCIQB MNAEA
Chartered Construction Manager & Property Consultant
Ash 4 Homes, Pure Offices, Brooks Drive, Cheadle Royal Business Park, Cheadle,
SK8 3TD, Tel: 0161 428 8652 Mobile: 07890 269580

Project Name:
Proposed extensions to the side and rear and loft conversion.

Drawing Name:
Proposed Elevations

Project Address:
82 Egerton Road South,
Chorlton,
Manchester, M21 0ZH

Project Ref: MK/071901
Date: 11.03.21
Scale: 1:100
Paper Size: A3

Sheet:
05
Rev: 05