

GLASS DELIVERY SCREEN :

NEW GLAZED DELIVERY WALL
LAMINATED GLASS PANELS (TO
MANUFACTURER'S RECOMMENDATIONS)
SET WITHIN DWARF WALL




SIGNAGE APPLICATION BY
SIGNAGE CONTRACTOR -
ALL CONTENT TO BE AGREED
WITH GDK HEAD OFFICE

NOTE - THE FROSTED TEXT TO BE FULLY JUSTIFIED ACROSS THE LENGTH OF THE SCREEN -

ORANGE FILM APPLIED WITH
TEXT /GRAPHIC OVERLAY TO
BREAKUP VIEWS THROUGH

GLASS PANELS SET INTO _____
DWARF WALL - SECURELY BOLTED TO
SUB FRAME - PRIOR TO OVERPANELLING

DWARF WALL - SEE STANDARD
DETAIL STD- 14

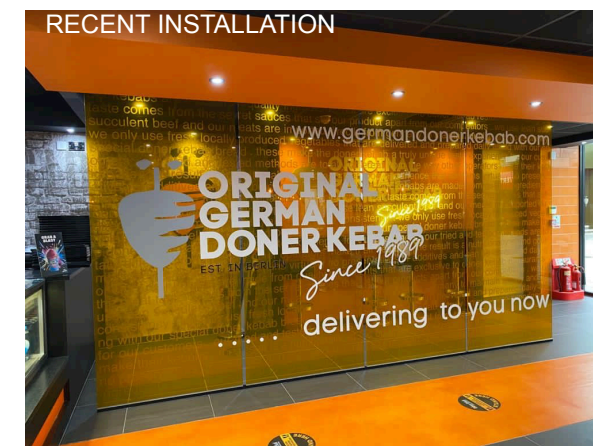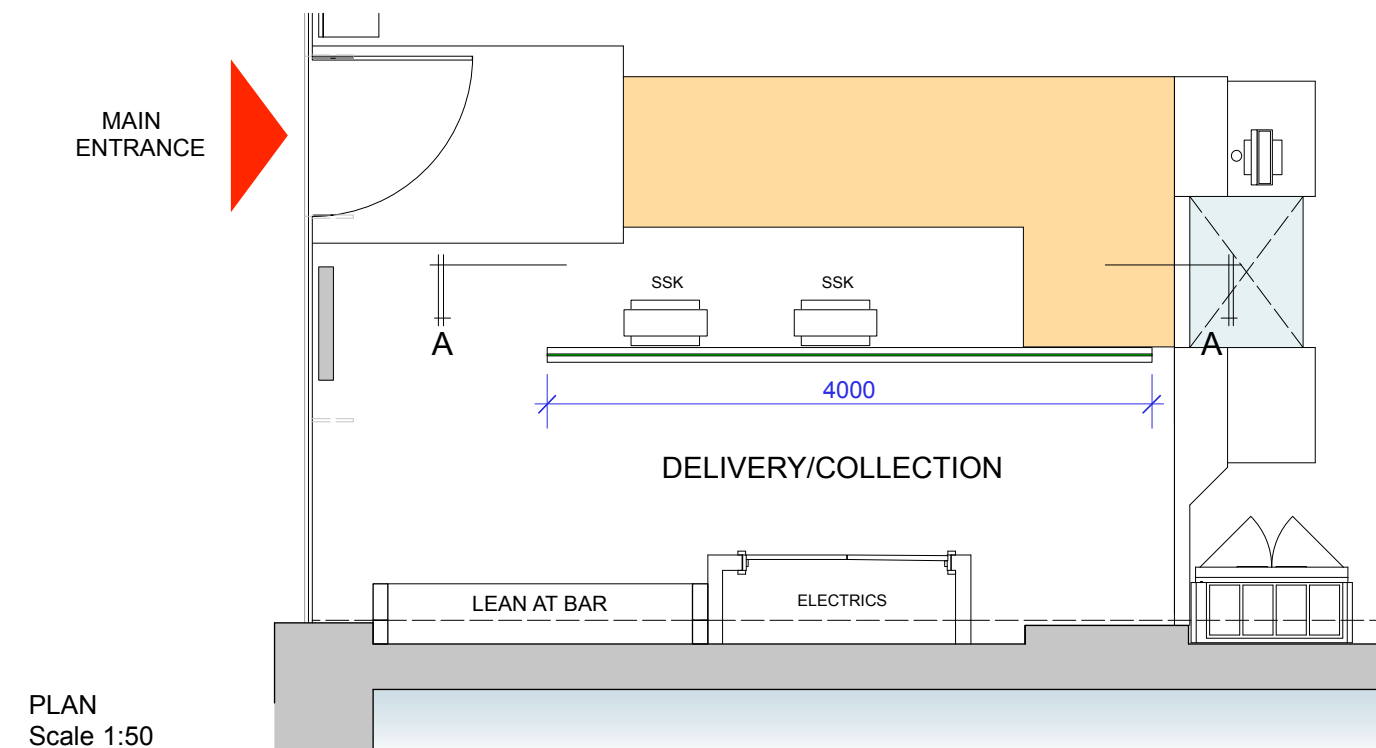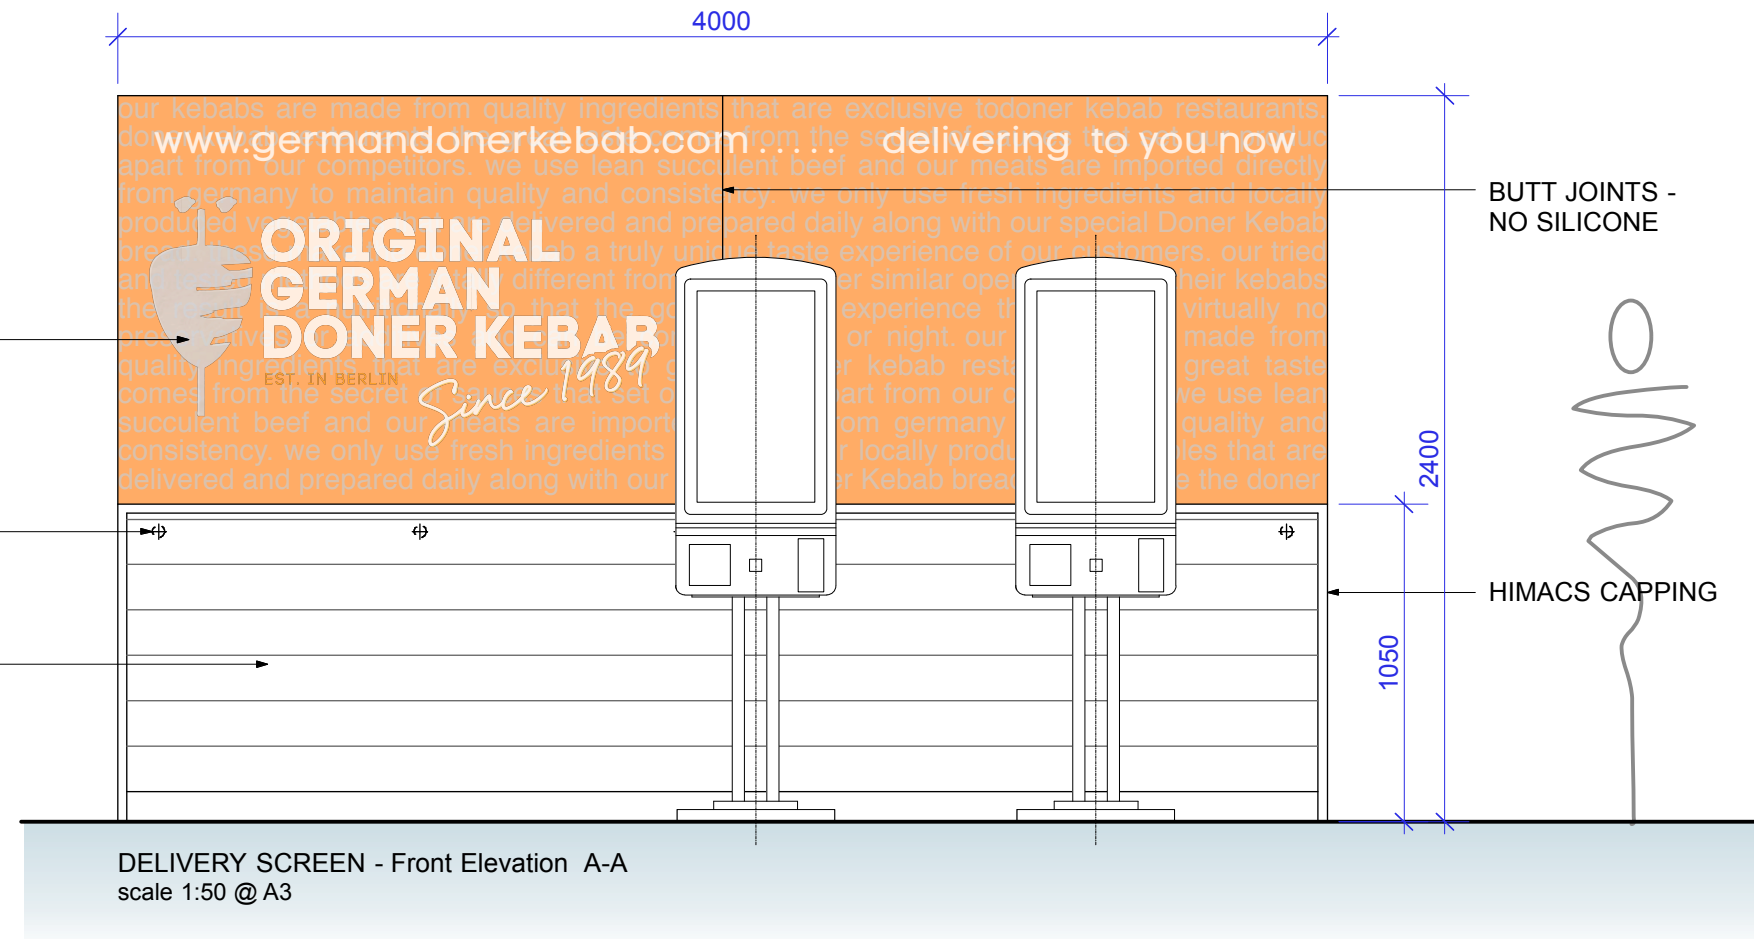

TYPICAL GLASS INSTALLATION: SHOWING GRAPHIC APPLICATION

NOTES

DO NOT SCALE FROM THIS DRAWING.
CONTRACTORS MUST VERIFY ALL DIMENSIONS ON SITE
PRIOR TO COMMENCING WORKS.

ANY DISCREPANCIES NOT BROUGHT TO THE ATTENTION
OF O1 CREATIVE BECOME THE RESPONSIBILITY OF THE
CONTRACTOR / FABRICATOR INVOLVED.

THIS DRAWING IS TO BE READ IN CONJUNCTION WITH ALL
THE SPECIFICATIONS AND ALL RELEVANT DESIGNER
ENGINEERS' SERVICES AND SPECIALIST CONTRACTORS
DRAWINGS.

THE WORKS DESCRIBED IN THIS DRAWING SHALL BE
UNDERTAKEN IN ACCORDANCE WITH THE CURRENT
HEALTH & SAFETY LEGISLATION AND THE HEALTH &
SAFETY DOCUMENTATION PREPARED BY THE
PLANNING SUPERVISOR FOR THE PROJECT.

REVISIONS

[illegible]

PROJECT

GDK
14 OXFORD ROAD
MANCHESTER
M1 5QA

TITLE

GLASS DELIVERY SCREEN

SCALE

1 : 25 & 1 : 50 @ A3

DATE _____

MAR 21

DRAWING NO

GDK-oxf-632-E.05

REV

A